
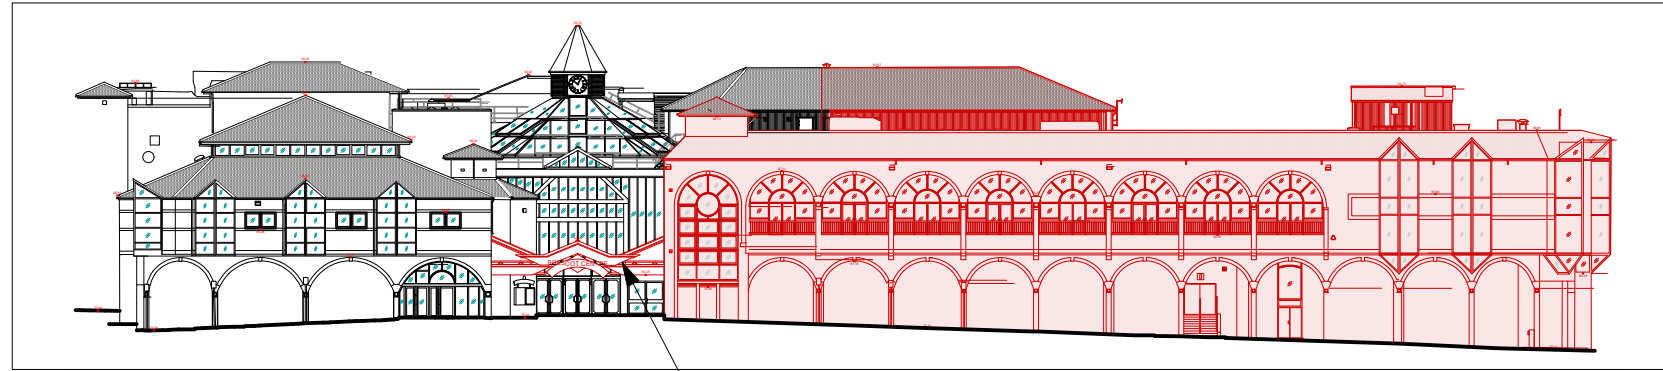


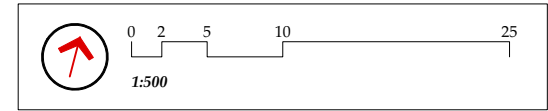


ELEVATION 1 - Car park leading from Kemble Street

Existing canopy
removed up to
entrance doors


Canopy over loading
bay demolished

Elevated loading bay
demolished to level of
service yard

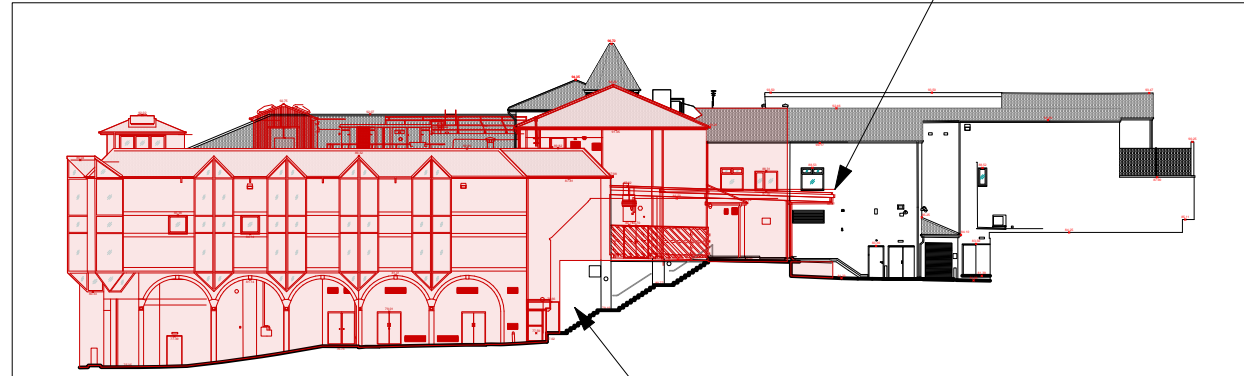

ELEVATION 2 - Aspal Street

Existing stair and enclosing wall retained
at height of loading bay (+82400) until
door reveal at bottom of staircase

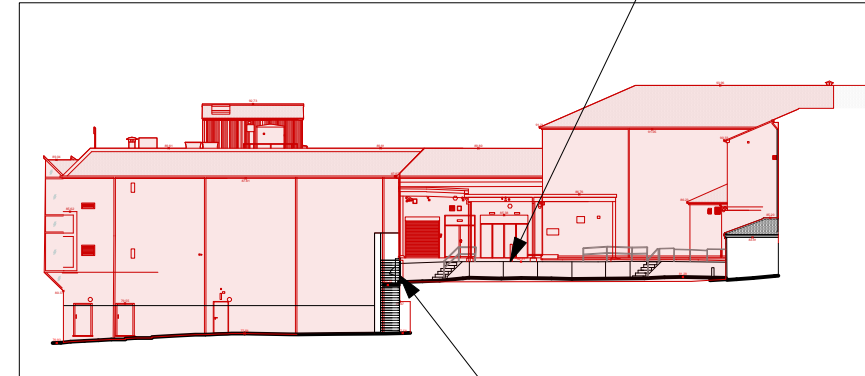


ELEVATION 3



Existing stair and
enclosing wall retained



ELEVATION 4 - Eccleston Street

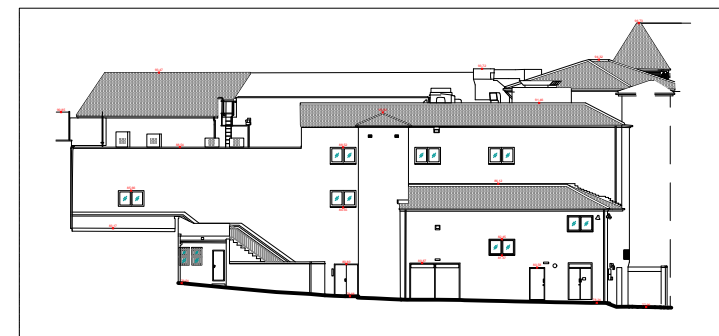

ELEVATION 5

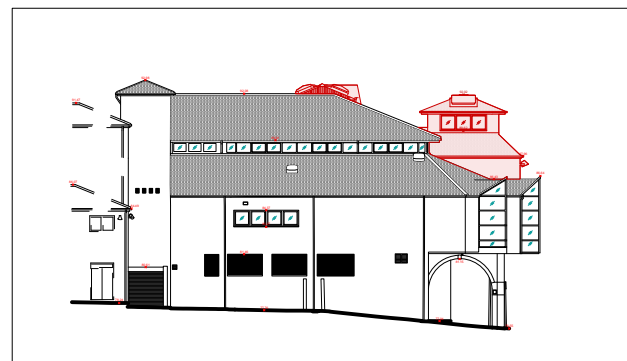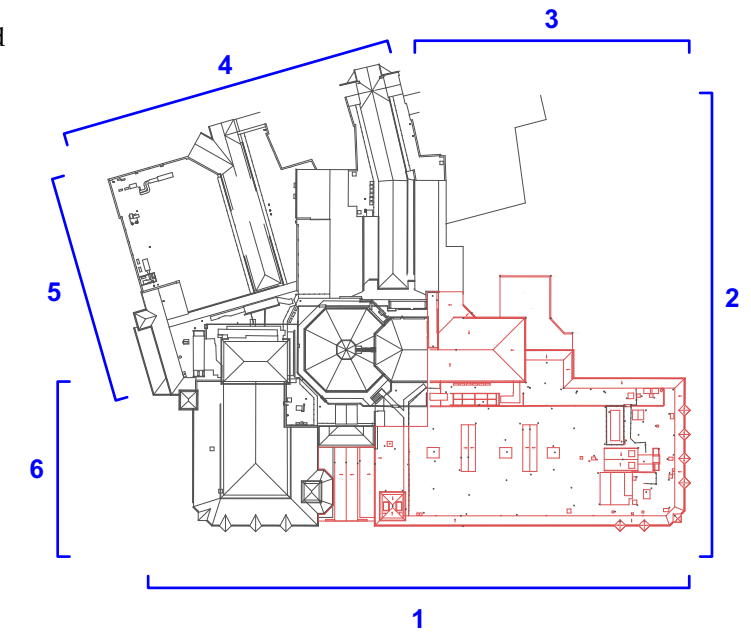

ELEVATION 6

A 24/10/2024 JB LC Scales updated
Rev. Date Drawn Checked Note



ARCHITECTURAL EMPORIUM Ltd
www.architectural-emporium.co.uk / mail@architectural-emporium.co.uk
87 Kempston St, Liverpool, L3 8HE / +44 (0)151 363 0000

JOB: **PRESCOT SUPERMARKET - 585**
STATUS: **PLANNING**
SCALE: **1:500 @ ISO A3**
FIRST ISSUE: **18/09/2024**
DRAWING No: **2.200 - A**

DEMO ELEVATION