
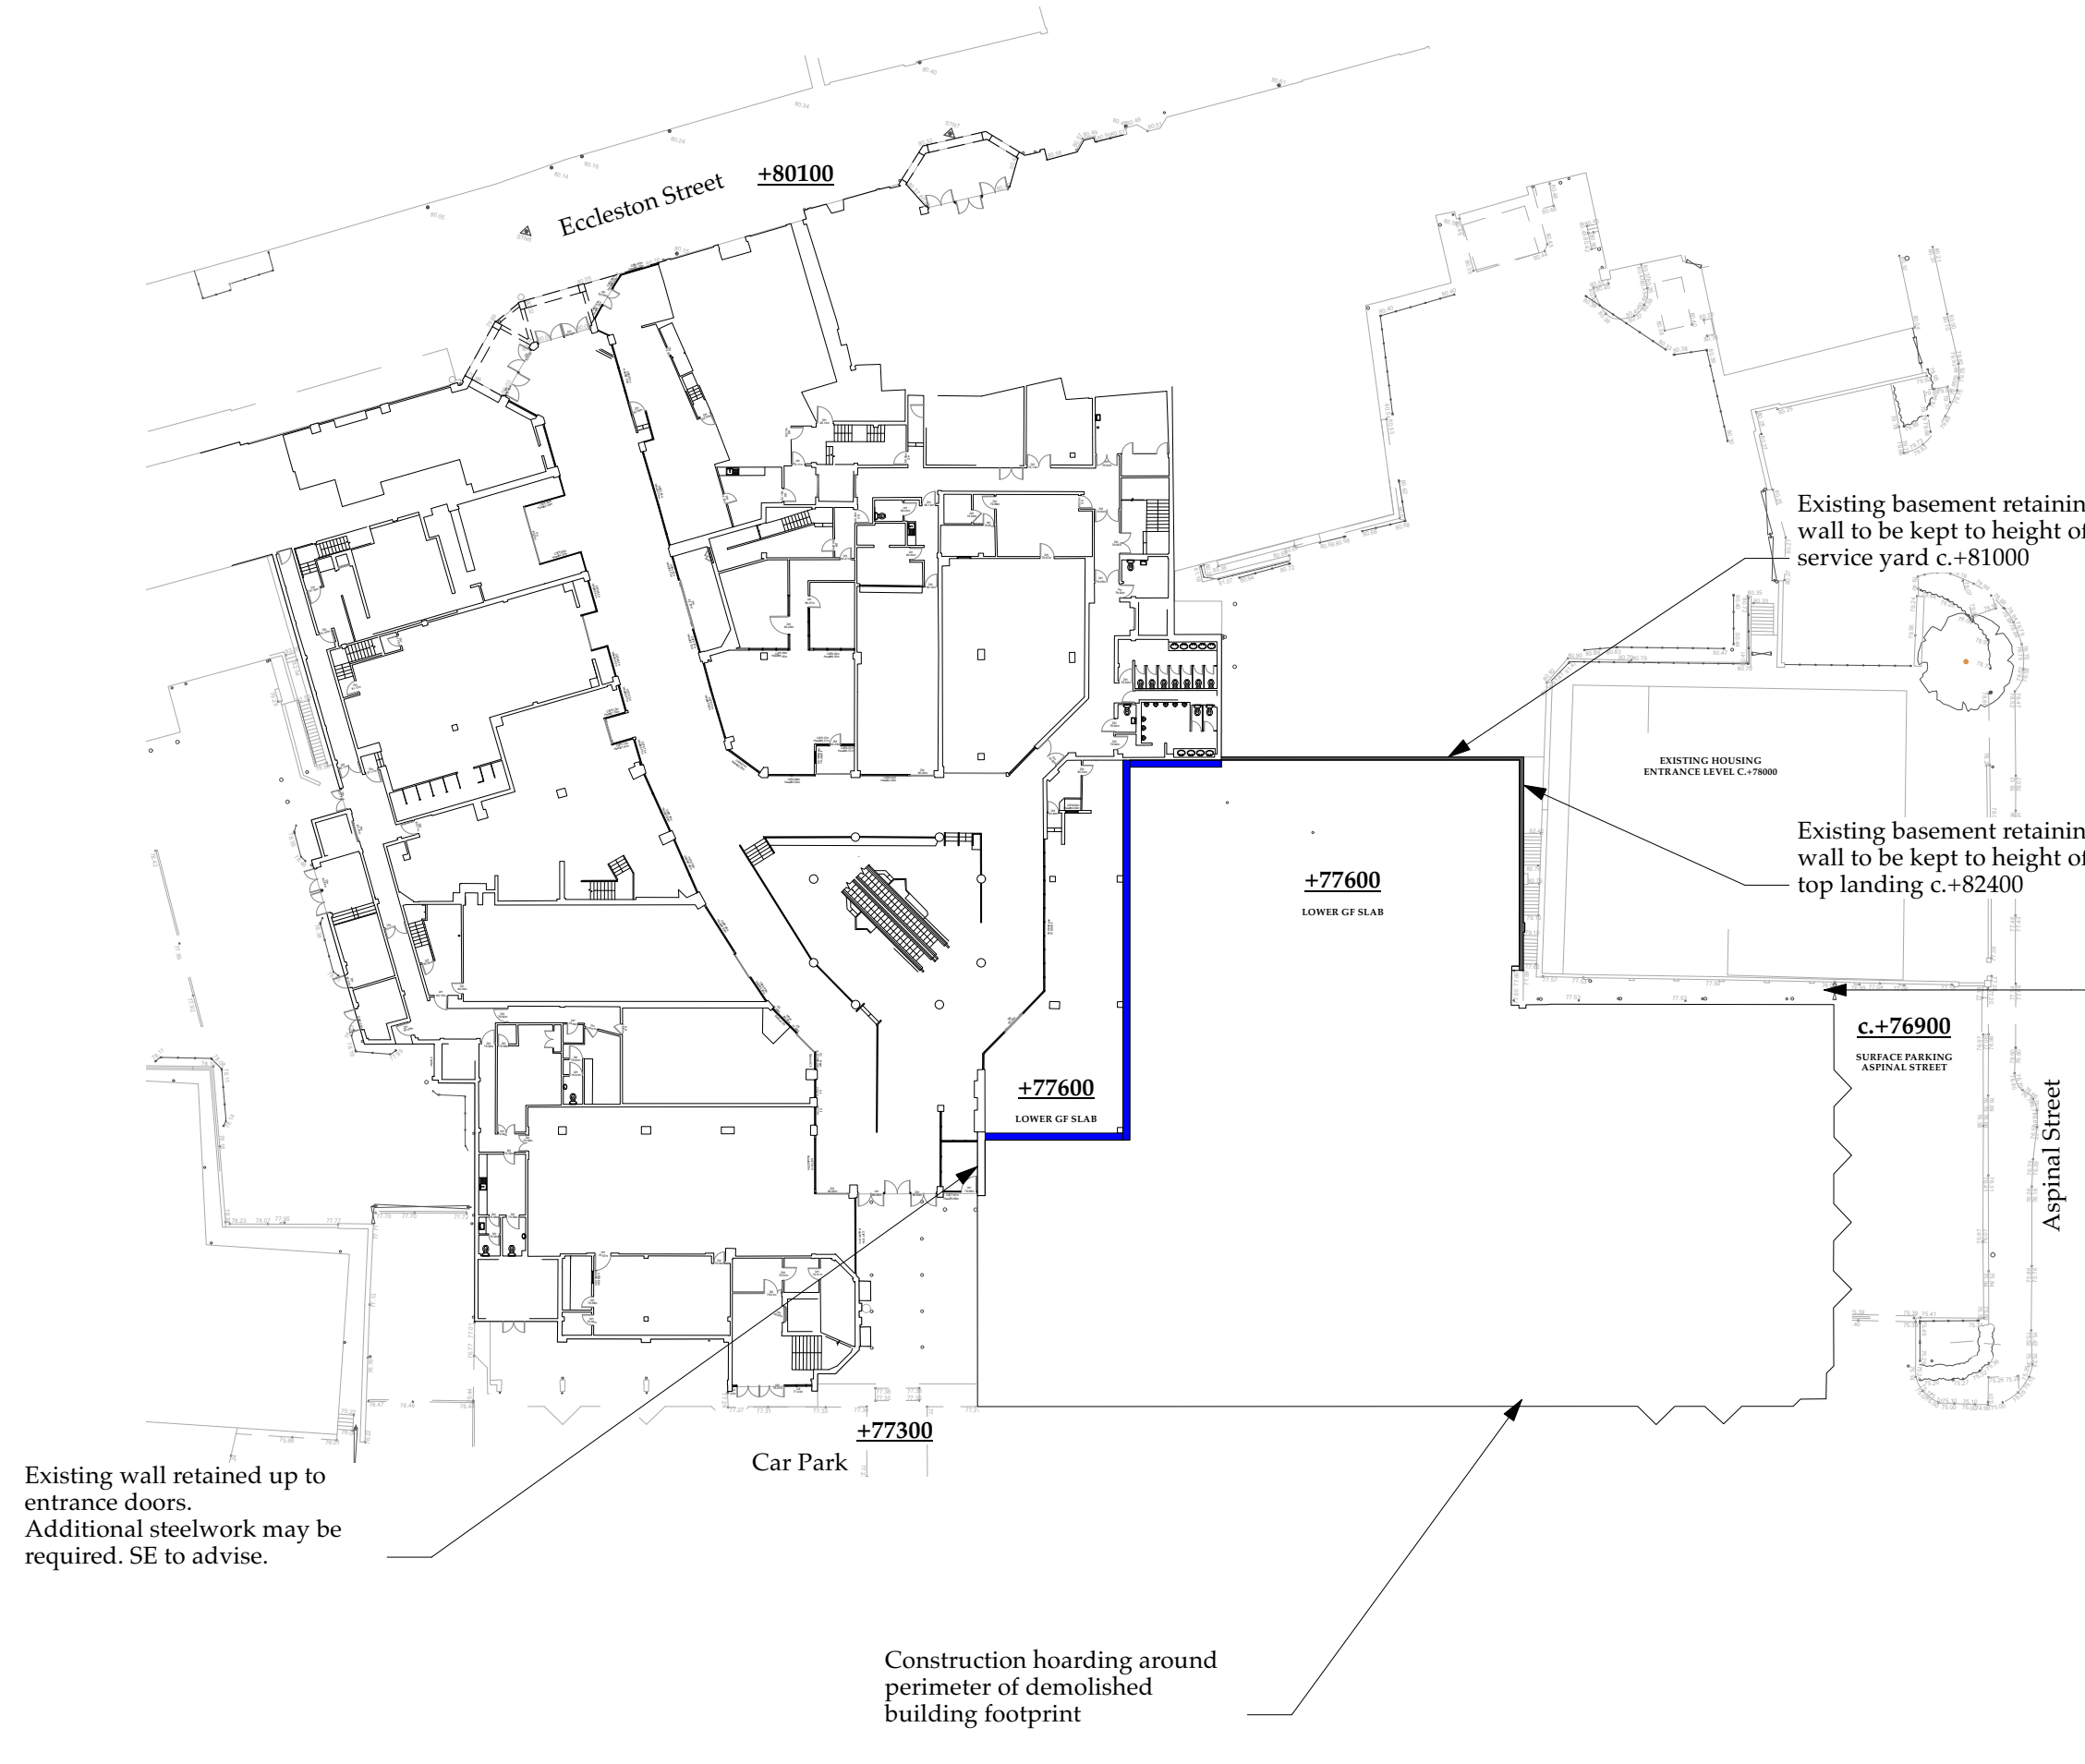


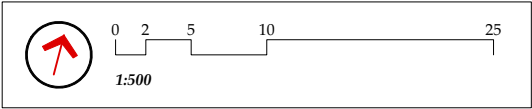

- PROPOSED WALL - PLAN / SECTION
- PROPOSED WALL - ELEVATION

NOTE: NEW WALL AS SHOWN HERE WILL BE COVERED UNDER A SEPARATE APPLICATION. THIS APPLICATIONS SEEKS PRIOR APPROVAL FOR DEMOLITION ONLY.

NEW WALL TO BE DECORATED WITH BESPOKE MURAL ARTWORK. DETAILS TBC WITH CLIENT AND RELEVANT PRECEDENTS PROVIDED

WALL HEIGHTS ARE BASED ON CURRENT SURVEY INFORMATION. SITE MEASURES ARE REQUIRED AT ALL STAGES FOR ACCURACY

A	24/10/2024	JB	LC	Scales updated
Rev.	Date	Drawn	Checked	Note

 **ARCHITECTURAL EMPORIUM Ltd**
www.architectural-emporium.co.uk / mail@architectural-emporium.co.uk
87 Kempston St, Liverpool, L3 8HE / +44 (0)151 363 0000

JOB:	PRESCOT SUPERMARKET - 585
STATUS:	PLANNING
SCALE:	1:500 @ ISO A3
FIRST ISSUE:	18/09/2024
DRAWING No:	3.100 - A