




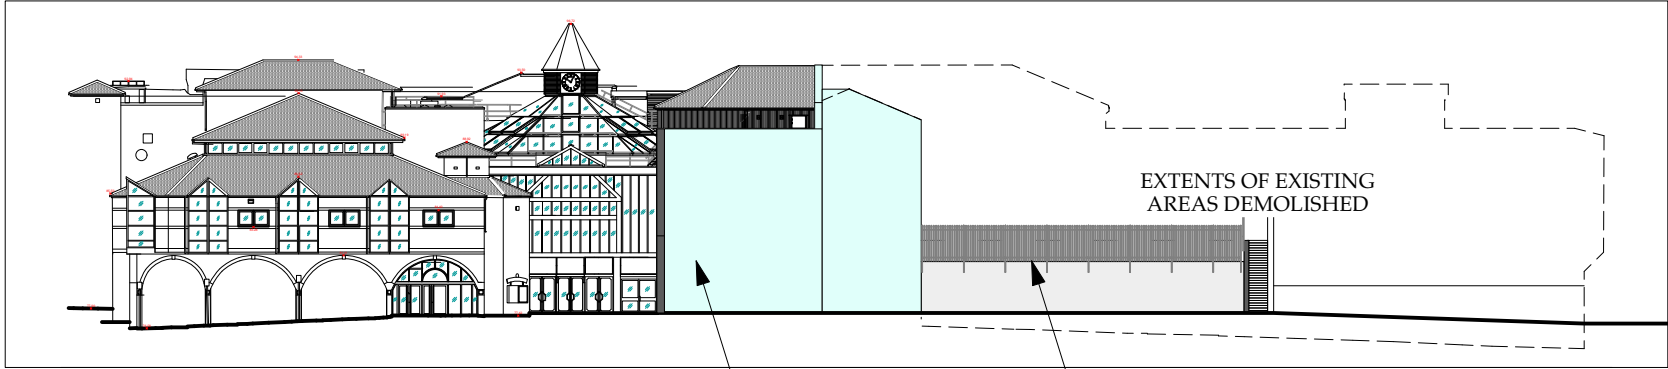


ELEVATION 1 - Car park leading from Kemble Street

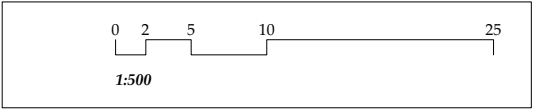


ELEVATION 2 - Aspinal Street

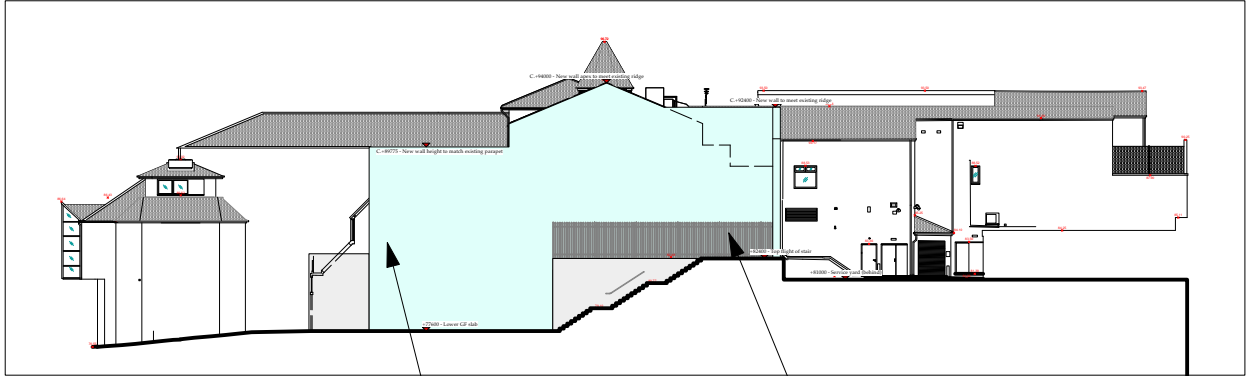


ELEVATION 4 - Eccleston Street

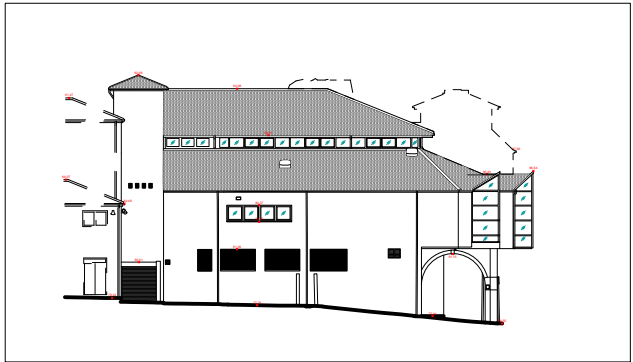

ELEVATION 6

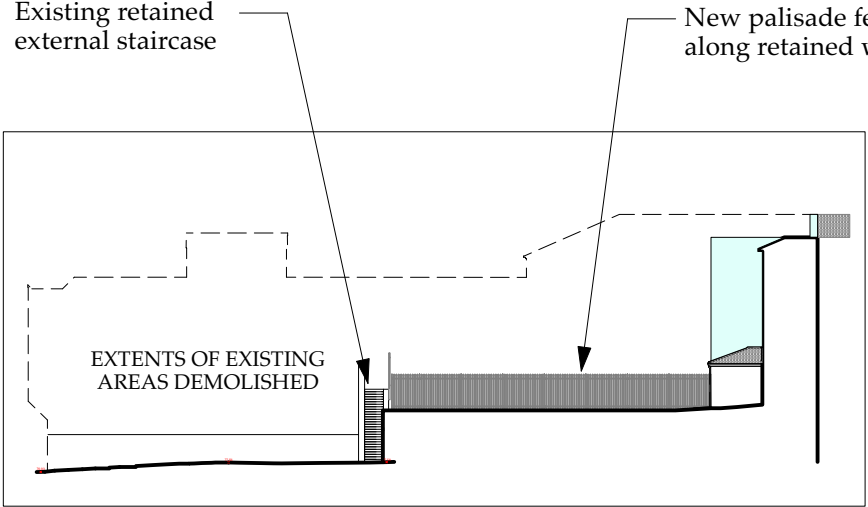

ELEVATION 3

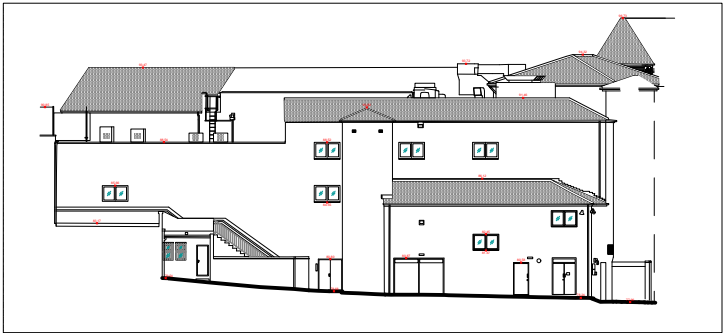

ELEVATION 5

PROPOSED WALL - PLAN/ SECTION
PROPOSED WALL - ELEVATION

NOTE: NEW WALL AS SHOWN HERE WILL BE COVERED UNDER A SEPARATE APPLICATION. THIS APPLICATION SEEKS PRIOR APPROVAL FOR DEMOLITION ONLY.

NEW WALL TO BE DECORATED WITH BESPOKE MURAL ARTWORK. DETAILS TBC WITH CLIENT AND RELEVANT PRECEDENTS PROVIDED

WALL HEIGHTS ARE BASED ON CURRENT SURVEY INFORMATION. SITE MEASURES ARE REQUIRED AT ALL STAGES FOR ACCURACY

