



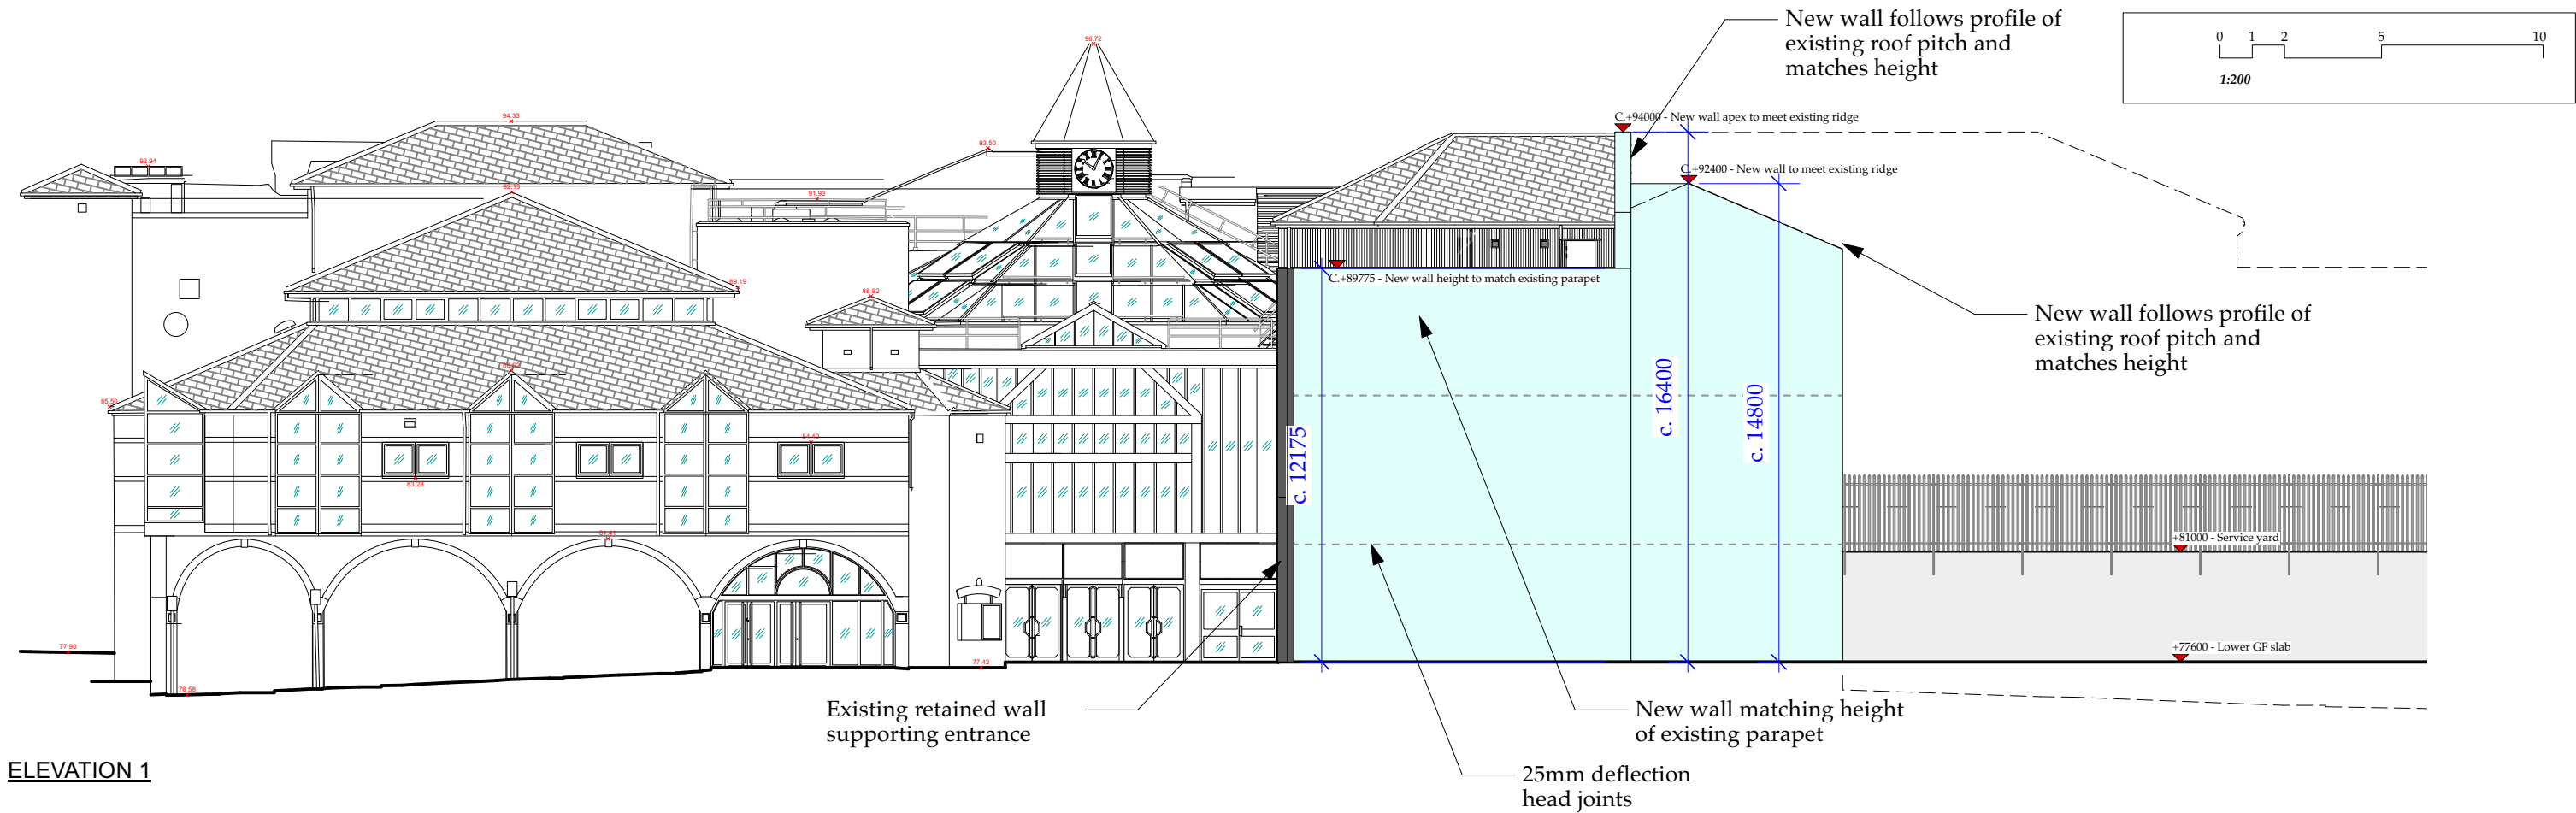

ELEVATION 1

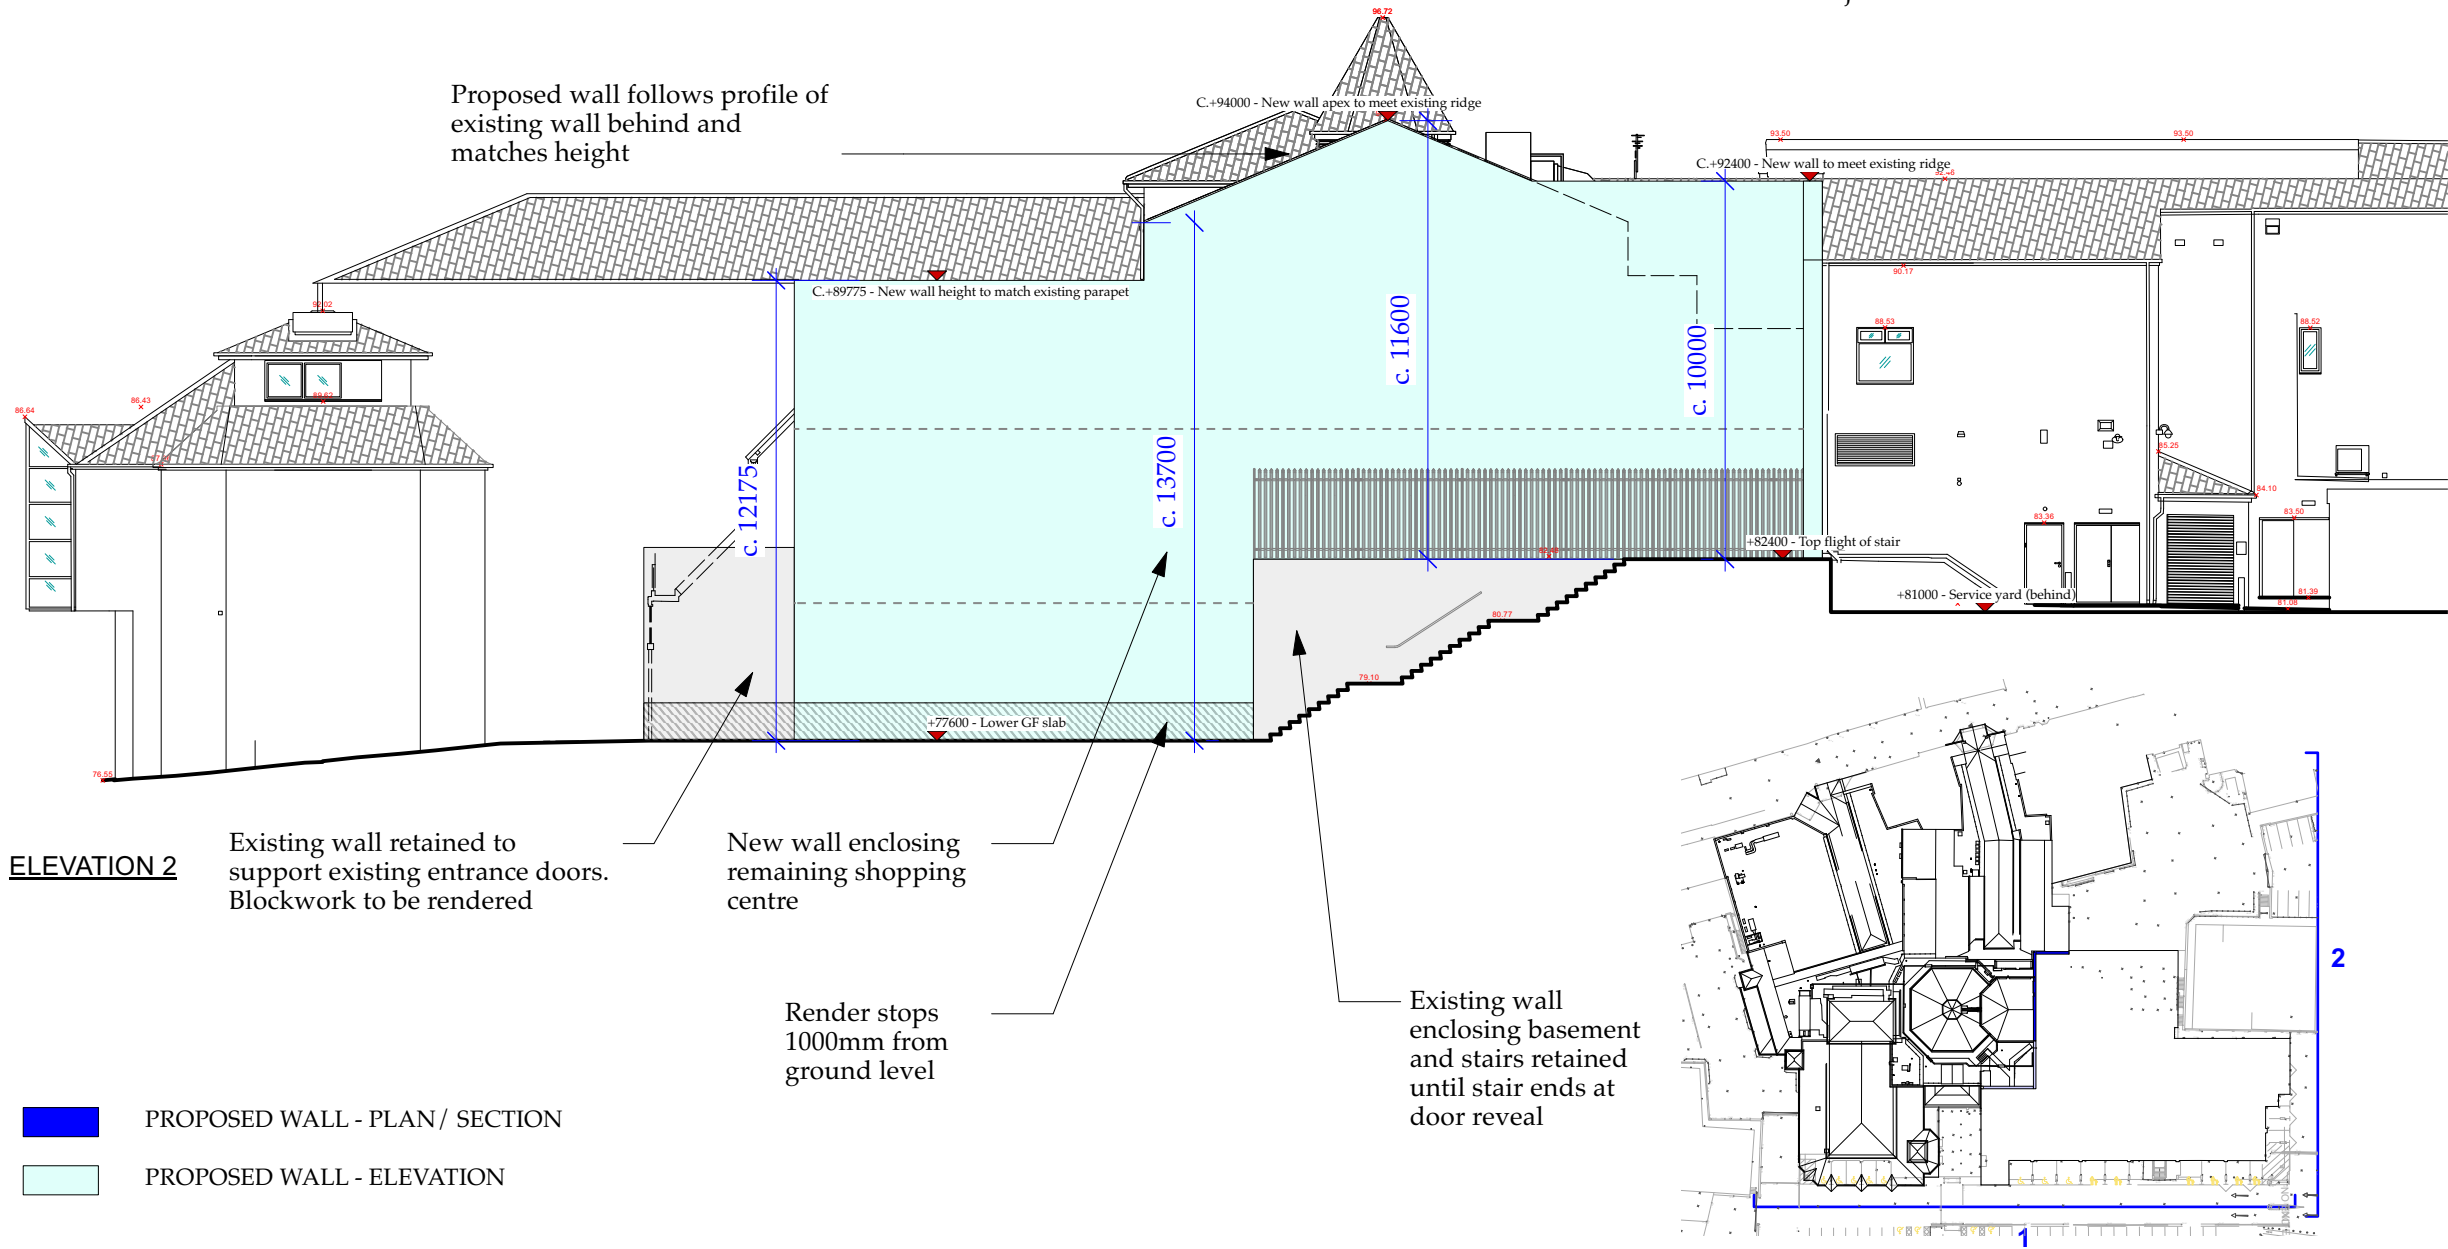

ELEVATION 2

NOTE: NEW WALL AS SHOWN HERE WILL BE COVERED UNDER A SEPARATE APPLICATION. THIS APPLICATIONS SEEKS PRIOR APPROVAL FOR DEMOLITION ONLY.

NEW WALL TO BE DECORATED WITH BESPOKE MURAL ARTWORK. DETAILS TBC WITH CLIENT AND RELEVANT PRECEDENTS PROVIDED

WALL HEIGHTS ARE BASED ON CURRENT SURVEY INFORMATION. SITE MEASURES ARE REQUIRED AT ALL STAGES FOR ACCURACY

A	24/10/2024	JB	LC	Scales updated
Rev.	Date	Drawn	Checked	Note
Ê ARCHITECTURAL EMPORIUM Ltd www.architectural-emporium.co.uk / mail@architectural-emporium.co.uk 87 Kempston St, Liverpool, L3 8HE / +44 (0)151 363 0000				
JOB: PRESCOT SUPERMARKET - 585				
STATUS: PLANNING				
SCALE: 1:200 @ ISO A3				
FIRST ISSUE: 18/09/2024				
DRAWING No: 3.210 - A				
PR DETAILED ELEVATION				