


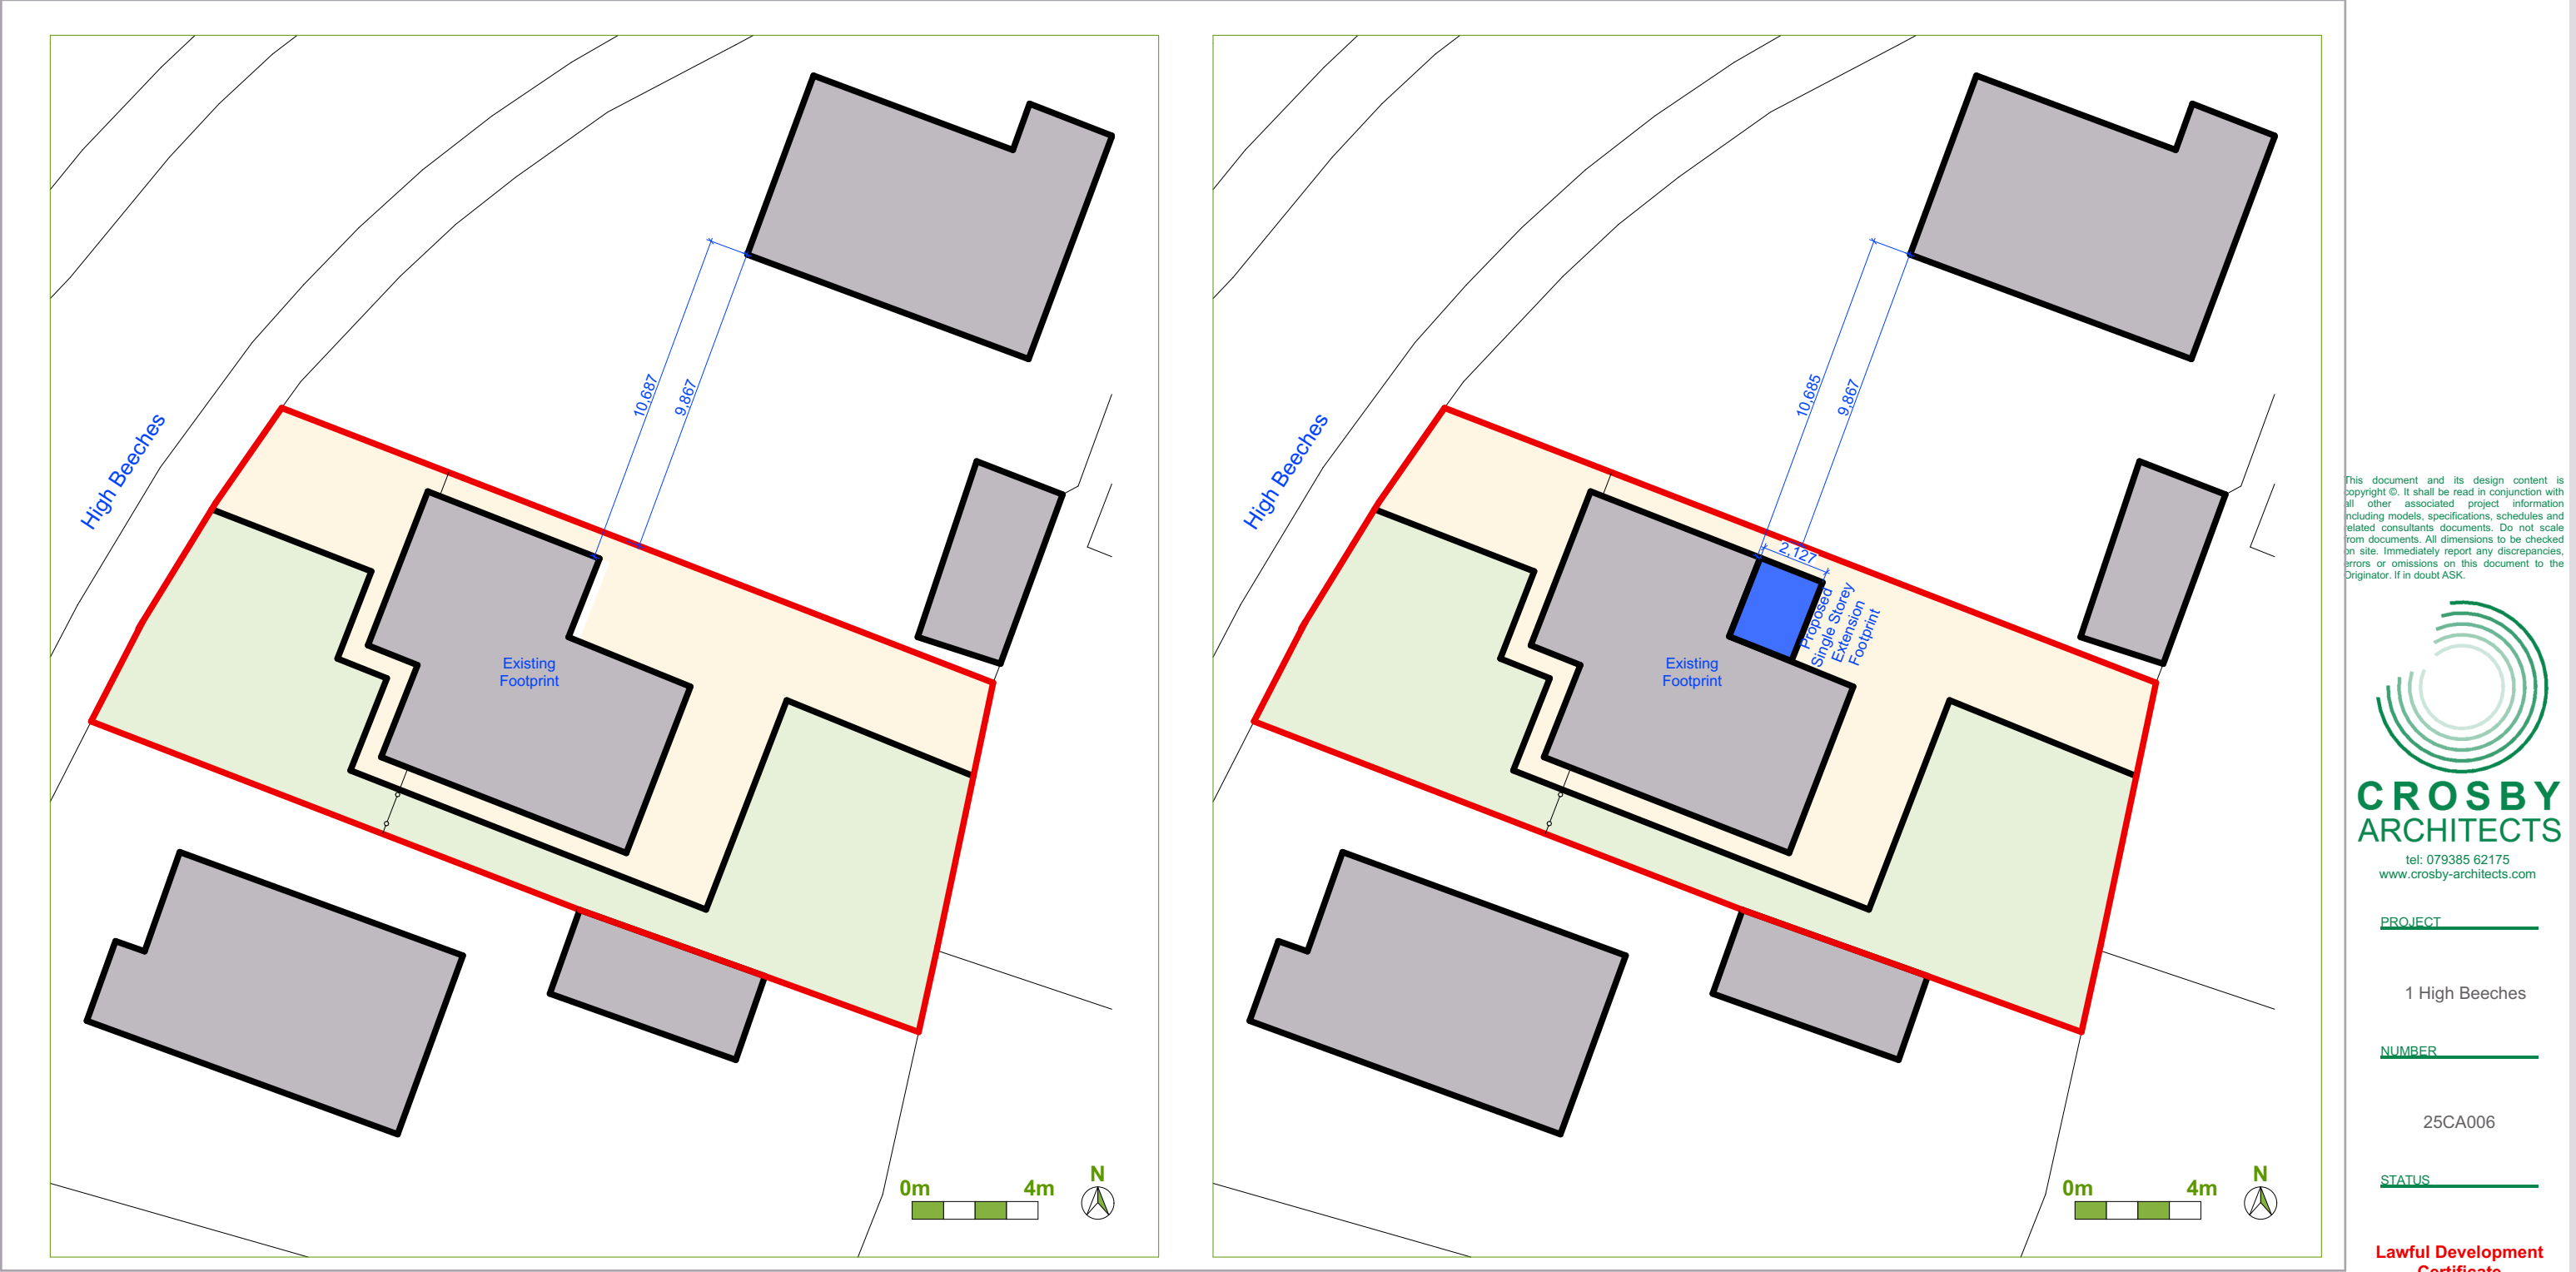

Site Plan

1:200

This document and its design content is copyright ©. It shall be read in conjunction with all other associated project information including models, specifications, schedules and related consultants documents. Do not scale from documents. All dimensions to be checked on site. Immediately report any discrepancies, errors or omissions on this document to the Originator. If in doubt ASK.



**CROSBY
ARCHITECTS**
tel: 079385 62175
www.crosby-architects.com

PROJECT

1 High Beeches

NUMBER

25CA006

STATUS

Lawful Development
Certificate

TITLE

Existing and Proposed Site
Plan

INFO			
DRW	DATE	REV	SCALE
L02	20.12.2025	*	1:200@A3