


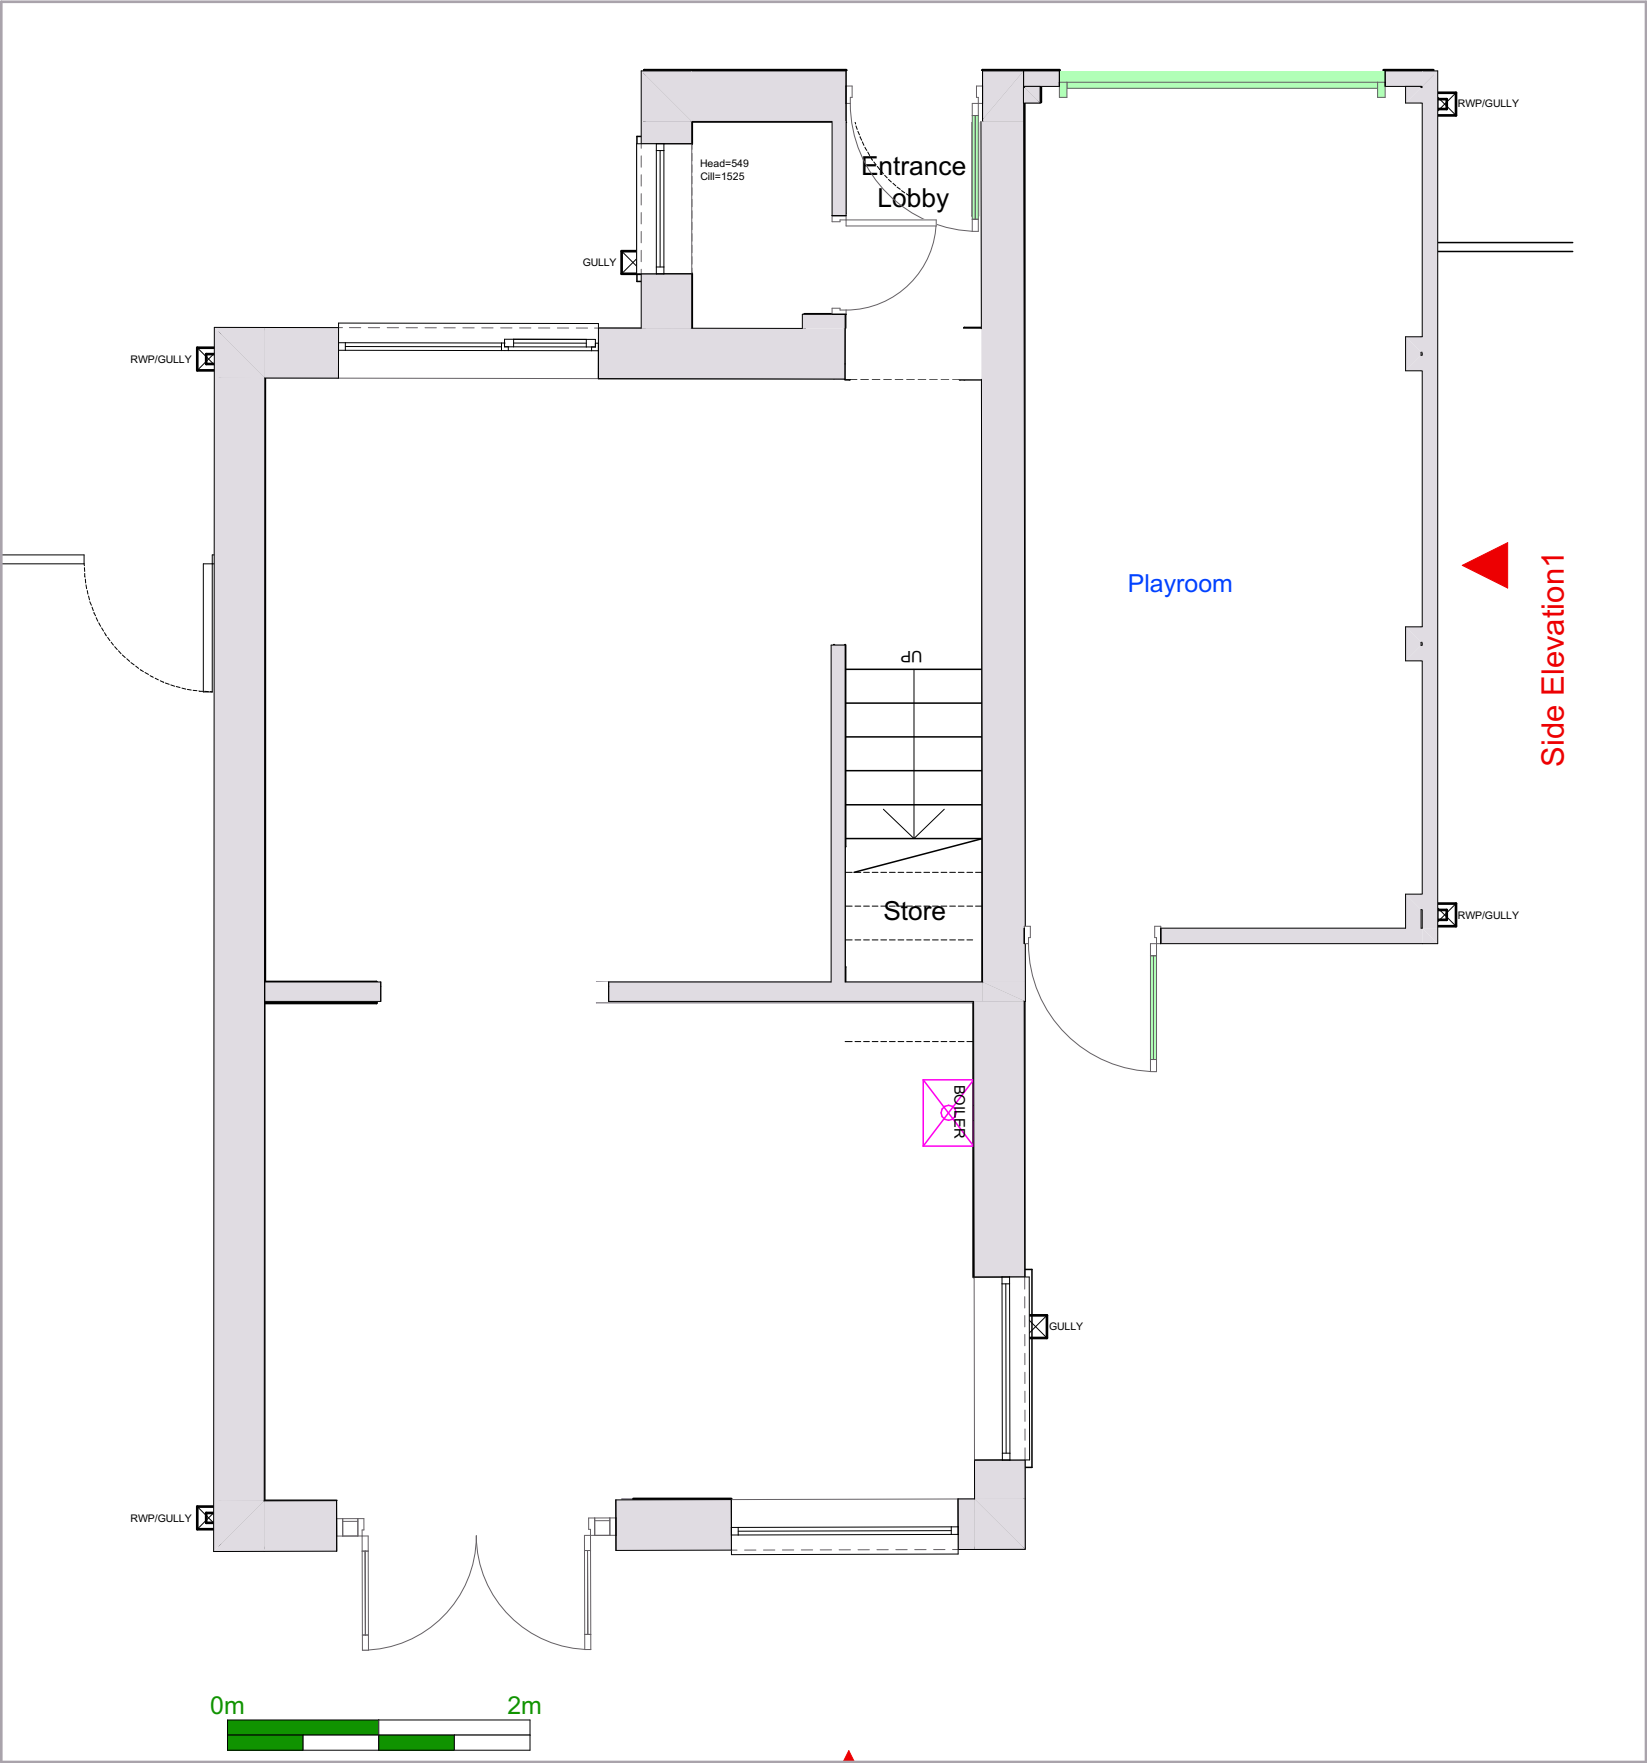

0. Ground Floor (53) 1:50



PROJECT

1 High Beeches

NUMBER

25CA006

STATUS

Lawful Development
Certificate

TITLE

Existing Ground Floor Plan

INFO

DRW DATE REV SCALE

A01

20.11.2025

*

1:50@A4

This document and its design content is copyright ©. It shall be read in conjunction with all other associated project information including models, specifications, schedules and related consultants documents. Do not scale from documents. All dimensions to be checked on site. Immediately report any discrepancies, errors or omissions on this document to the Originator. If in doubt ASK.