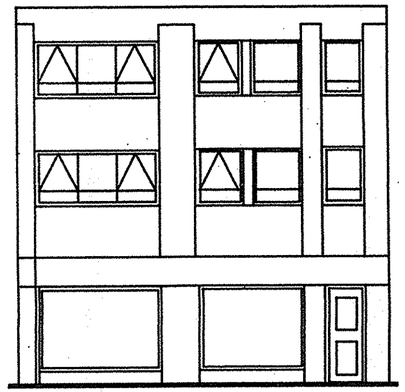

CHAPEL STREET ELEVATION

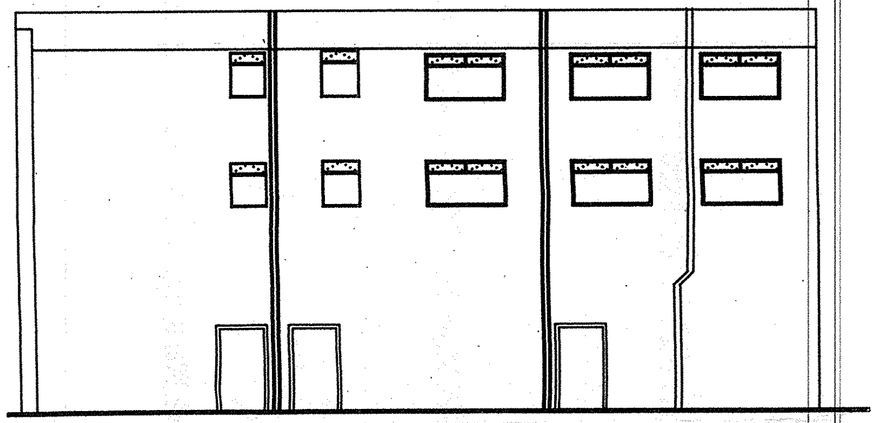

REAR ELEVATION

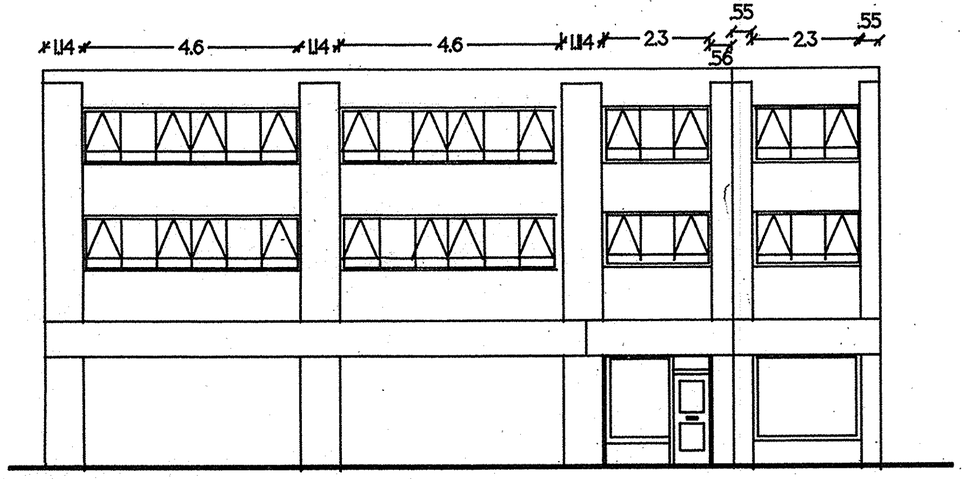

ECCLESTON ST ELEVATION

NOTES

BRICKWORK - MADELY MIXTURE
INFILL PANELS WHITE uP.V.C.

APPROVED UNDER PLANNING ACTS

APPLICATION 01/00511/COU
DATE RECEIVED 24 JUL 2001
DATE VALID 20 AUG 2001

job
FLAT CONVERSION
ECCLESTON ST/CHAPEL ST
PRESCOT

client
MR,MRS,DL BENNETT
22-23 POWNALL SQ
LIVERPOOL, L3 6AD

Martin B.Bennett B.Eng. Ph.D.
Consulting Engineer 051 227 2674/5
22 Pownall Square fax 051 236 3464
Liverpool L3 8AD mobile .0836 718684

PROP ELEVATIONS

scale 1:50 1:100

drawing no. 2

ECCELVPP