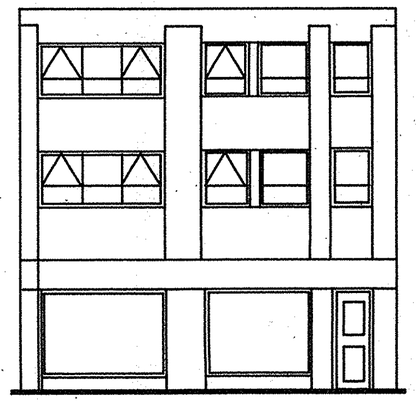

CHAPEL STREET

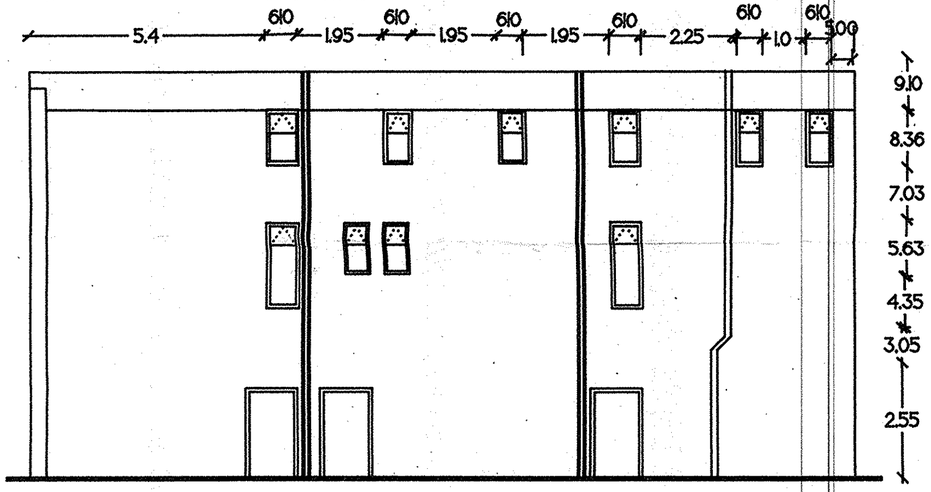

REAR ELEVATION

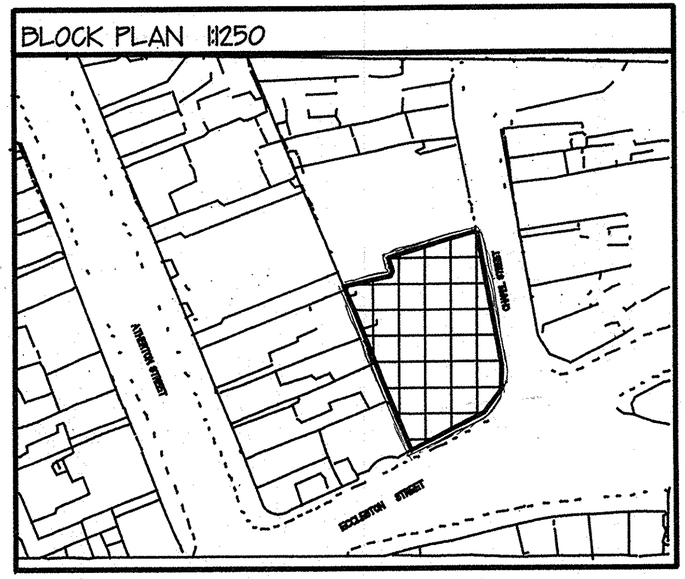

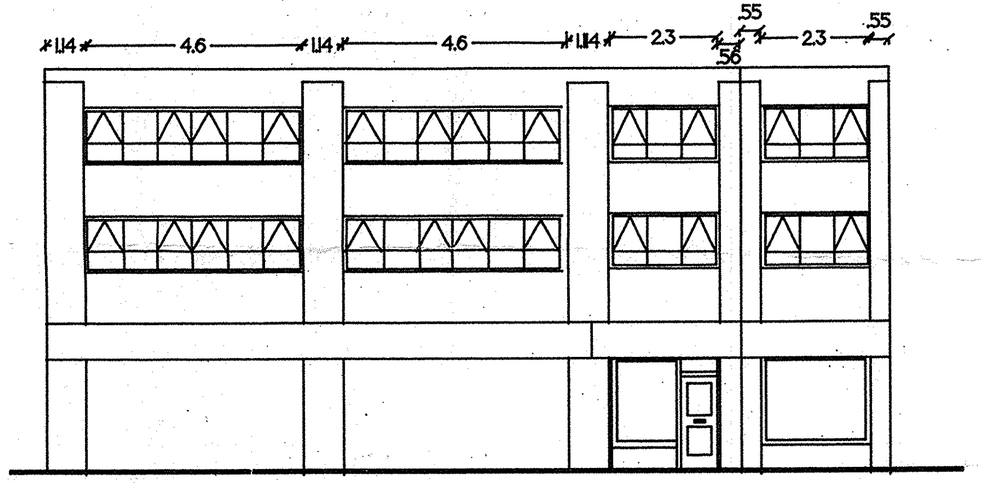

ECCLESTON ST ELEVATION

NOTES

BRICKWORK - MADELY MIXTURE
INFILL PANELS WHITE U.P.V.C.

APPROVED UNDER PLANNING ACTS

A: 14/10/97 WOODEN WINDOWS CHANGED FOR D/GLAZED PVC WINDOWS same style

job
FLAT CONVERSION
ECCLESTON ST/CHAPEL ST
PRESCOT

client
MR,J.M.DL BENNETT
22-23 POWNALL SQ.
LIVERPOOL, L3 6AD

Martin B.Bennett B.Eng. Ph.D.
Consulting Engineer 051 227 2674/5
22 Pownall Square fax 051 236 3464
Liverpool L3 8AD mobile 0836 718664

EXISTING ELEVATIONS

scale 1:100

drawing no. 1A

APPLICATION No. 01/00511/COU
DATE RECEIVED 24 JUL 2001
DATE VALID 28 AUG 2001