APPROVED UNDER
PLANNING ACTS

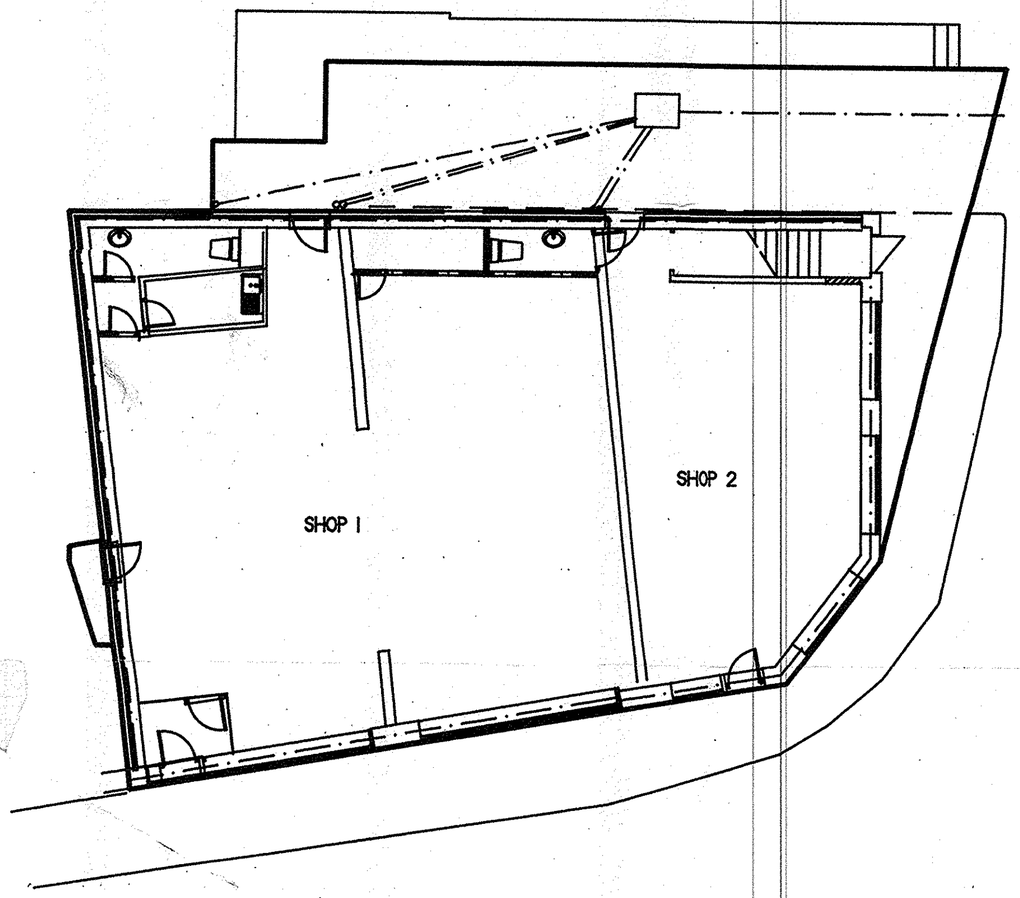

PROPOSED GROUND FLOOR NO CHANGE - showing parking

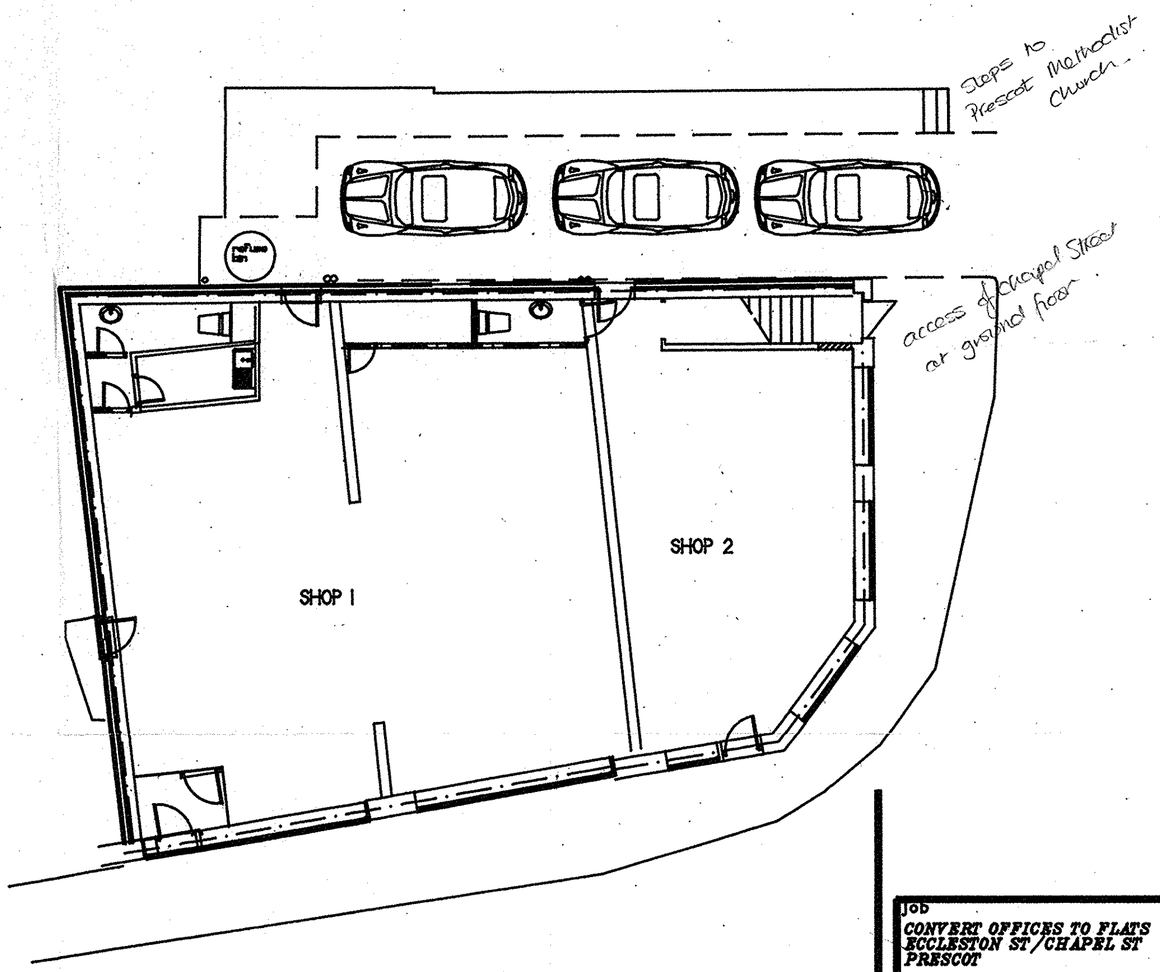

PROPOSED GROUND FLOOR NO CHANGE - showing parking

in view of the large car park opposite the site it is proposed that residents and visitors alike will make use of it as did the previous users of the building.

job
CONVERT OFFICES TO FLATS
ECCLESTON ST/CHAPEL ST
PRESCOT

client
MBJM,DL BENNETT
22-23 POWNALL SQUARE
LIVERPOOL, L3 6AD.

Martin B.Bennett B.Eng. Ph.D.
Consulting Engineer 051 227 2874/5
22 Pownall Square fax 051 236 3964
Liverpool L3 6AD mobile 0836 718684

PROP. GND FLOOR & SITE PLANS

scale 1:100

drawing no. 3

ECC SITE

APPL... 01/00511/COU
DATE RECEIVED 28 AUG 2001
DATE VALID 28 AUG 2001