APPROVED UNDER PLANNING ACTS

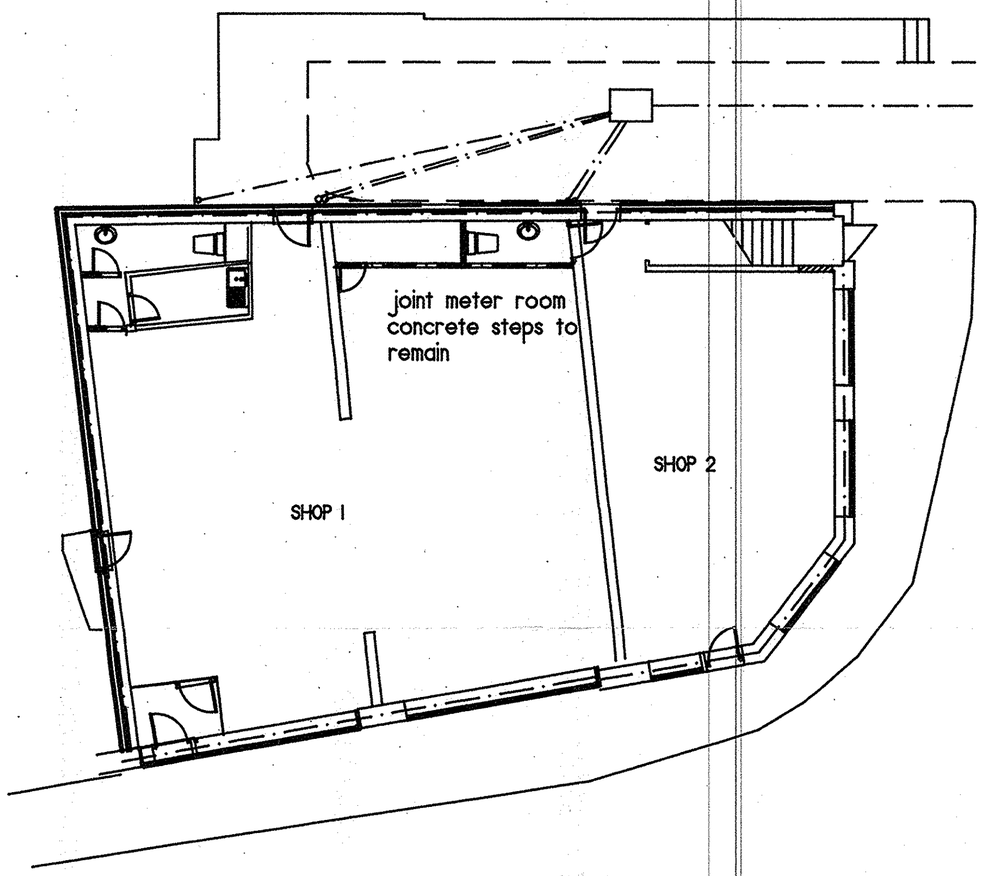

EX. GROUND FLOOR

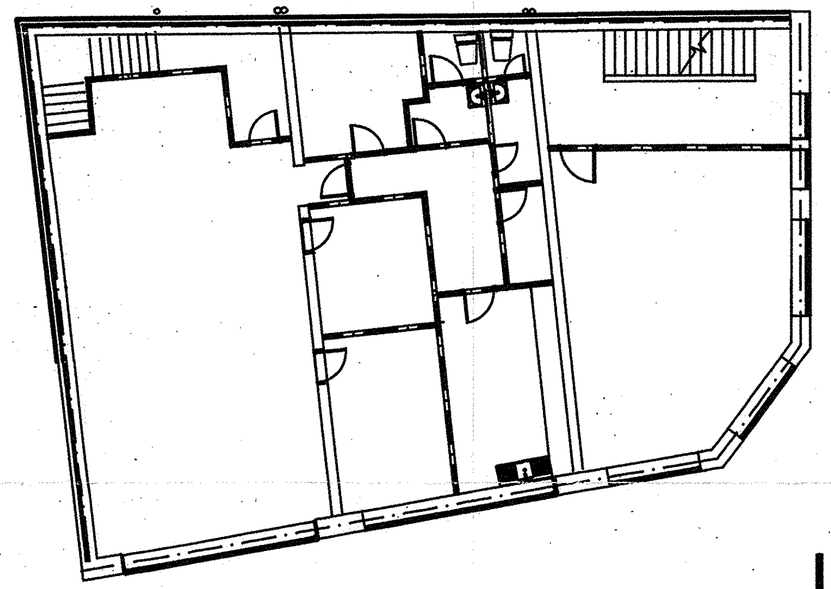

EX. FIRST FLOOR

job
CONVERT OFFICES TO FLATS
ECCLESTON ST/CHAPEL ST
PRESCOT

client
MR/M.DL BENNETT
22-23 POWNALL SQUARE
LIVERPOOL, L3 6AD.

Martin B.Bennett B.Eng. Ph.D.
Consulting Engineer 051 227 2674/5
22 Pownall Square fax 051 236 3964
Liverpool L3 6AD mobile 0836 718684

EX. GND & FIRST FLOOR PLANS

scale 1:100

drawing no. 4 (ECCXGFF)

D. 01/00511/COU
VED 24 JUL 2001
VALID 28 AUG 2001

A... UNDER PLANNING ACTS

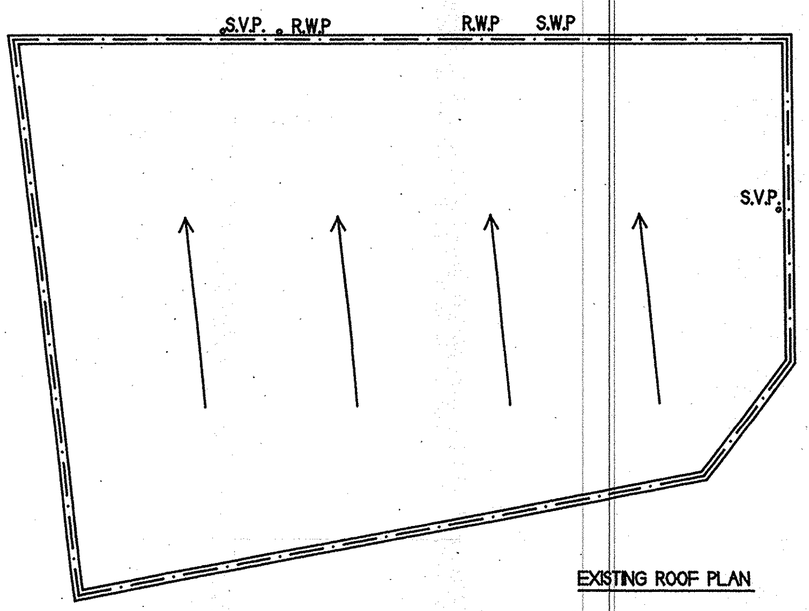

EXISTING ROOF PLAN

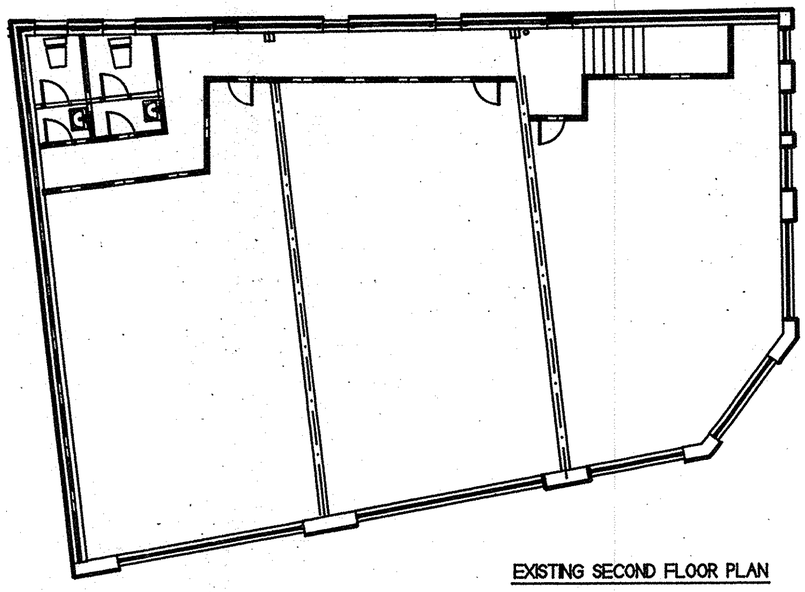

EXISTING SECOND FLOOR PLAN

APPLICATION No. 01/00511/COU
DATE RECEIVED 24 JUL 2001
DATE VALID 28 AUG 2001

Job
CONVERT OFFICES TO FLATS ECCLESTON ST/CHAPEL ST PRESCOT

client
MBJM.DL BENNETT 22-28 POWNALL SQUARE LIVERPOOL, L3 6AD.

Martin B.Bennett B.Eng. Ph.D.
Consulting Engineer 051 227 2674/5
22 Pownall Square fax 051 236 3464
Liverpool L3 6AD mobile 0836 718684

EX. 2ND FLOOR & ROOF PLAN

scale *1:100*

drawing no. 5

ECCXSR2