APPROVED UNDER
PLANNING ACTS

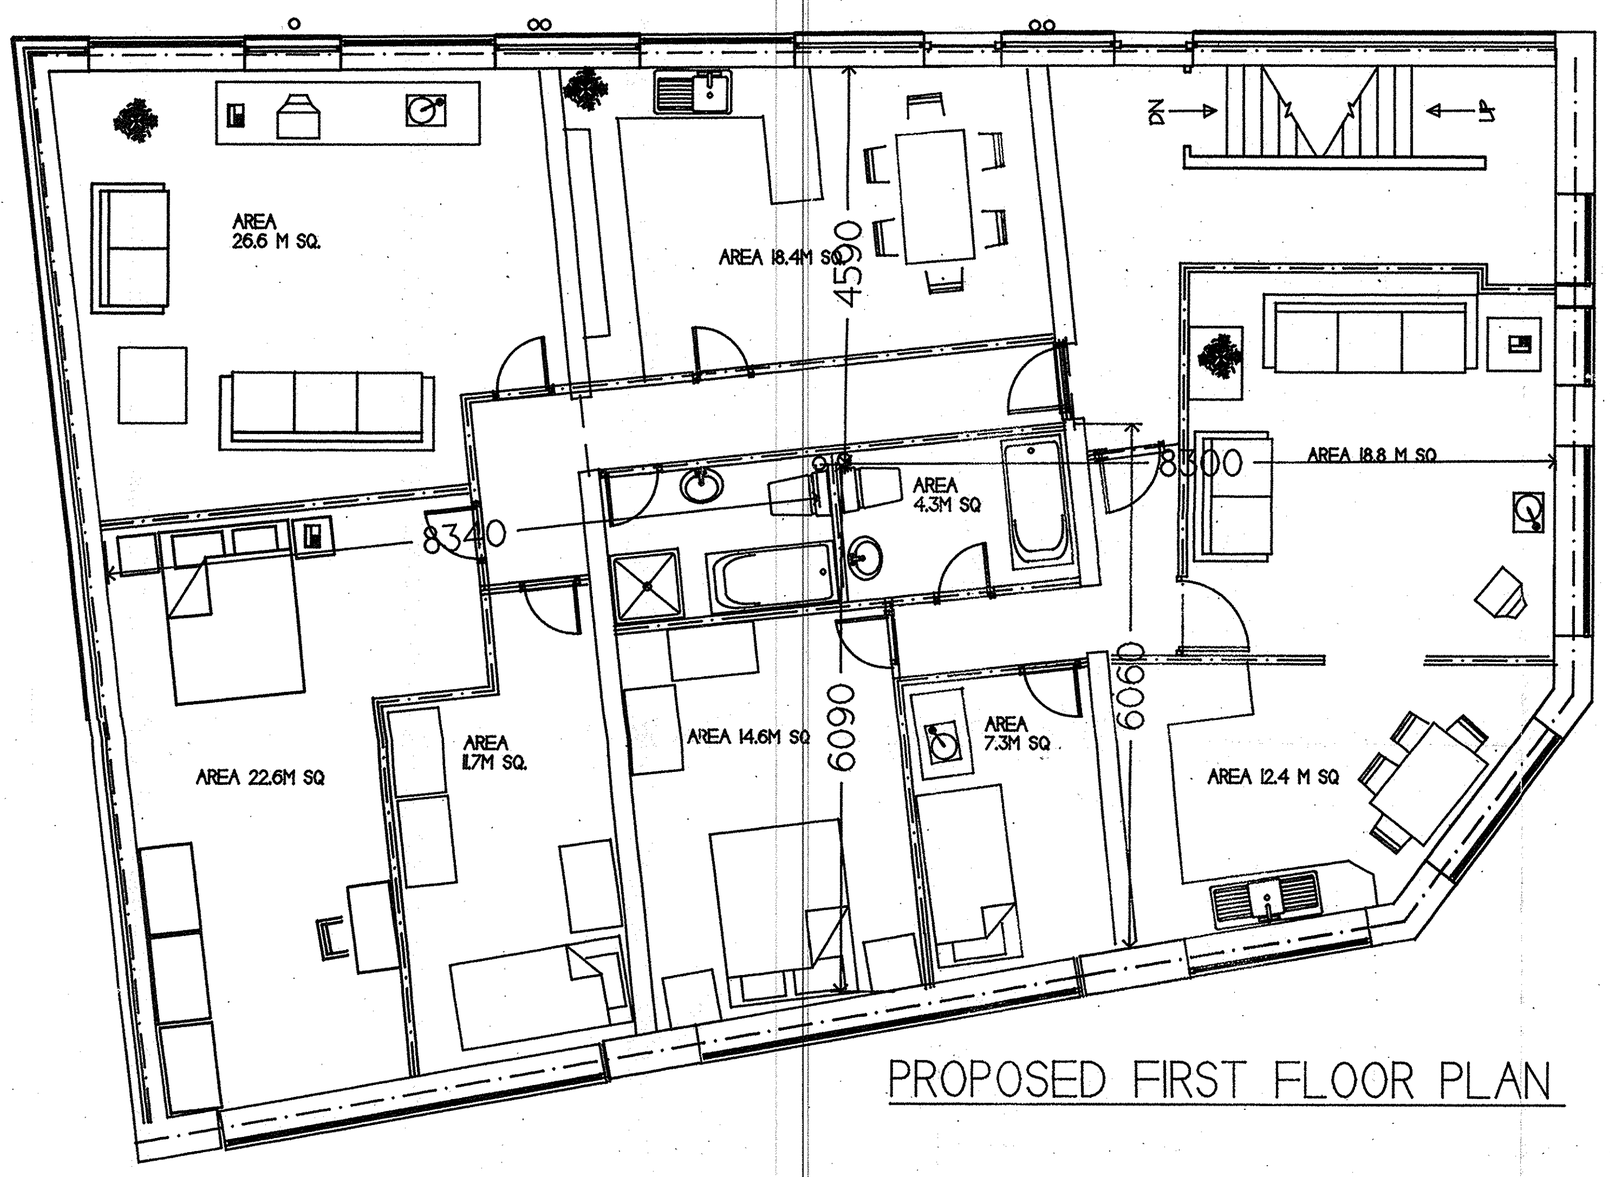

PROPOSED FIRST FLOOR PLAN

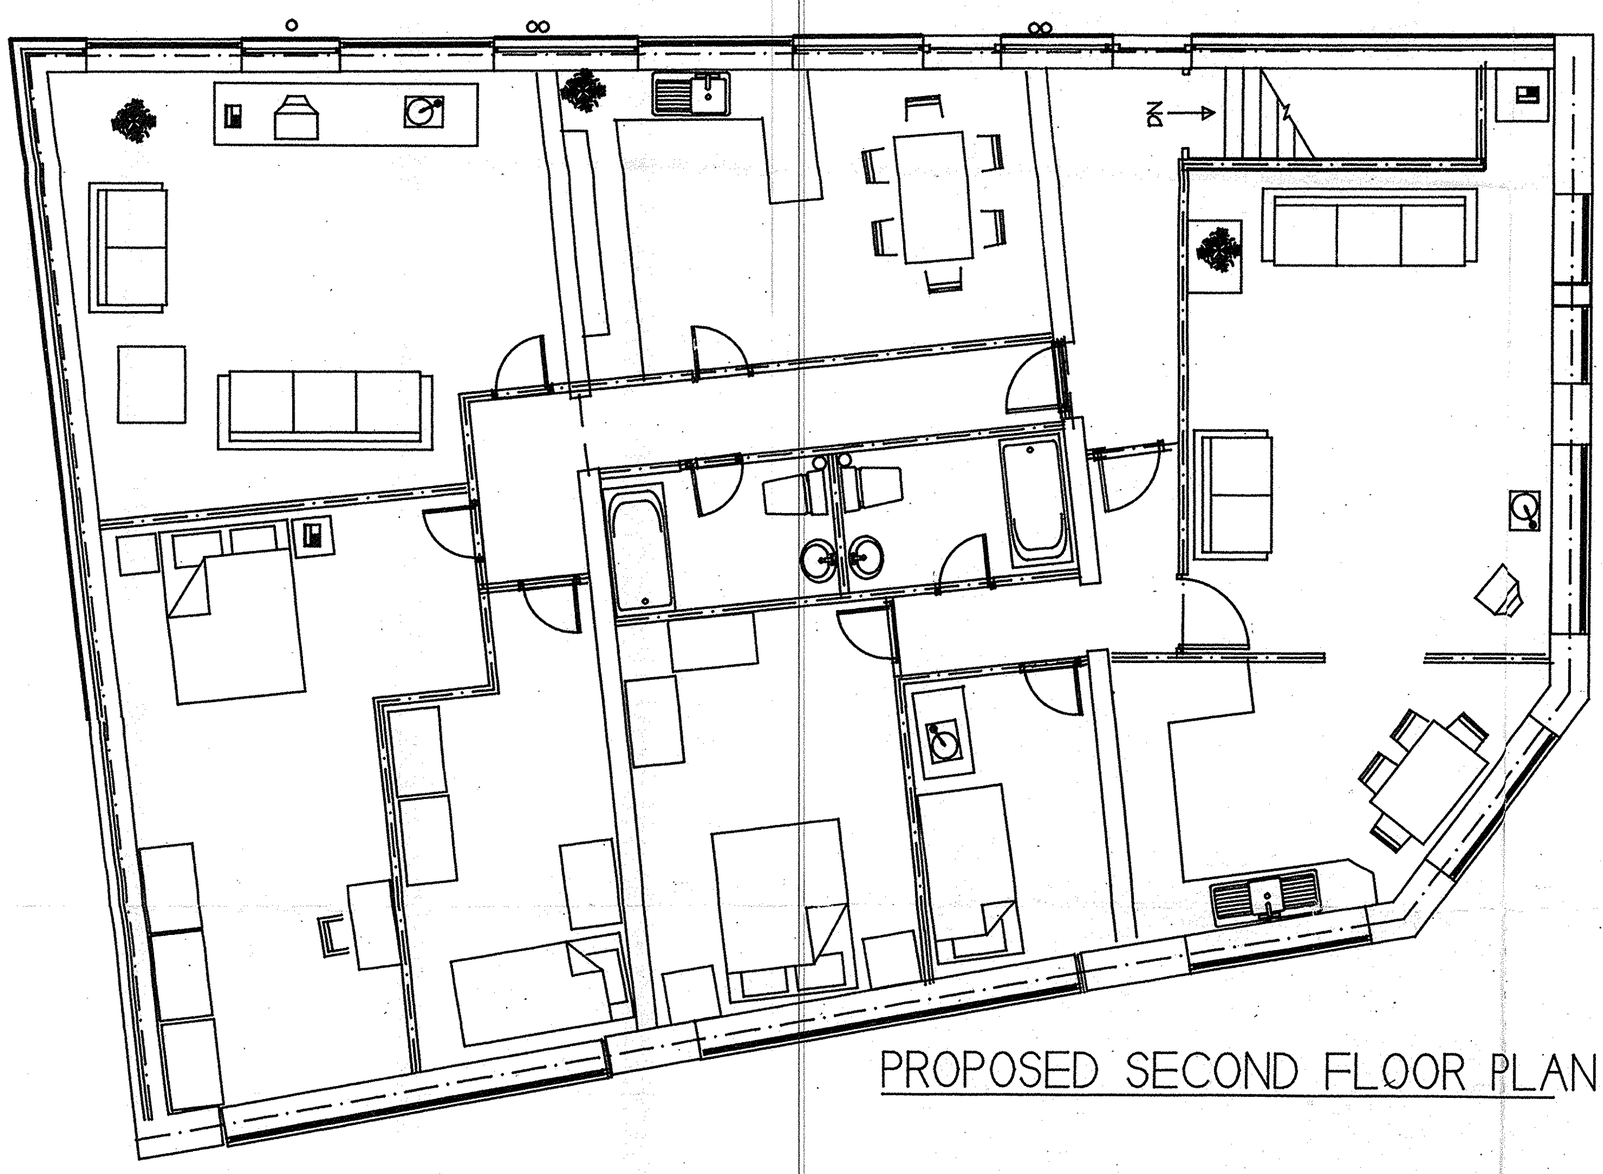

PROPOSED SECOND FLOOR PLAN

Job
69-73 ECCLESTON STREET
PRESCOT MERSEYSIDE
LIVERPOOL. L34

client
MR. R. BENNETT

Martin B.Bennett B.Eng. Ph.D.
Consulting Engineer 051 227 2674/5
22 Pownall Square fax 051 236 3964
Liverpool L3 6AD mobile 0836 718684

PROPOSED IST & 2ND FLOORS

scale 1:50

drawing no. 6

ECCBOTH

APPLIC... No. 01/00511/COU
DAT... 28 AUG 2001
DATE VALI... 28 AUG 2001