



100mm

50mm

10mm

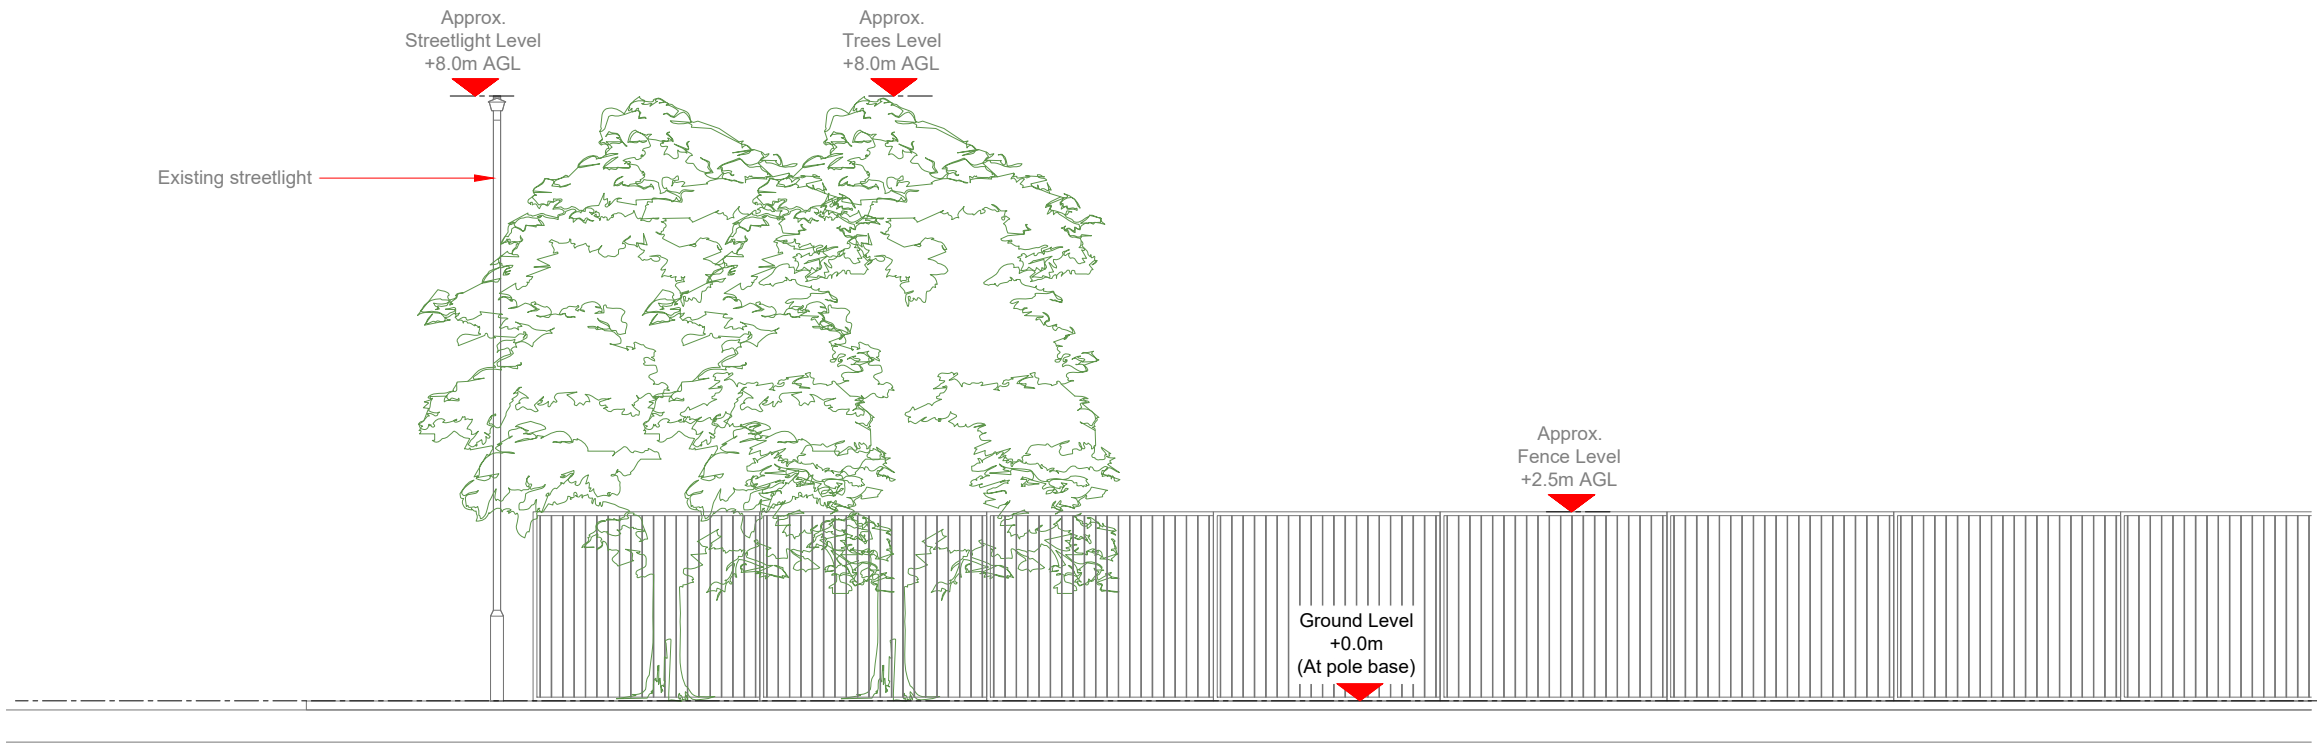

EXISTING ELEVATION A

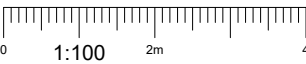

NOTES:

1. ALL DIMENSIONS IN MM UNLESS OTHERWISE NOTED.

Master: M001

Date: 11/10/2021

Drawn: CDN

Checked: DH

Approved: SD

MBNL / EE / H3G: MBNL

11/10/2021

CDN

DH

SD

Project: 5G UNILATERAL

Revision / Upgrade Description: First Issue - Site nomination dated: TBC

Purpose of Issue: Planning

Issue: A

CK Hutchison Networks (UK) Limited

Great Brighams Mead, Vastern Road, Reading, Berkshire, England, RG1 8DJ

Design Consultant & Principal Contractor:

WHP

WHP Telecoms

Unit 1 Maple Park, Low Fields Avenue, Leeds LS12 6HH

Tel: 01133023550

e-mail: info@whptelecoms.com

Site Name:

OWEN LANE STREETWORKS

Site ID:

KSJ18792

Address:

OWEN ROAD, BRINTONWOOD TRADING ESTATE, KIRKBY, KNOWSLEY, L33 7YP

Title:

150 EXISTING ELEVATION A

Project:

5G UNILATERAL

Purpose of Issue:

PLANNING

EE Cell ID: N/A

MBNL Cell ID: N/A

Cell ID: N/A

Master Drawing No: KSJ18792\_M001

Issue: A