




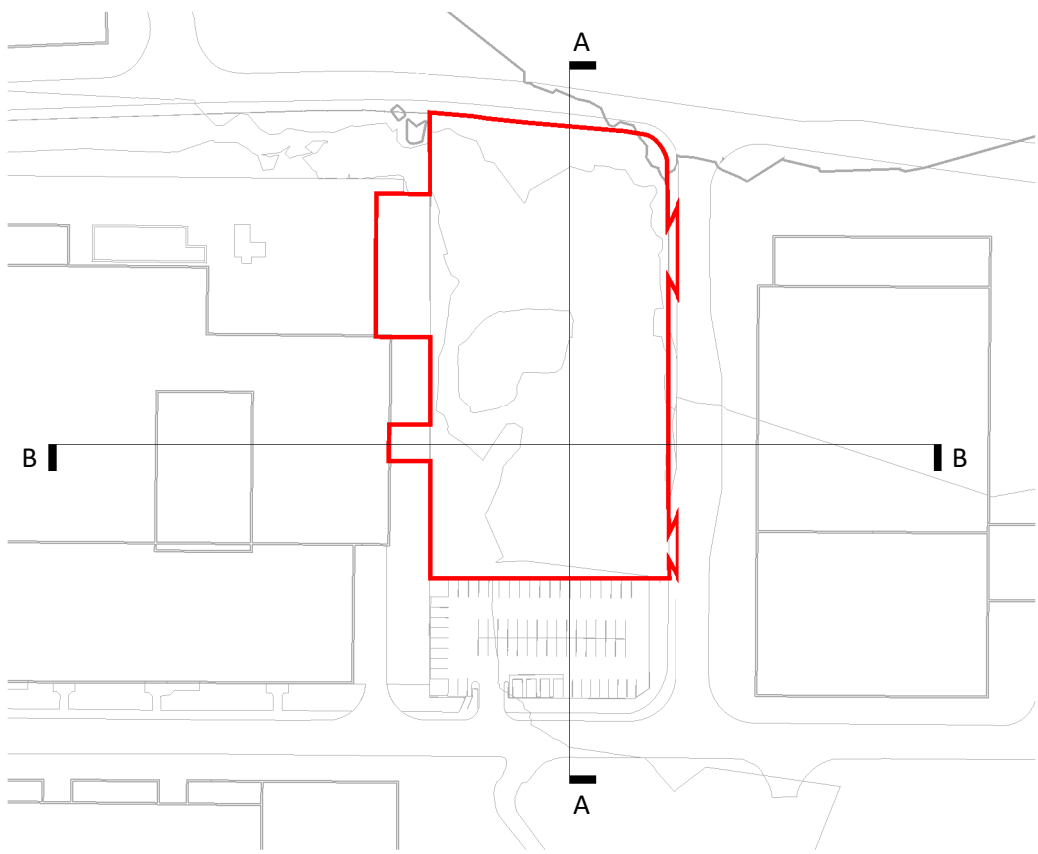

Existing Site Section Key Plan

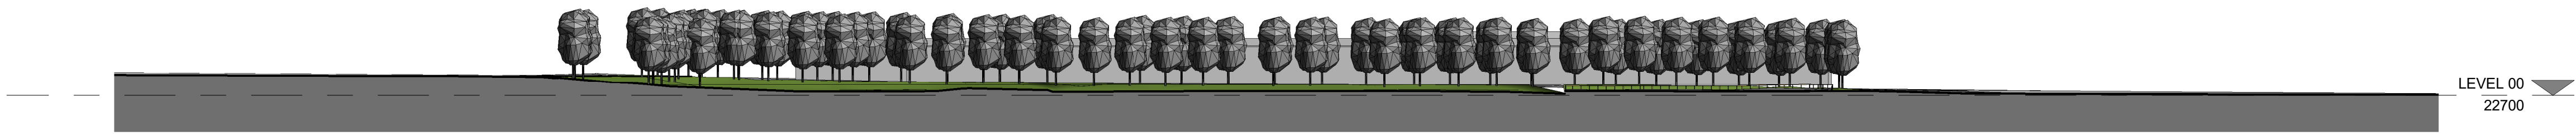

Existing Site Section A
1 : 500

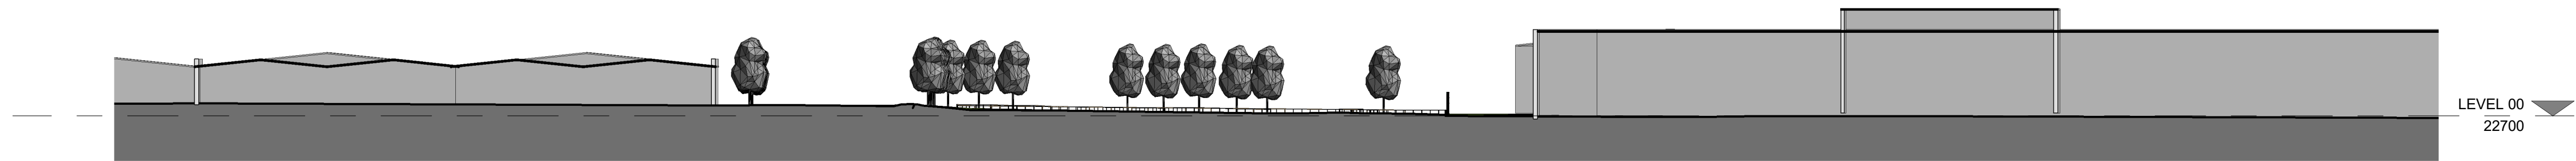

Existing Site Section B
1 : 500

General Notes

Do not scale from this drawing. Only work to written dimensions.

All site dimensions shall be verified by the Contractor on site prior to commencing any works.

This drawing is the property of Fletcher-Rae (UK) Limited (t/a Fletcher-Rae) and copyright is reserved by them. The drawing is not to be copied or disclosed by or to any unauthorised persons without the prior written consent of Fletcher-Rae (UK) Limited.

P01	Issued for Planning	20/10/21	JB		
Rev.	Description	Date	ISS	APP	
Scale	As indicated @ A1				
Status	S0 - Initial Issue				
Drawn By	JB				
Checked By	BB				
Date	05/07/21				

Client:
Tilstone Managing Warehouse REIT PLC
Gellings Road
Knowsley

Sheet Name:
Existing Site Sections

Project No.	Orig.	Zone	Level	Type	Role	Cls	Dwg No.	Rev
19008-FRA-00-XX-A-DR-91-0002								P01

fletcher|rae
Architects | Master Planners | Designers
Hill Quays, 5 Jordan Street, Manchester, M15 4PY

t +44 (0) 161 242 1140
f +44 (0) 161 242 1141
w www.fletcher-rae.com
e info@fletcher-rae.com

