



100mm

50mm

10mm

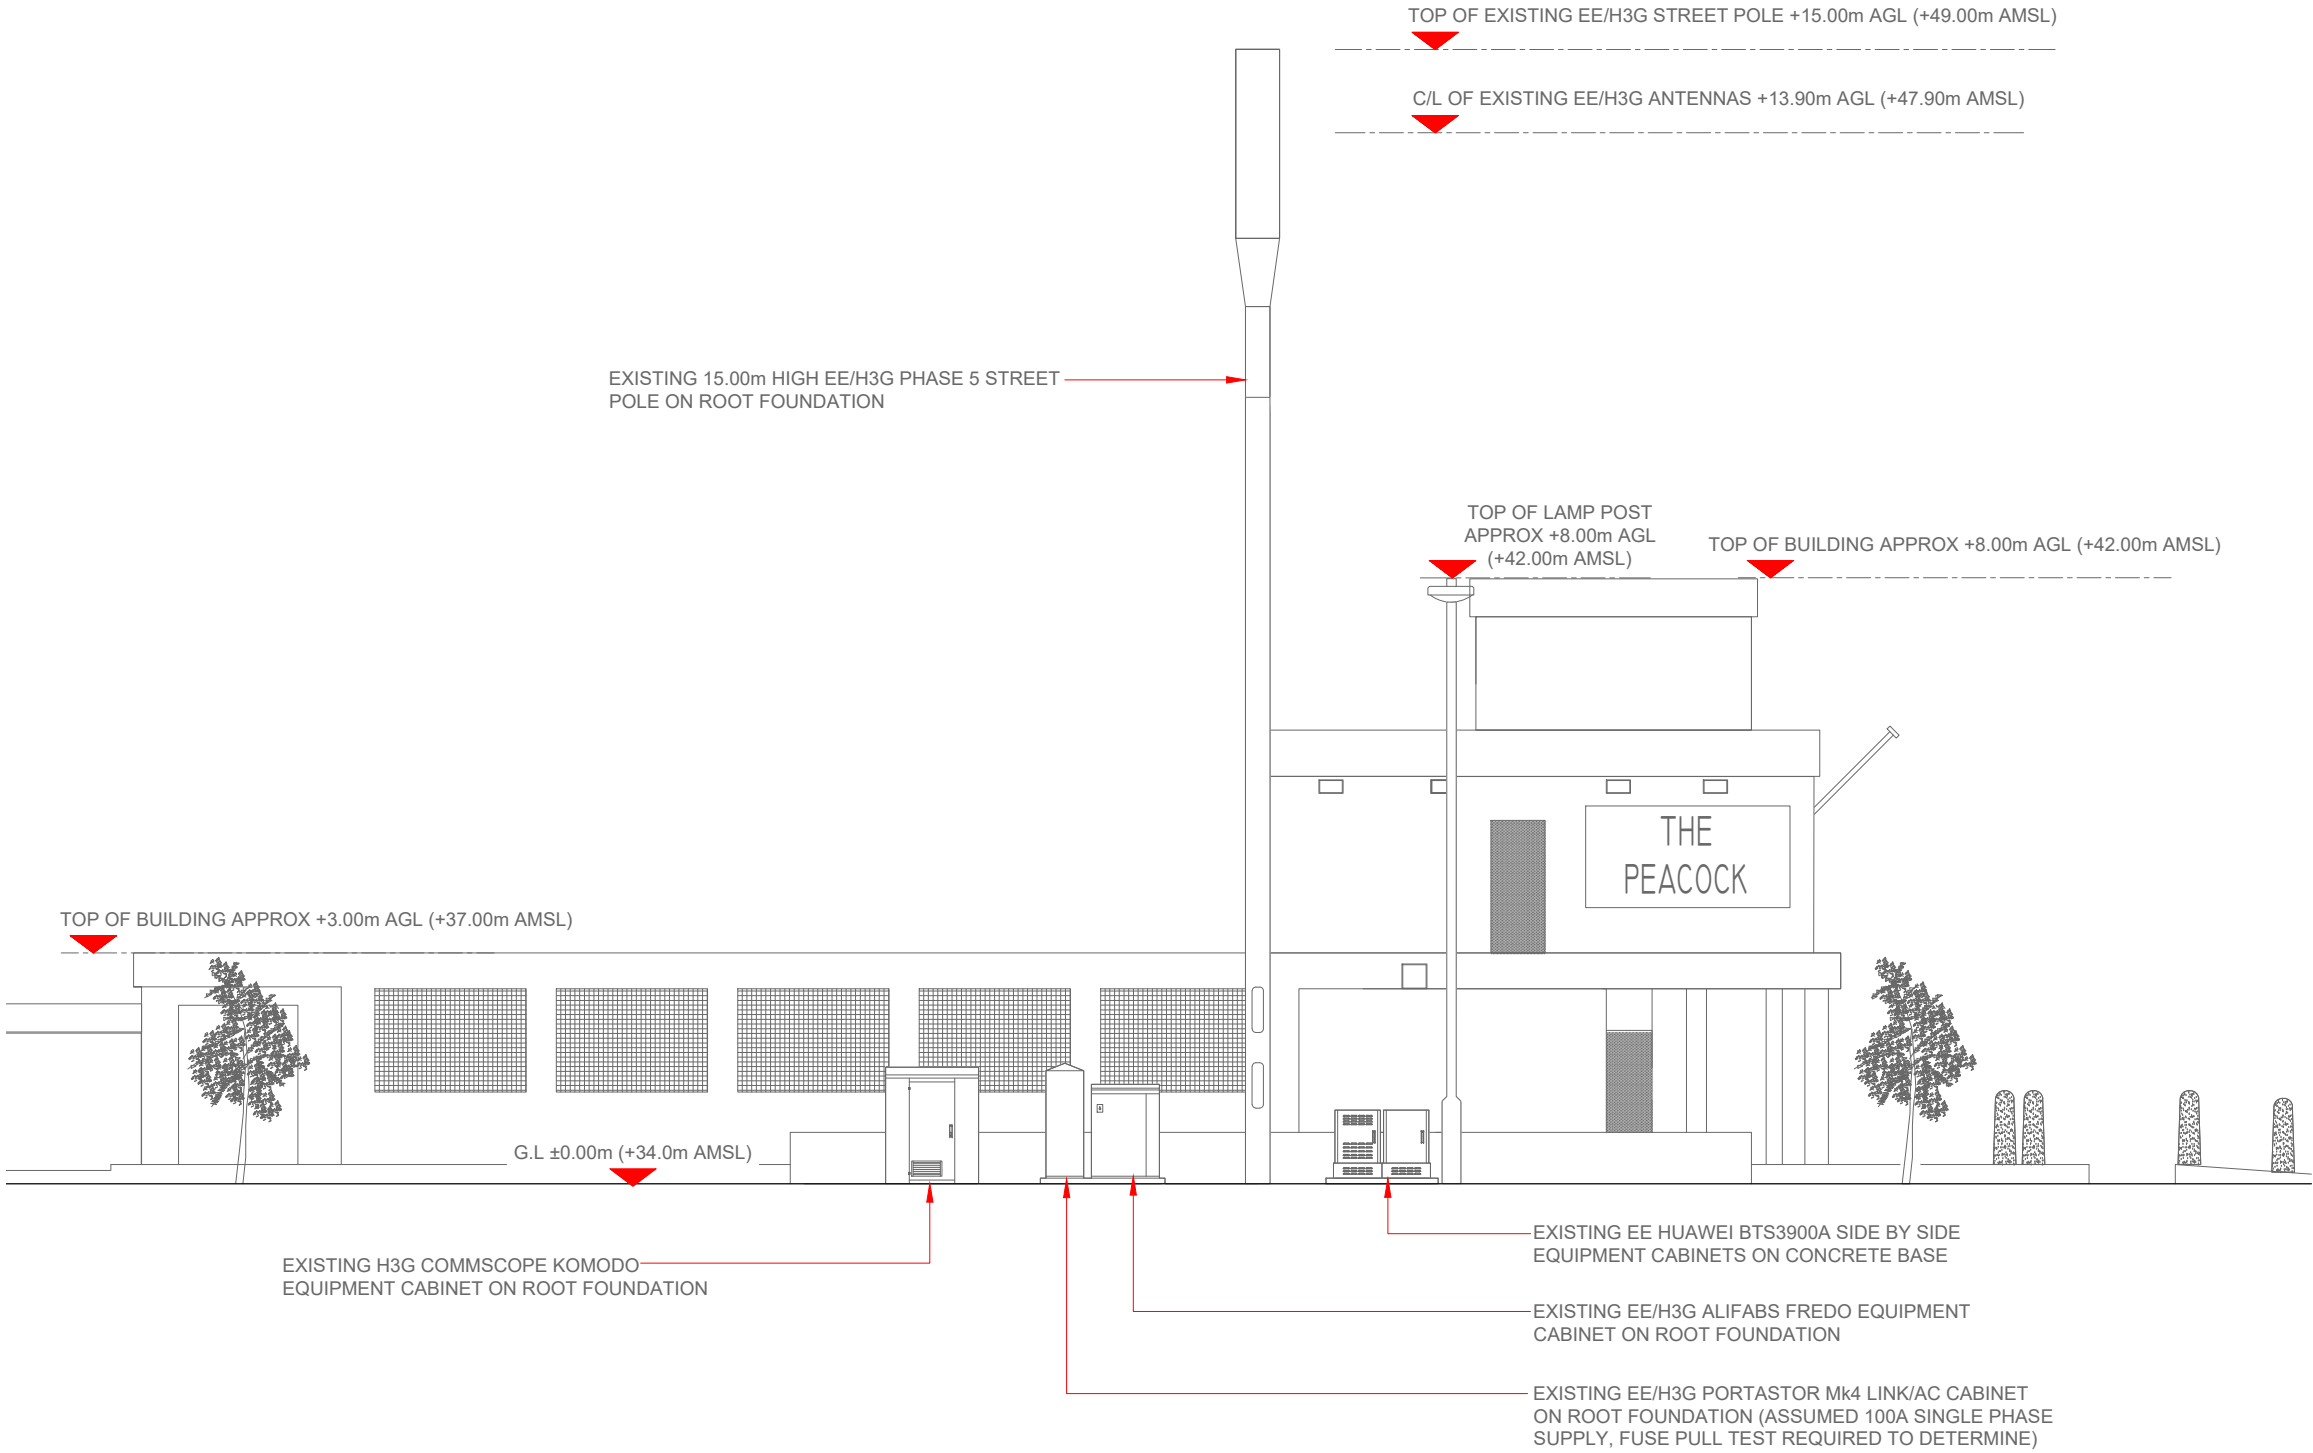

EXISTING ELEVATION A

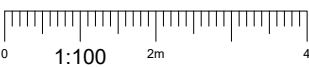

Existing Antenna ID	Existing 3G Bearing
EA1	60°
EB1	180°
EC1	300°

NOTES:
1. ALL DIMENSIONS IN MM UNLESS OTHERWISE NOTED.

Master:	MBNL / EE / H3G:	Project:	H3G UNILATERAL SW	Purpose of Issue:	Planning	Issue:	D
M004	MBNL	Revision / Upgrade Description: Pole height changed to 18m					
Date:	21/04/2021						
Drawn:	ASE						
Checked:	U.Patel						
Approved:	K.Fletcher						
Master:	MBNL / EE / H3G:	Project:	H3G UNILATERAL SW	Purpose of Issue:	Planning	Issue:	C
M003	MBNL	Revision / Upgrade Description: H3G Cabs relocated from private land to highways					
Date:	02/06/2020						
Drawn:	S.Gondal						
Checked:	U.Patel						
Approved:	K.Fletcher						
Master:	MBNL / EE / H3G:	Project:	H3G UNILATERAL SW	Purpose of Issue:	Planning	Issue:	B
M002	MBNL	Revision / Upgrade Description: Site Redesigned					
Date:	30/04/2020						
Drawn:	M.Stride						
Checked:	U.Patel						
Approved:	K.Fletcher						
Master:	MBNL / EE / H3G:	Project:	H3G UNILATERAL SW	Purpose of Issue:	Planning	Issue:	A
M001	MBNL	Revision / Upgrade Description: First Issue					
Date:	05/04/2020						
Drawn:	S.Gondal						
Checked:	U.Patel						
Approved:	K.Fletcher						



Hutchison 3G UK Limited
Star House, 20 Grenfell Road
Maidenhead, SL6 1EH
Tel: 01628 765 000
Fax: 01628 765 001

H3G Base Station Information line:
0845 6043000
Available 8am-8pm Monday to Friday



Hatfield Business Park
Hatfield
Hertfordshire
AL10 9BW

Tel: 01707 315000
Fax: 01707 319001



Mobile Broadband Network Limited
Sixth Floor, Thames Tower, Station Road, Reading, RG1 1LX

Design Consultant & Principal Contractor:
mono 
Mono Consultants Limited
Culzean House,
36 Renfield Street, Glasgow,
G2 1LU
t. 44 (0) 141 566 6660
f. 44 (0) 141 566 6661
www.monoconsultants.com

Site Name:	BIGDALE DRIVE DNS		
Site ID:	1423740		
Address:	BIGDALE DRIVE KIRBY LIVERPOOL L33 6XG		
Title:	150 EXISTING SITE ELEVATION		
Project:	H3G UNILATERAL SW		
Purpose of Issue:	PLANNING		
EE Cell ID:	92323	MBNL Cell ID:	KSY079
3UK Cell ID:	L0528		
Master Drawing No:			Issue:
1423740_KSY079_92323_L0528_M004			D