



100mm

50mm

10mm

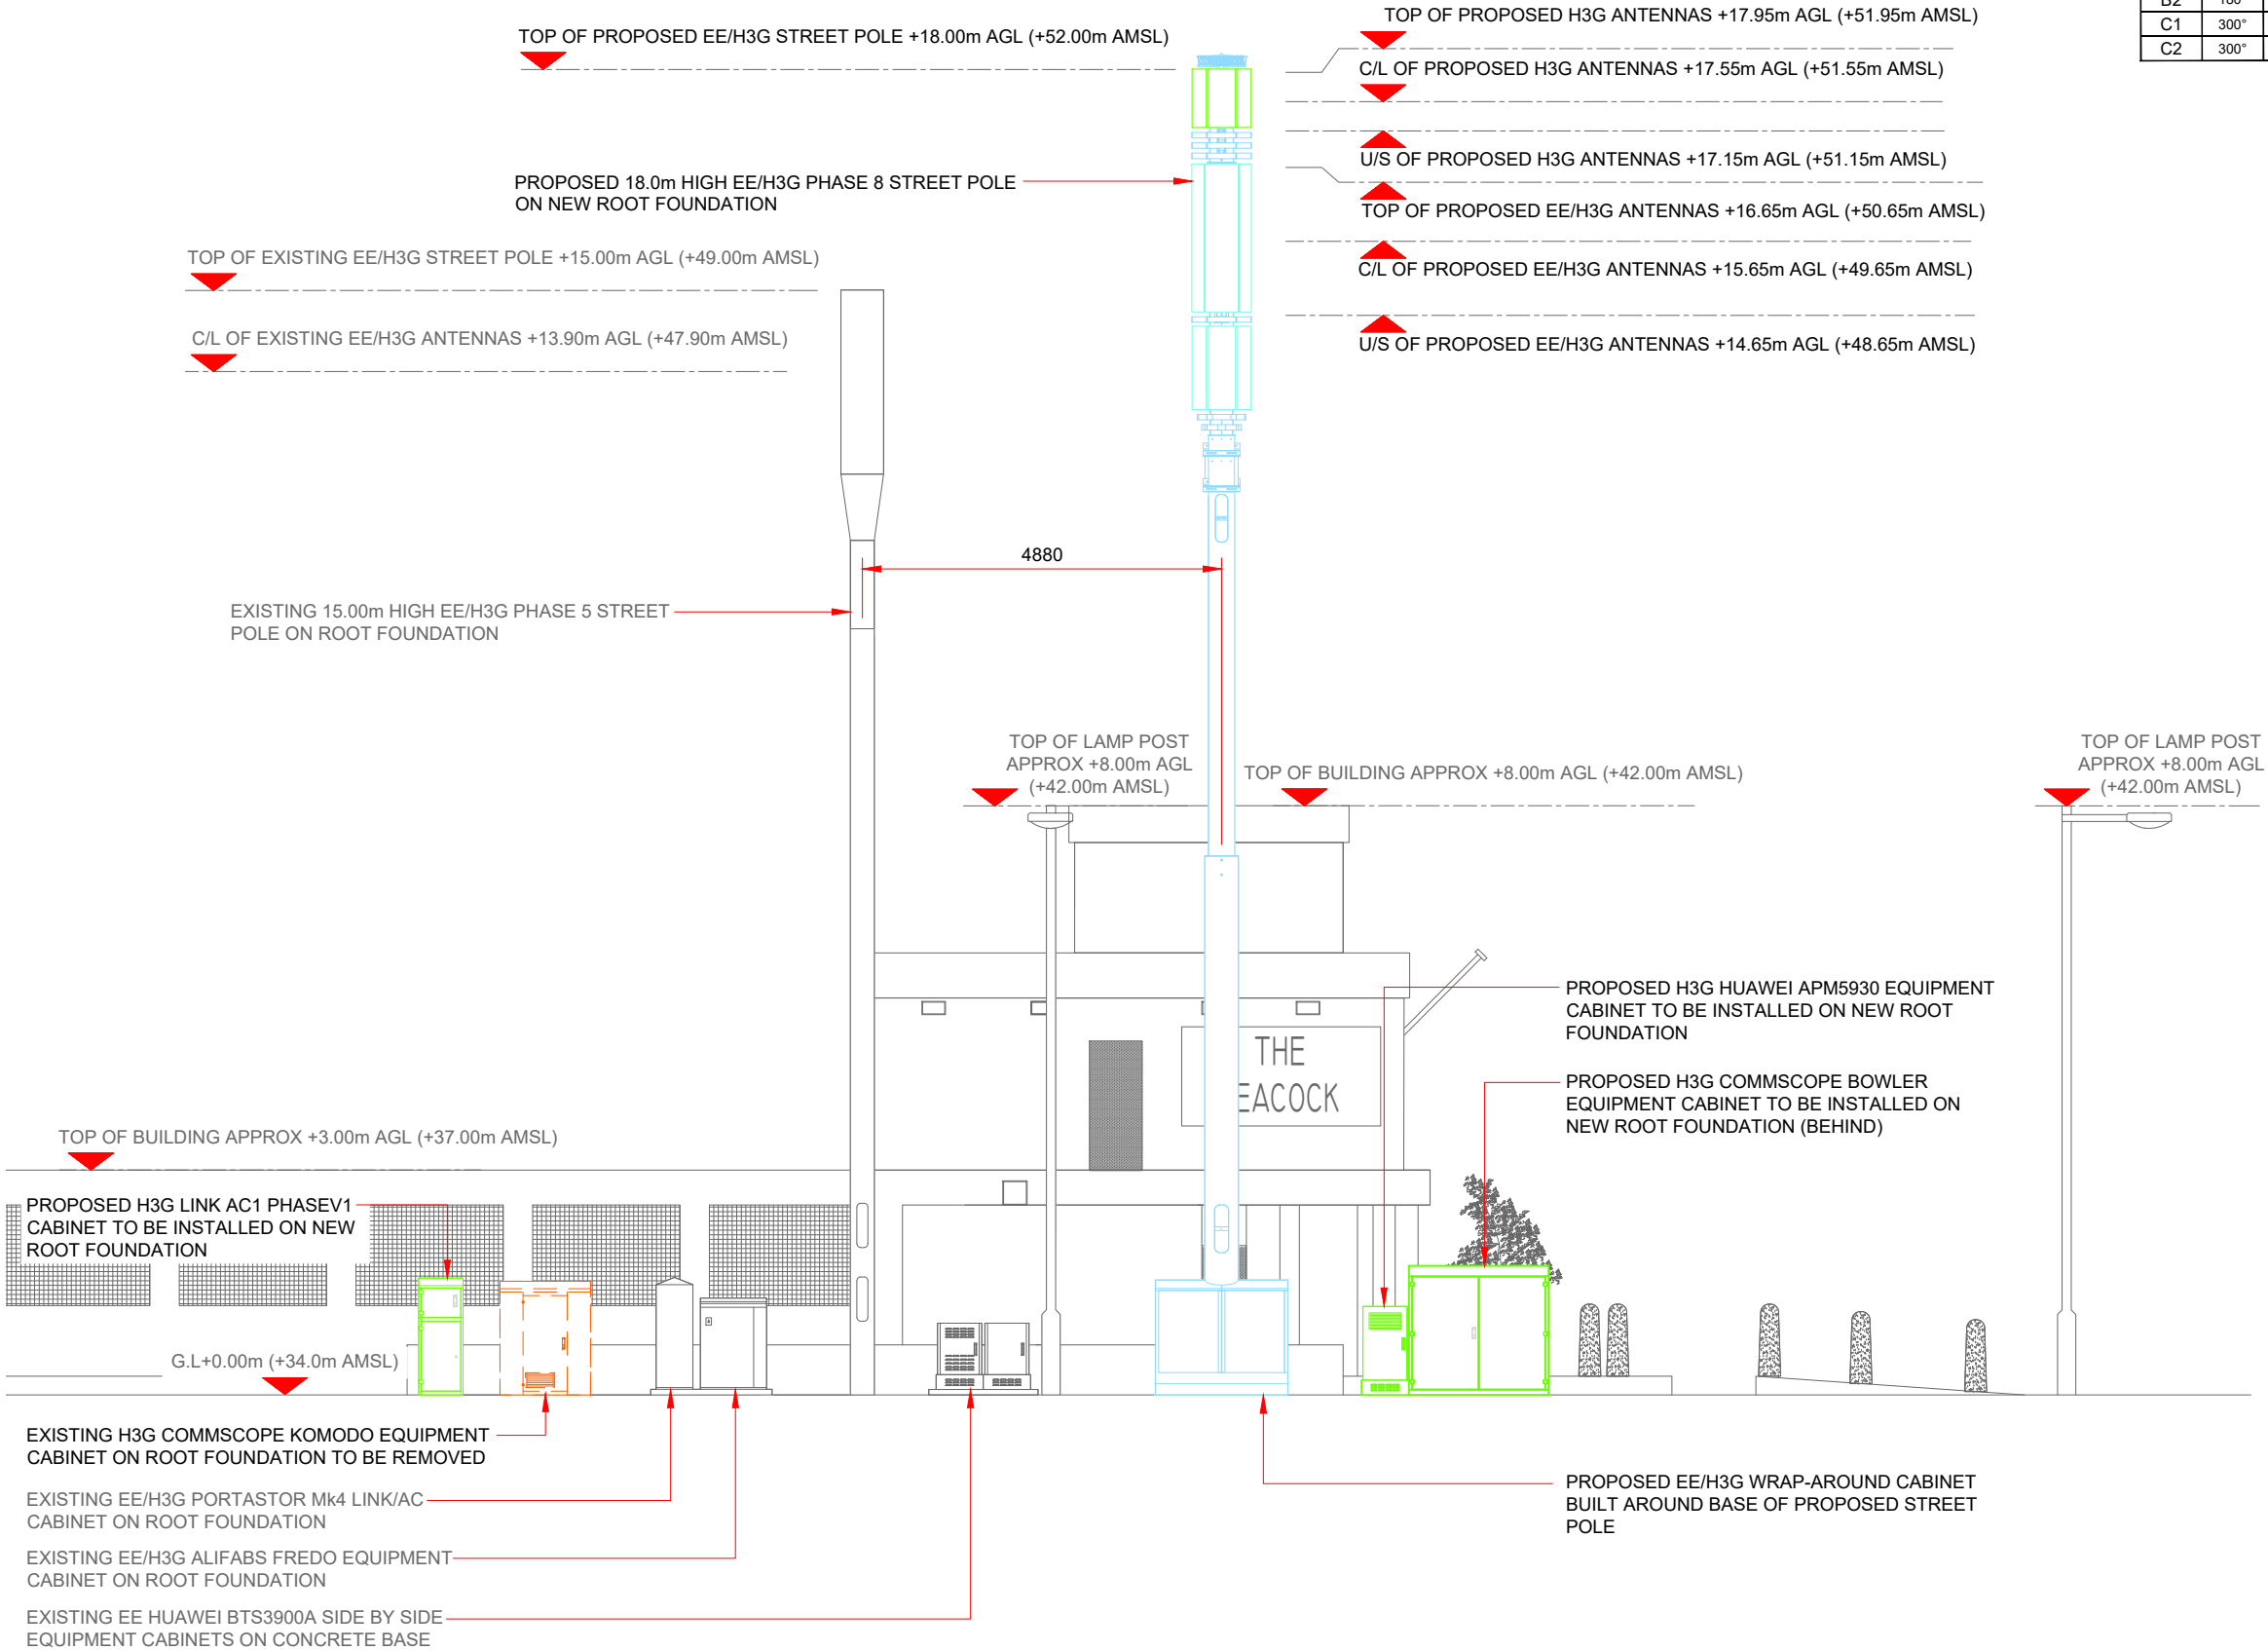

MAX CONFIGURATION ELEVATION A

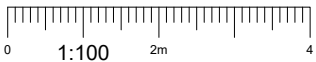

| Antenna Aperture ID | Proposed 4G/5G Bearing | Operator: Shared/ EE/H3G |
|---------------------|------------------------|--------------------------|
| A1                  | 60°                    | H3G                      |
| A2                  | 60°                    | EE/H3G                   |
| B1                  | 180°                   | H3G                      |
| B2                  | 180°                   | EE/H3G                   |
| C1                  | 300°                   | H3G                      |
| C2                  | 300°                   | EE/H3G                   |

- NOTES:
- ALL DIMENSIONS IN MM UNLESS OTHERWISE NOTED.

|           |                  |                                                  |                   |        |
|-----------|------------------|--------------------------------------------------|-------------------|--------|
| Master:   | MBNL / EE / H3G: | Project:                                         | Purpose of Issue: | Issue: |
| M004      | MBNL             | H3G UNILATERAL SW                                | Planning          | D      |
| Date:     | 21/04/2021       | Revision / Upgrade Description:                  |                   |        |
| Drawn:    | ASE              | Pole height changed to 18m                       |                   |        |
| Checked:  | U.Patel          |                                                  |                   |        |
| Approved: | K.Fletcher       |                                                  |                   |        |
| Master:   | MBNL / EE / H3G: | Project:                                         | Purpose of Issue: | Issue: |
| M003      | MBNL             | H3G UNILATERAL SW                                | Planning          | C      |
| Date:     | 02/06/2020       | Revision / Upgrade Description:                  |                   |        |
| Drawn:    | S.Gondal         | H3G Cabs relocated from private land to highways |                   |        |
| Checked:  | U.Patel          |                                                  |                   |        |
| Approved: | K.Fletcher       |                                                  |                   |        |
| Master:   | MBNL / EE / H3G: | Project:                                         | Purpose of Issue: | Issue: |
| M002      | MBNL             | H3G UNILATERAL SW                                | Planning          | B      |
| Date:     | 30/04/2020       | Revision / Upgrade Description:                  |                   |        |
| Drawn:    | M.Stride         | Site Redesign                                    |                   |        |
| Checked:  | U.Patel          |                                                  |                   |        |
| Approved: | K.Fletcher       |                                                  |                   |        |
| Master:   | MBNL / EE / H3G: | Project:                                         | Purpose of Issue: | Issue: |
| M001      | MBNL             | H3G UNILATERAL SW                                | Planning          | A      |
| Date:     | 05/04/2020       | Revision / Upgrade Description:                  |                   |        |
| Drawn:    | S.Gondal         | First Issue                                      |                   |        |
| Checked:  | U.Patel          |                                                  |                   |        |
| Approved: | K.Fletcher       |                                                  |                   |        |



Hutchison 3G UK Limited  
Star House, 20 Grenfell Road  
Maidenhead, SL6 1EH  
Tel: 01628 765 000  
Fax: 01628 765 001  
  
H3G Base Station Information line:  
0845 6043000  
Available 8am-8pm Monday to Friday



Hatfield Business Park  
Hatfield  
Hertfordshire  
AL10 9BW  
  
Tel: 01707 315000  
Fax: 01707 319001



Mobile Broadband Network Limited  
Sixth Floor, Thames Tower, Station Road, Reading, RG1 1LX

Design Consultant & Principal Contractor:

**mono** #

Mono Consultants Limited  
Culzean House,  
36 Renfield Street, Glasgow,  
G2 1LU  
  
t. 44 (0) 141 566 6660  
f. 44 (0) 141 566 6661  
www.monoconsultants.com

|                                 |                                                |               |        |
|---------------------------------|------------------------------------------------|---------------|--------|
| Site Name:                      | BIGDALE DRIVE DNS                              |               |        |
| Site ID:                        | 1423740                                        |               |        |
| Address:                        | BIGDALE DRIVE<br>KIRBY<br>LIVERPOOL<br>L33 6XG |               |        |
| Title:                          | 265 MAX CONFIGURATION ELEVATION                |               |        |
| Project:                        | H3G UNILATERAL SW                              |               |        |
| Purpose of Issue:               | PLANNING                                       |               |        |
| EE Cell ID:                     | 92323                                          | MBNL Cell ID: | KSY079 |
| 3UK Cell ID:                    | L0528                                          |               |        |
| Master Drawing No:              |                                                |               | Issue: |
| 1423740_KSY079_92323_L0528_M004 |                                                |               | D      |