


Location Plan

Site Address: 1, Halsnead Avenue, Whiston, L35 3SD

Date Produced: 21-Feb-2024

Scale: 1:1250 @A3

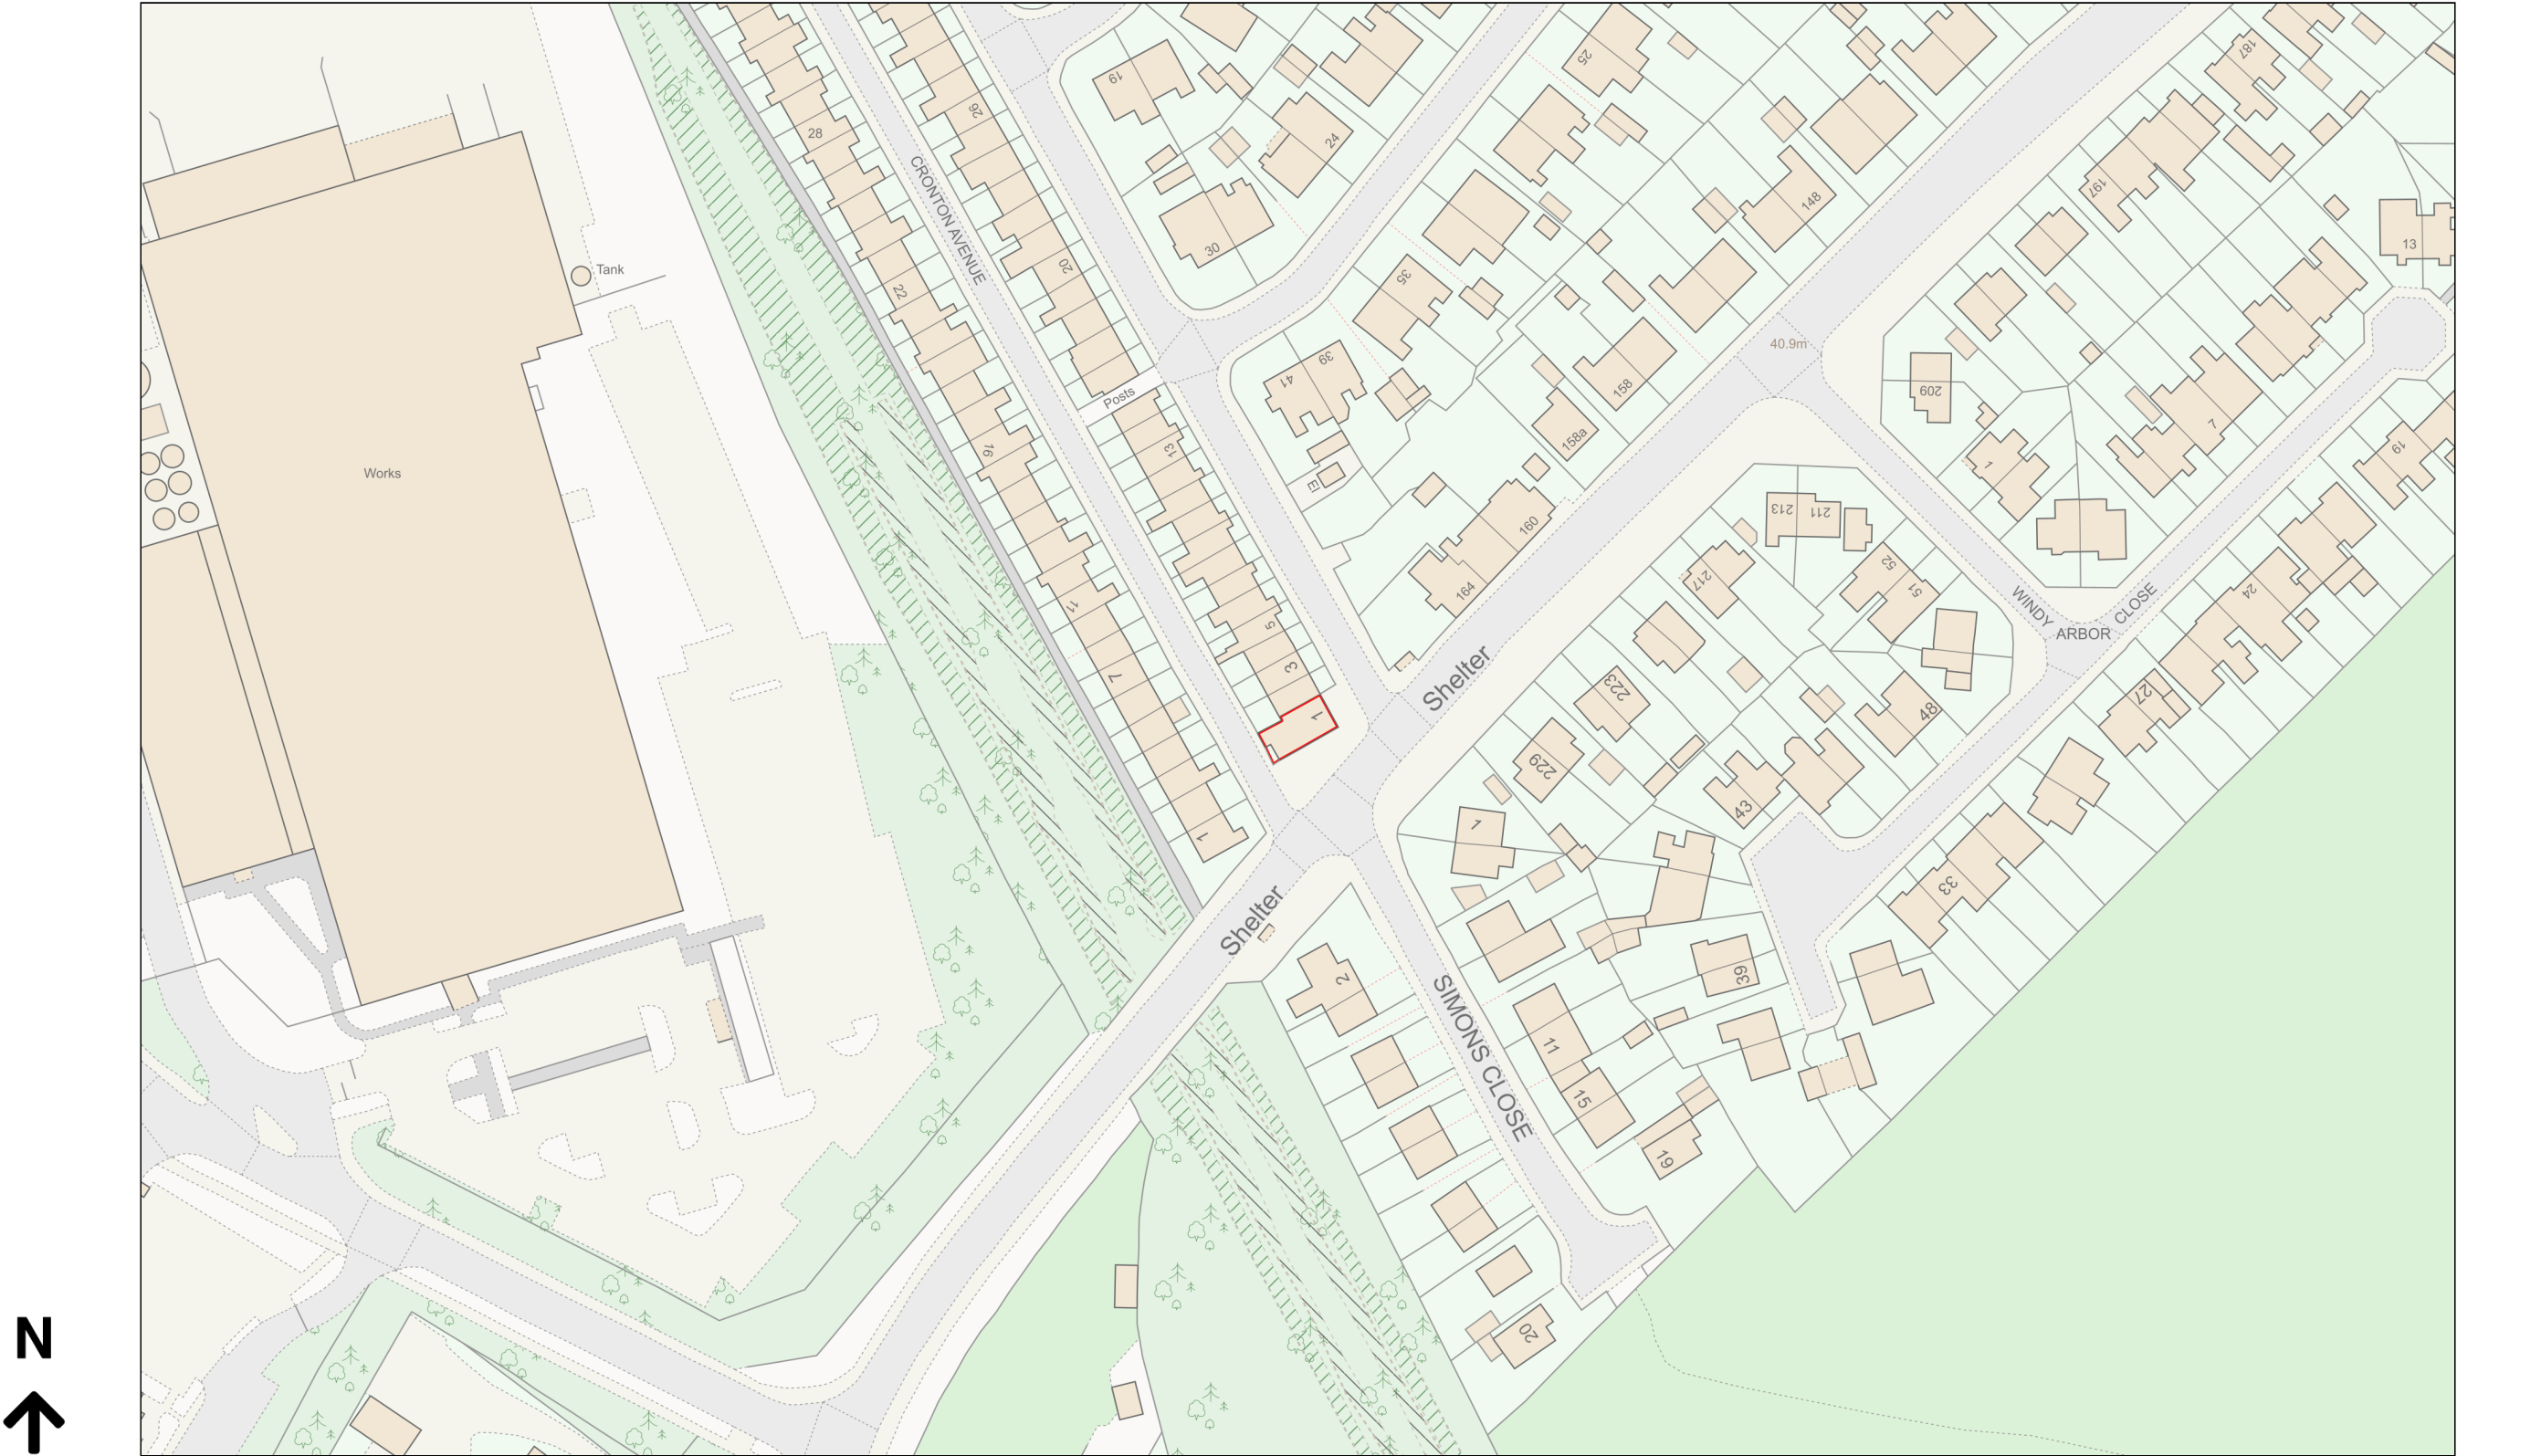

Planning Portal Reference: PP-12825488v1