


1:500

10m 0 10m 20m 30m 40m 50m

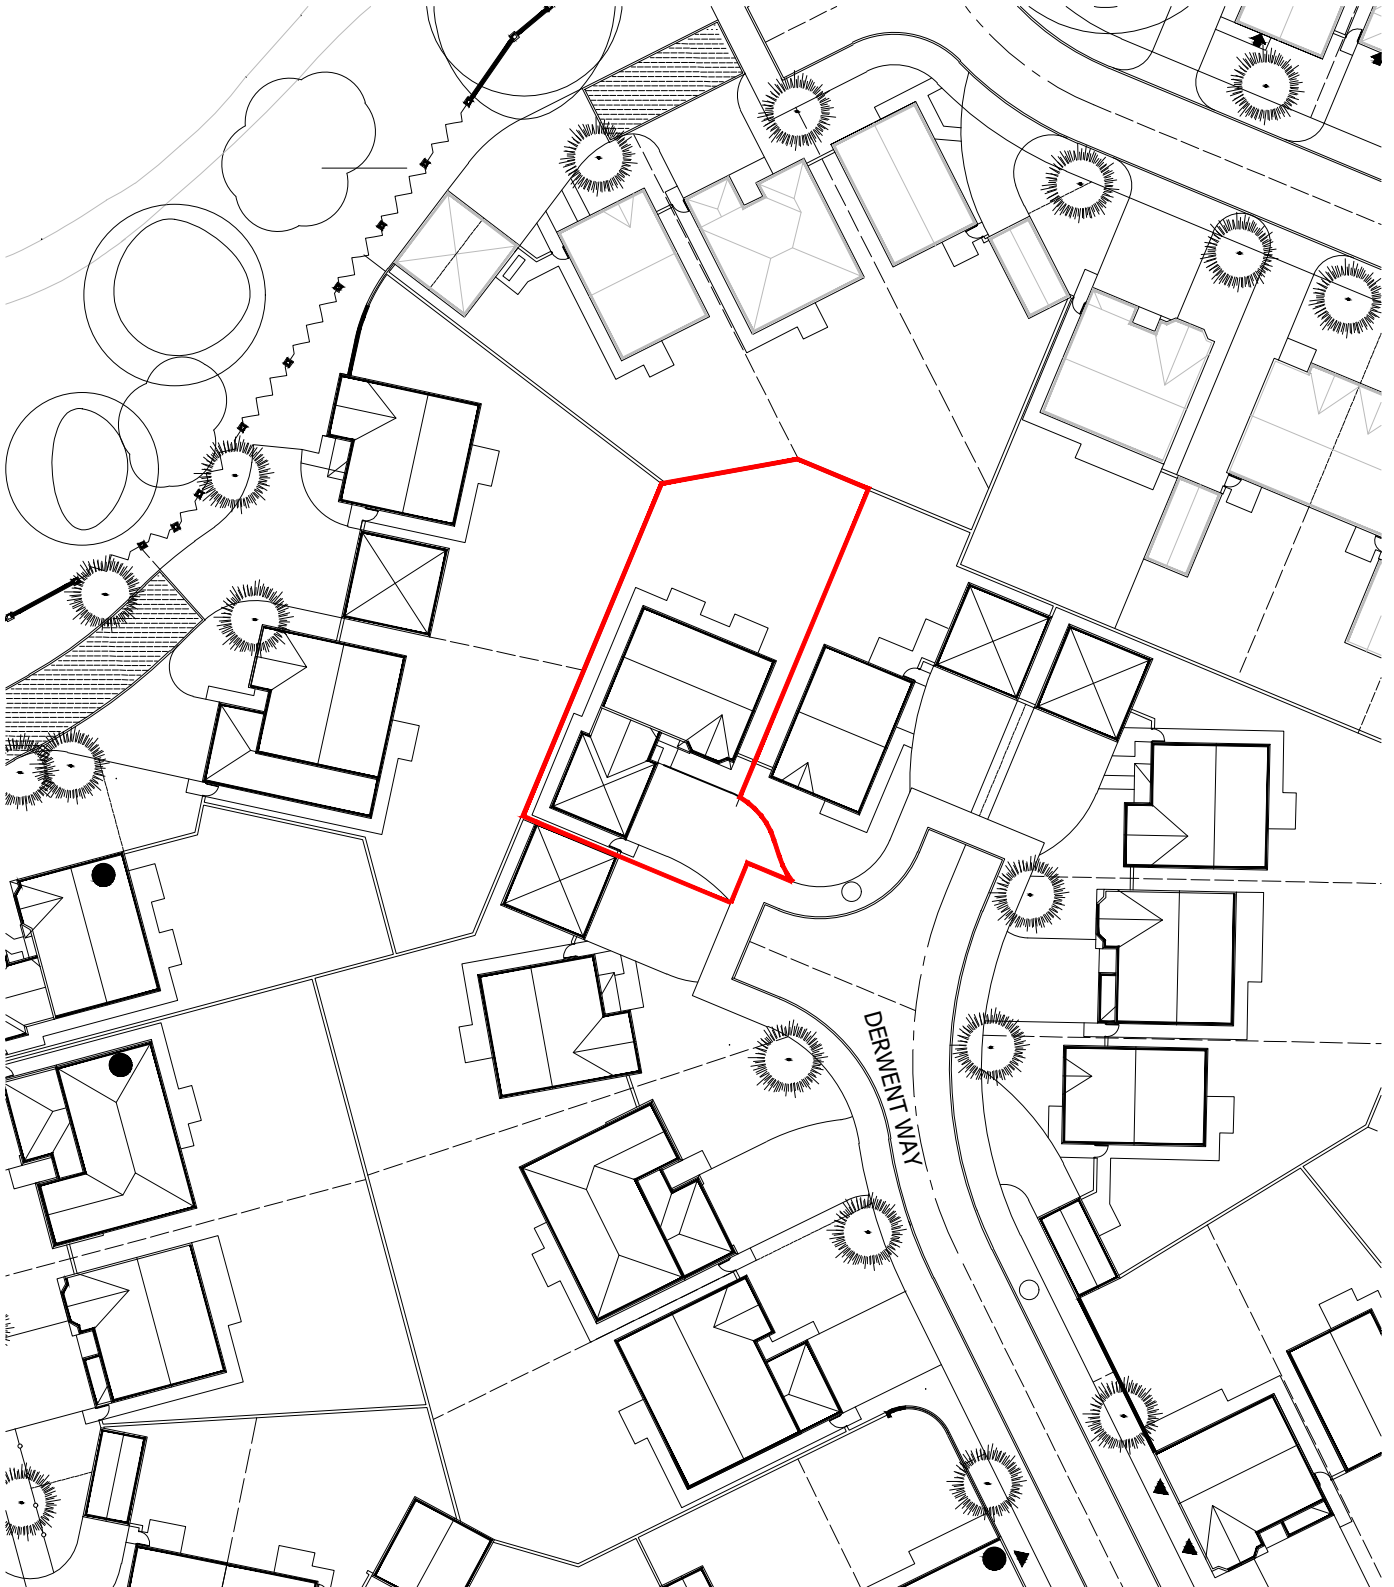

PLANNING ISSUE

Project Description	Scale 1:500	Paper Size A4	Date July 2022	Drawn AD	Revision -
Proposed Garage Conversion & Rear Extension	Drawing No. 40WPD01				
Site Address	Note All dimensions to be verified with the drawing office. All dimensions/levels are to be checked on site and any discrepancies to be referred back to Architect prior to proceeding. All specifications, materials and workmanship to be in accordance with current Building Regulations. All component sizes and references are to be checked prior to materials order. The position of existing drain runs are to be checked and confirmed on site prior to proceeding with the works. All relevant boundary positions are to be dimensionally checked prior to proceeding with the works.				
4 Derwent Way Knowsley L14 7AN	This drawing is the copyright © and shall not be altered, copied, photographed or reproduced in any way without the consent of the Architect.				
Drawing Title					
Site Location Plan					