
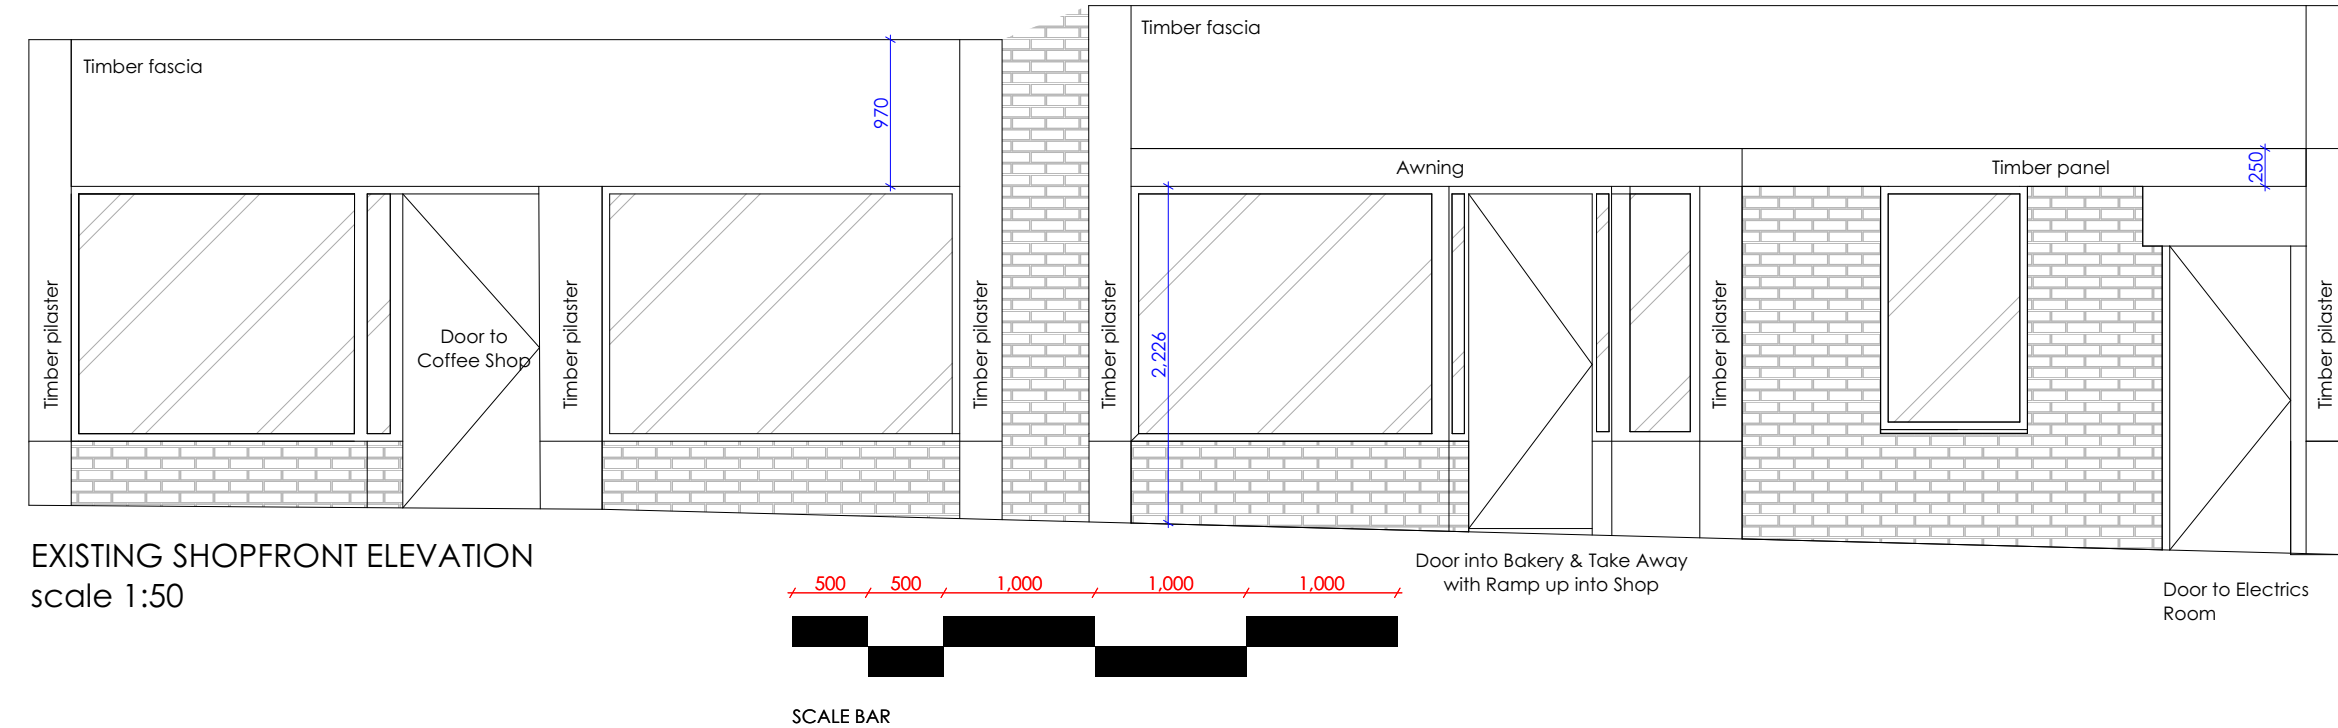


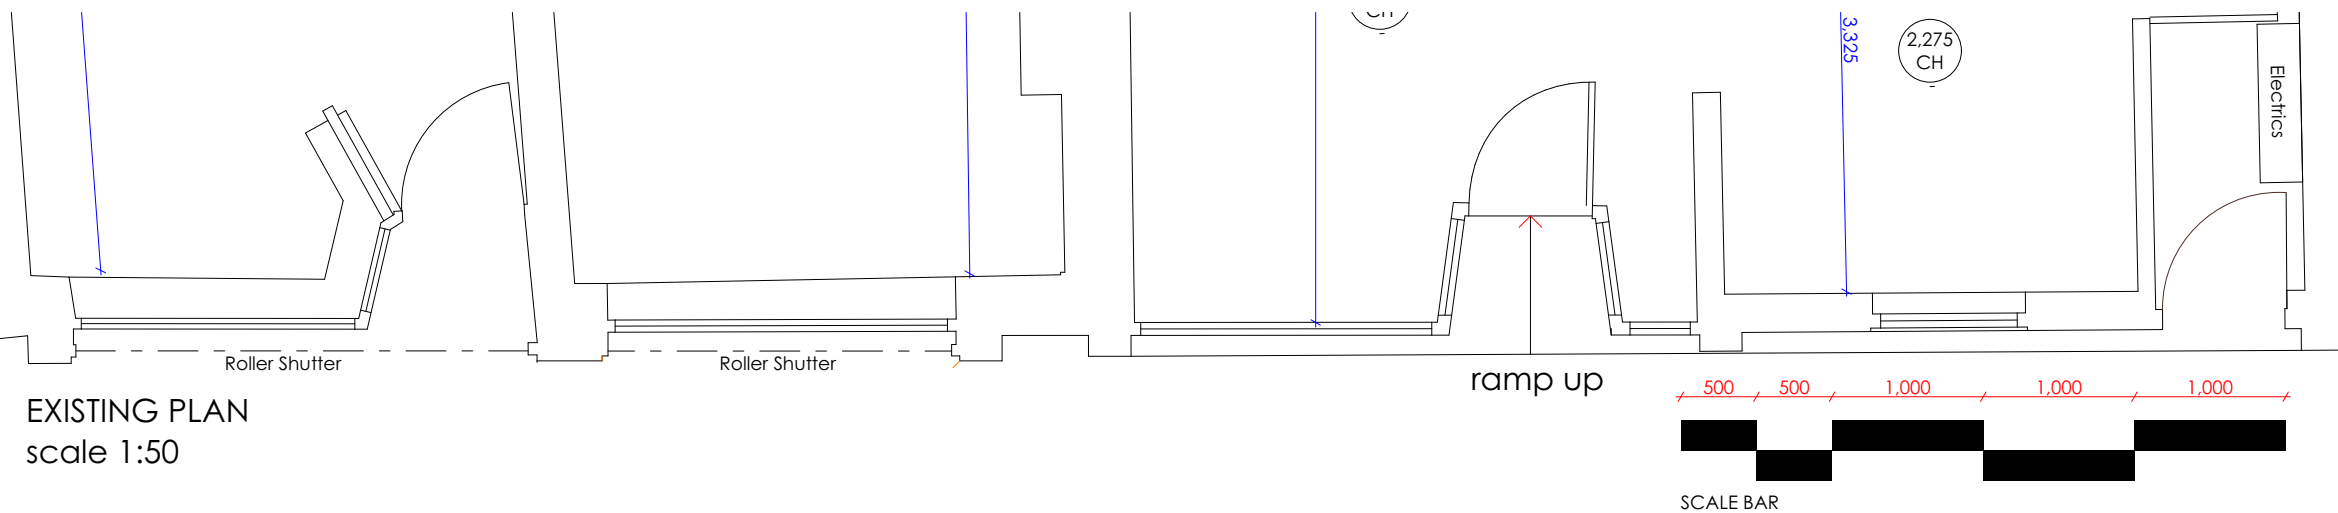

muirinteriors

341 Cambusnethan Street
Wishaw
North Lanarkshire
ML2 8PW
M:07912 142977

PROJECT
Chatwins
39-45 High Street
Prescot L34 6HF

DRAWING
Existing Shopfront

DRAWN BY Jackie Muir	DATE 10.11.22
DRAWING SCALE 1:50	SHEET SIZE A3
DRAWING NUMBER CH/LIV/03A	