
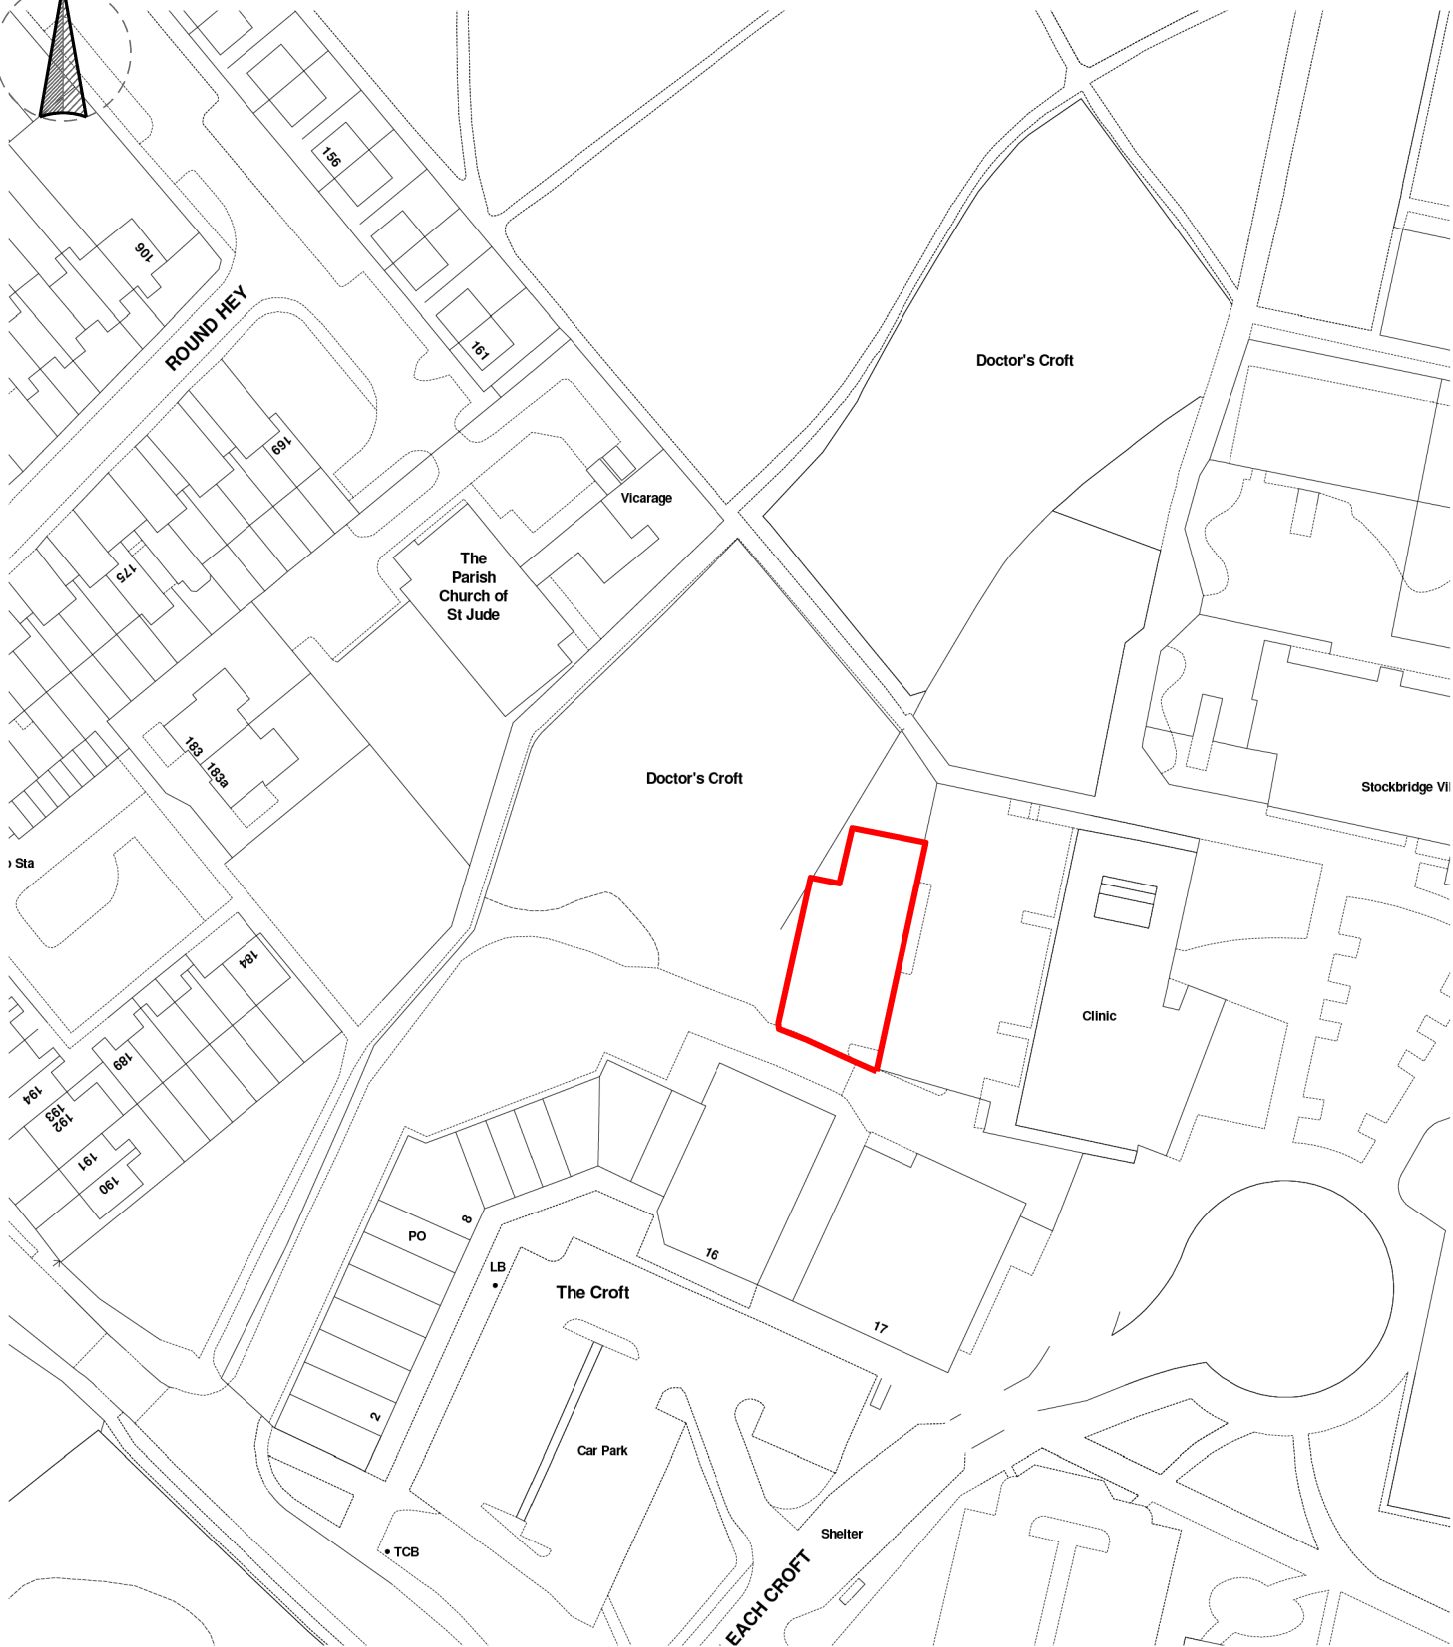


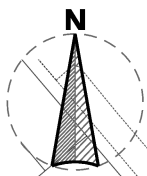

PROJECT

TITLE

Forviva Works Depot
Stockbridge Village

Location Plan
...

JOHN MCCALL ARCHITECTS LTD

No .1 Arts Village, Henry Street, Liverpool L1 5BS Tel: 0151 707 1818 Fax: 707 1819

Old Coop Building, Church Street, Hayfield, SK22 2JE e-mail: admin@johnmccall.co.uk

	DRAWING UPDATED TO NEW SITE LOCATION	20.10.22	JM
	SCALE BAR ADDED & DO NOT SCALE NOTE REMOVED	01.15.19	JM
DESIGNATION	DETAILS OF REVISION	DATE	INITIALS

SIZE

A4

STATUS

PLANNING

PROJECT No
1702

DRAWING No
L01B

DRAWN by
AB

CHECKED
JM

DATE
Mar 19

SCALE (u.n.o)
1:1250

