




PLANNING



SITE LOCATION PLAN - 1:1250

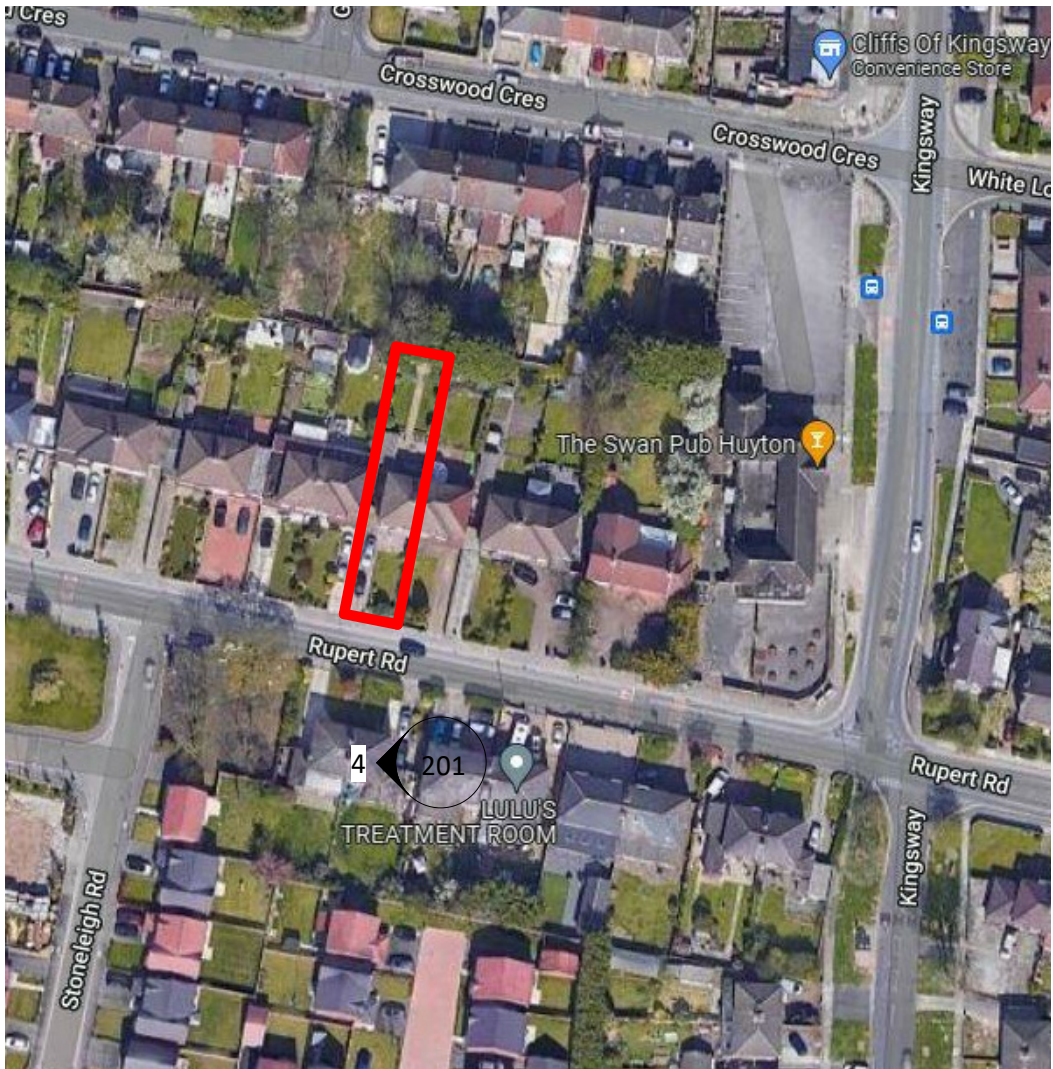

GOOGLE EARTH PLAN - NTS

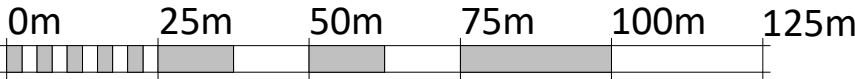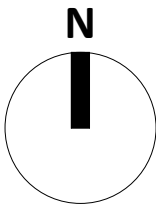

VISUAL SCALE 1:1250 @ A4

A	Scale note amended	08.11.22	TM
REV	DESCRIPTION	DATE	BY

CLIENT
Mr C Kieran

PROJECT	SCALE	DATE
106 Rupert Road, Knowsley, L36 9TQ	1 : 1250 @A3	OCT 22
DRAWN	CHECKED	
RJ	TM	

DRAWING TITLE	PROJECT No	REVISION
PLANNING - LOCATION PLAN	22-007	A
	DRAWING No	
	001	