


1

LOCATION PLAN

SCALE: 1 : 1250

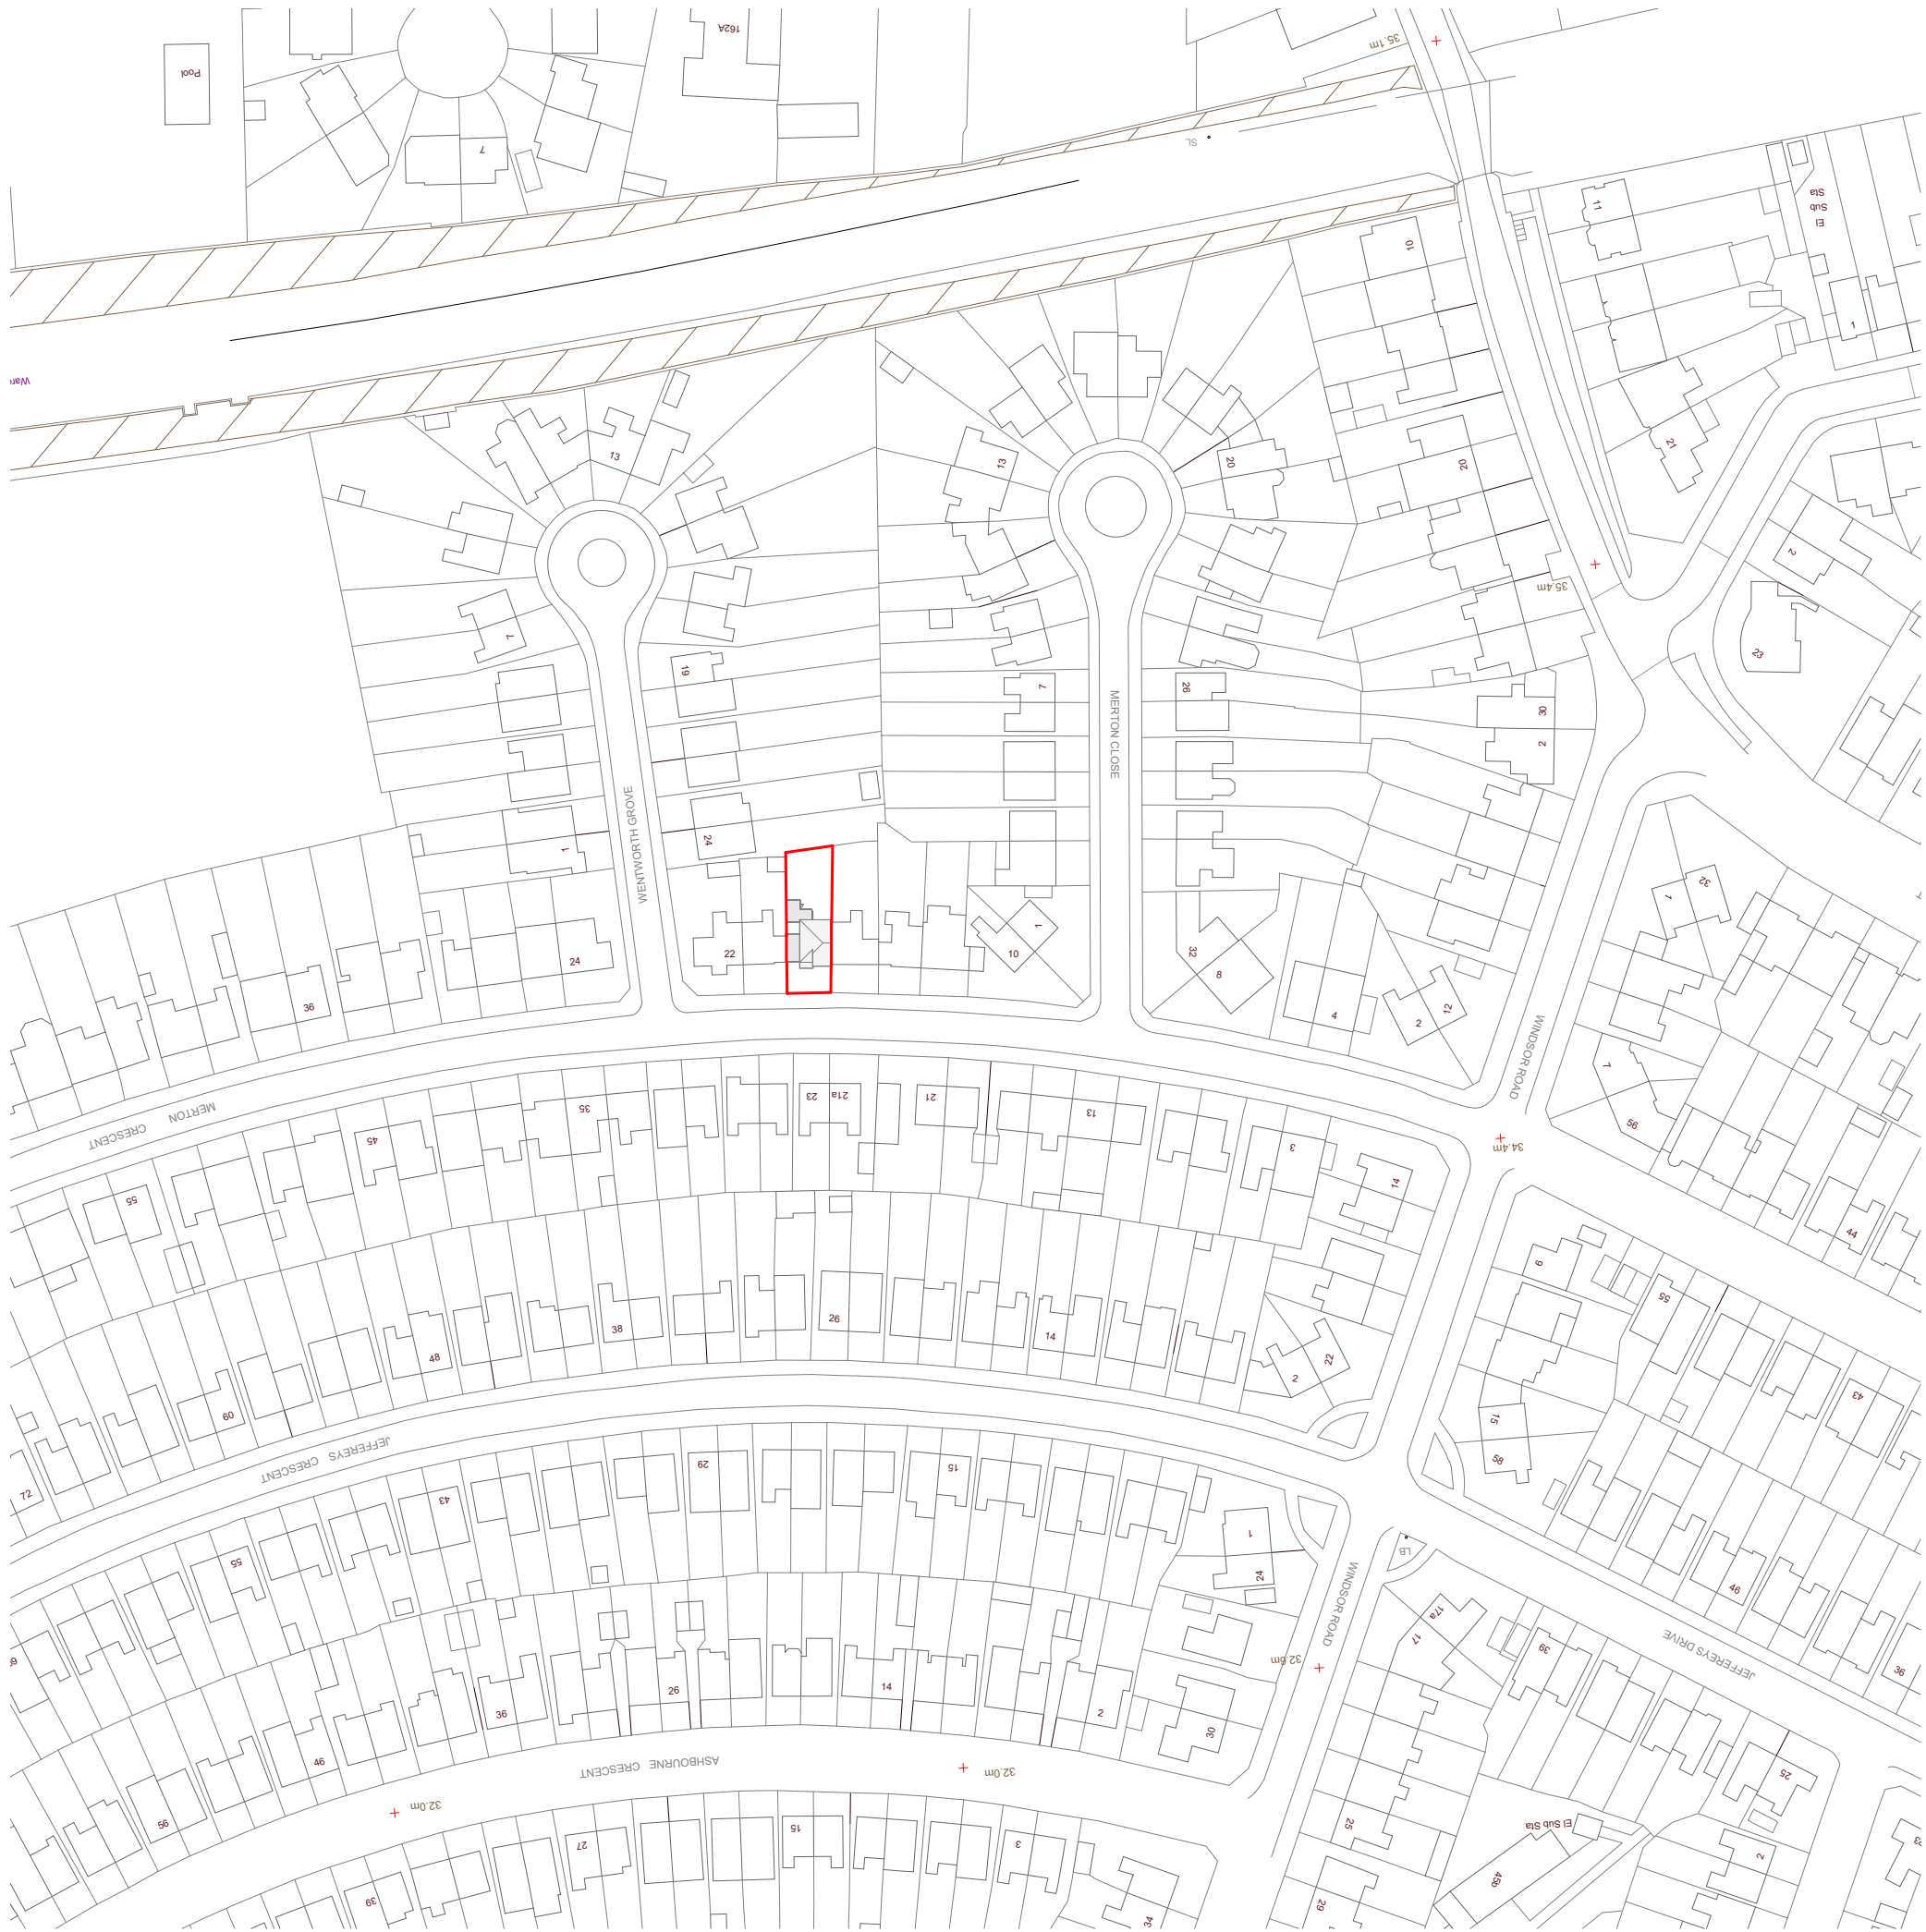

18 Merton Crescent

Roby

Project No. 19001



Revisions

- Notes
1. This document and all drawings are copyright of GB Architecture LTD and may not be reproduced without thier specific permission.
 2. Do not scale from this drawing.
 3. All dimensions are in millimeters unless otherwise stated.

Project North



Scale 1 : 1250

Location Plan

Sheet No. ©2023