
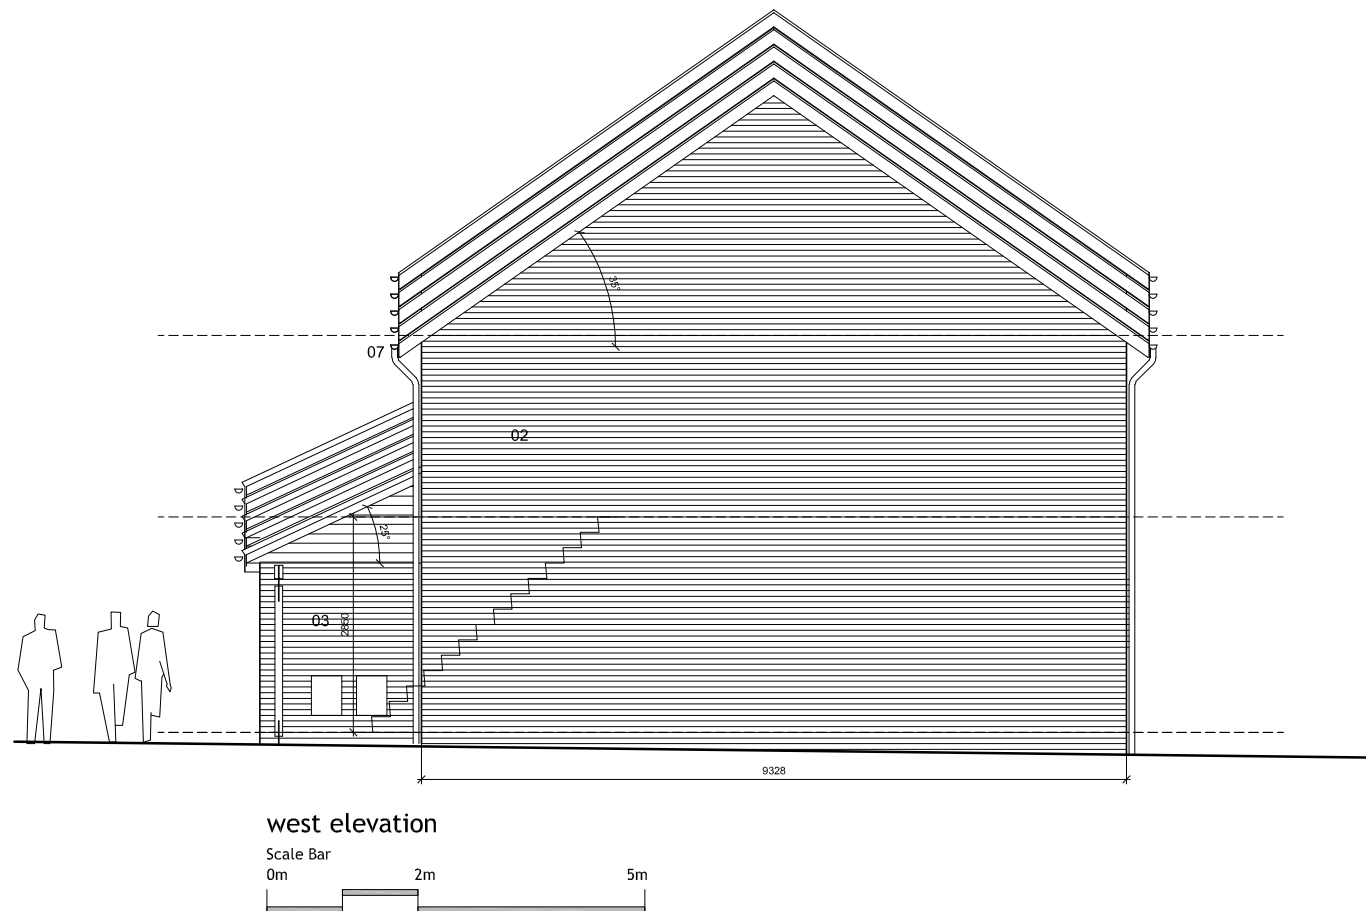


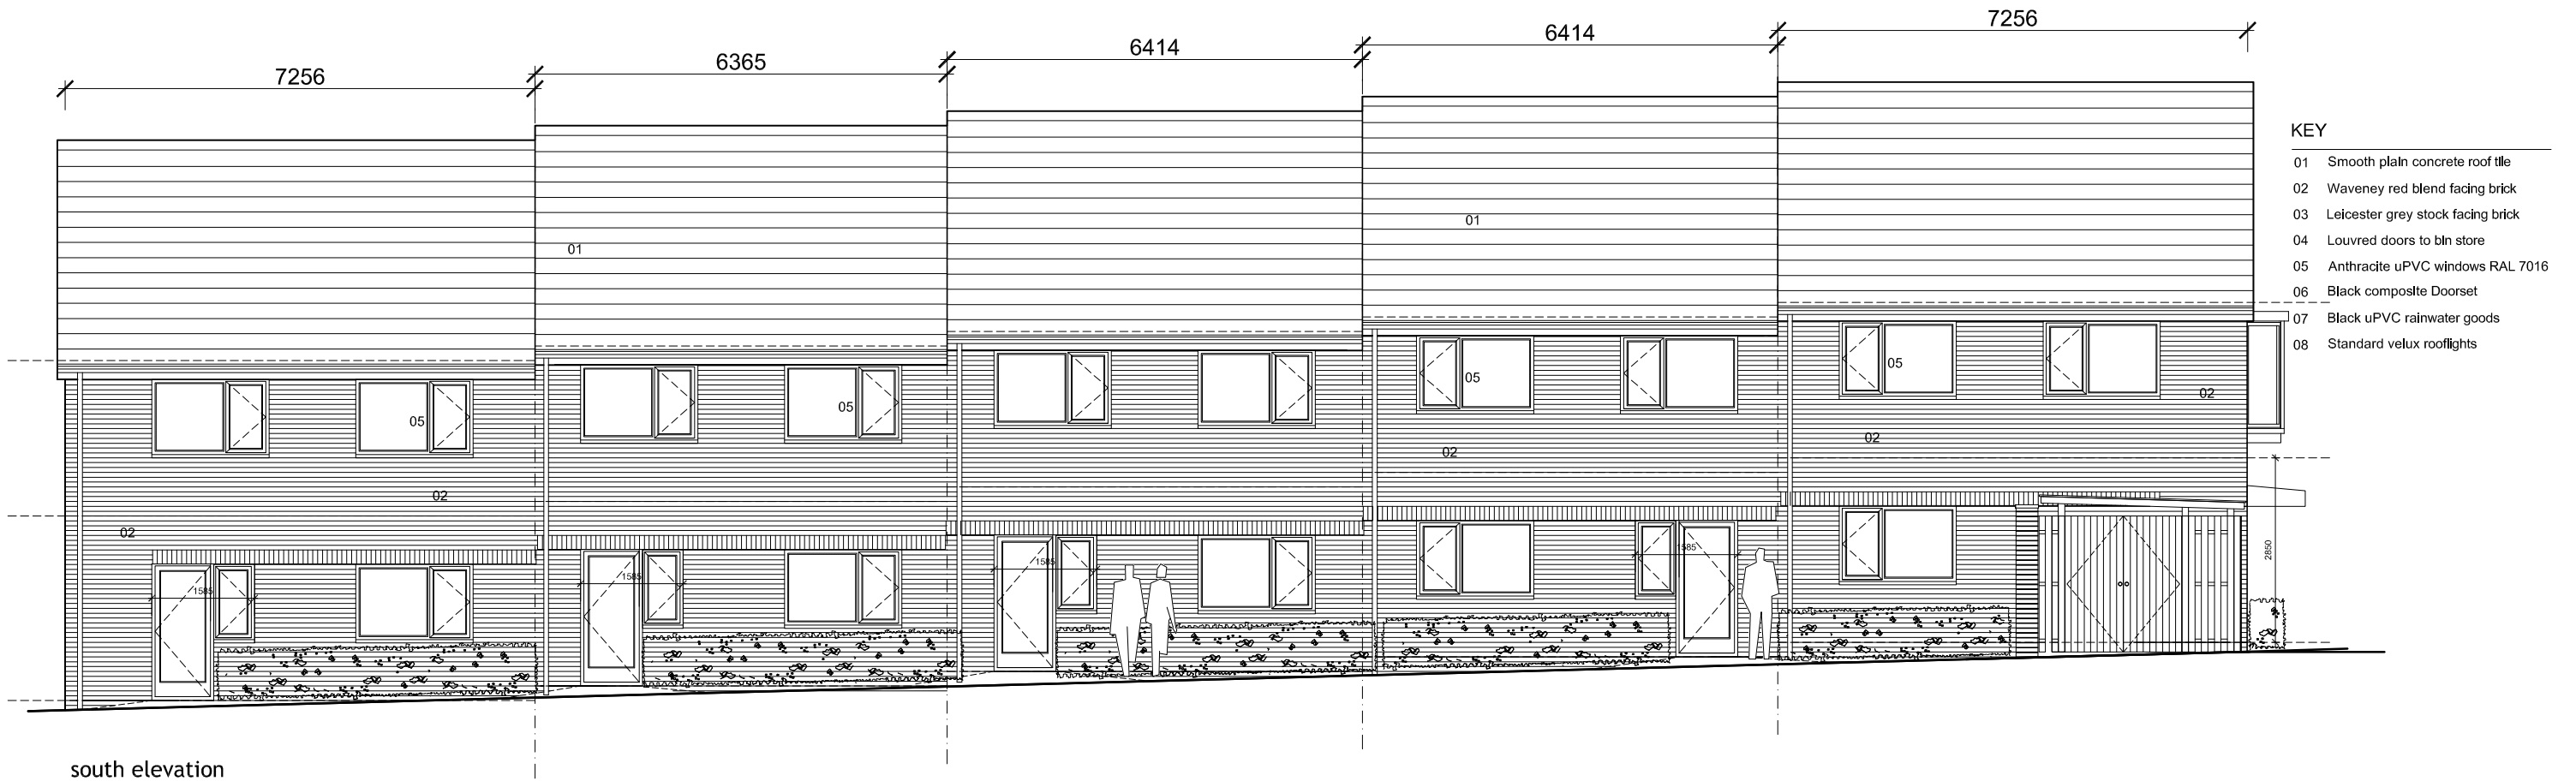

A3

Level 2
architects

Project Greene's Road, Whiston		
Title Block A Proposed Elevations		
Scale 1:100	Drawing 417-1-PLN-007	Rev A
PLANNING		