



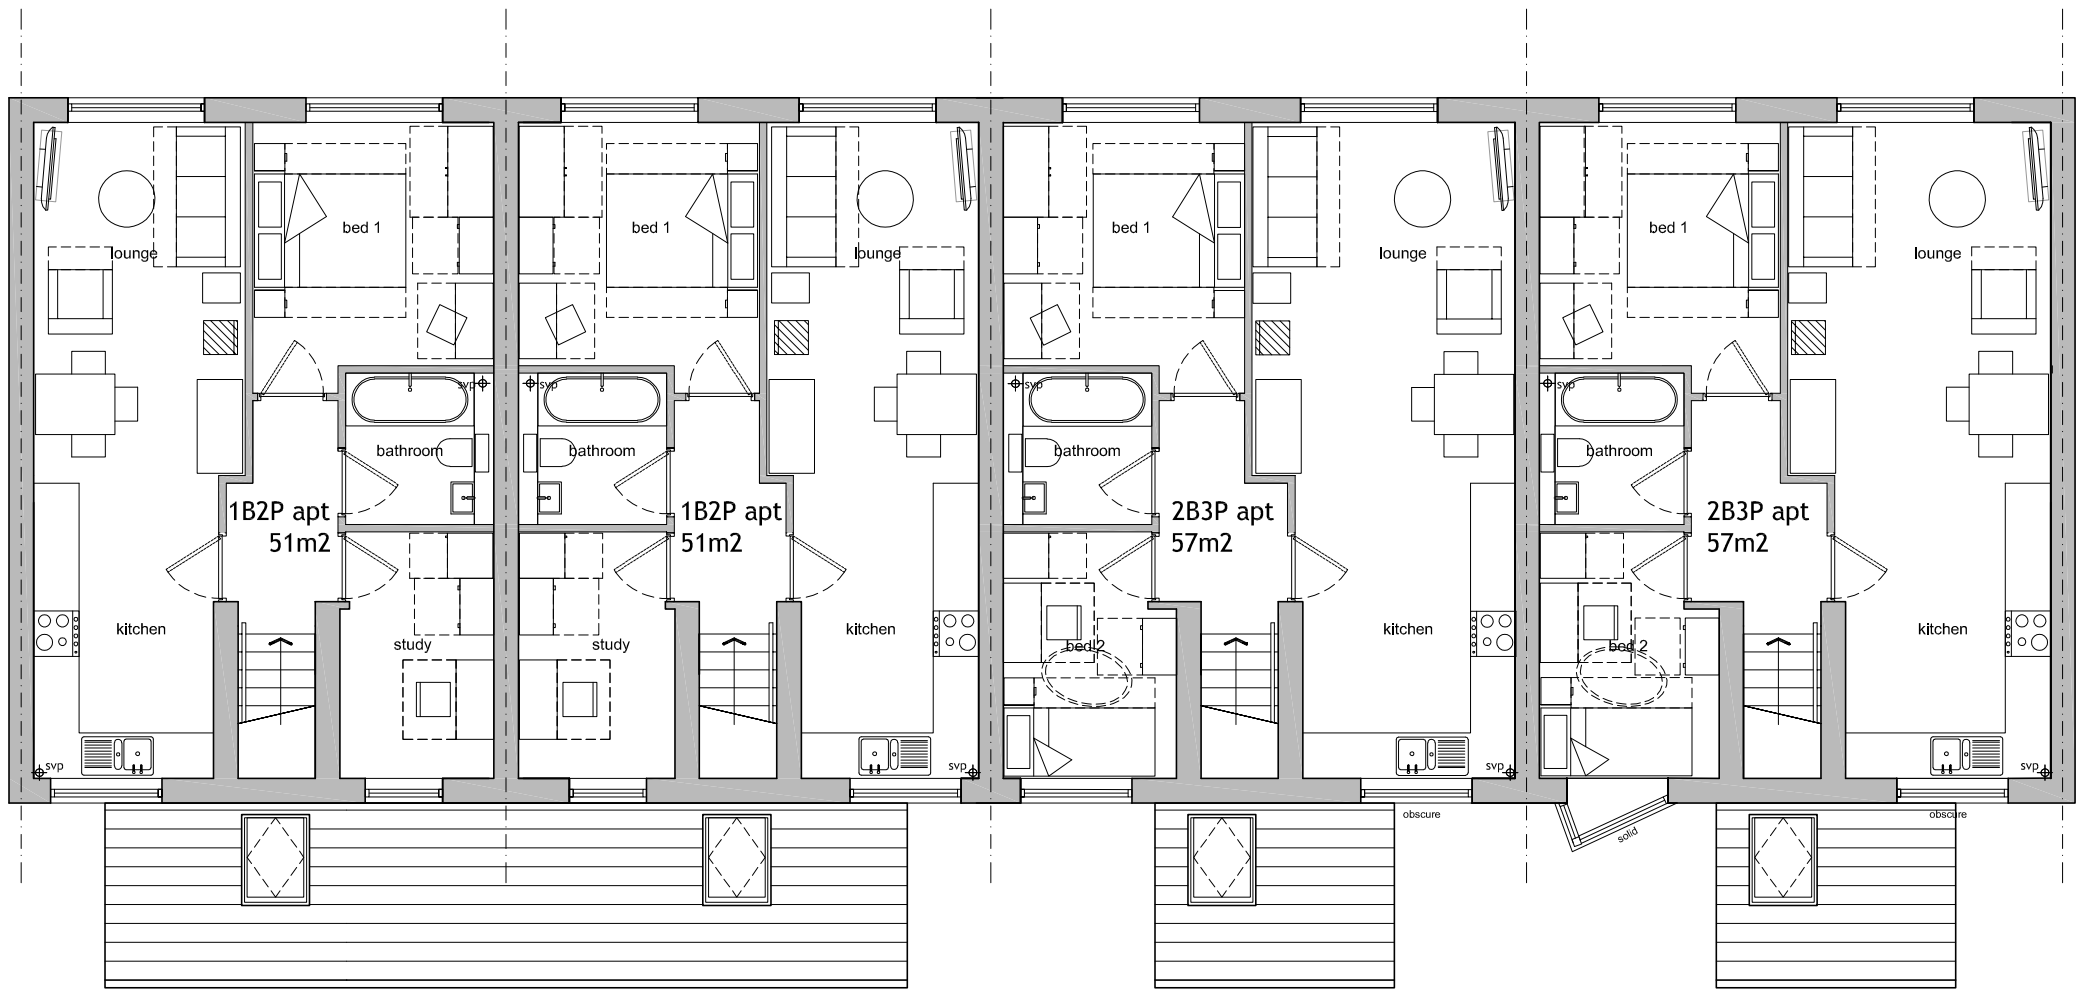

first floor plan

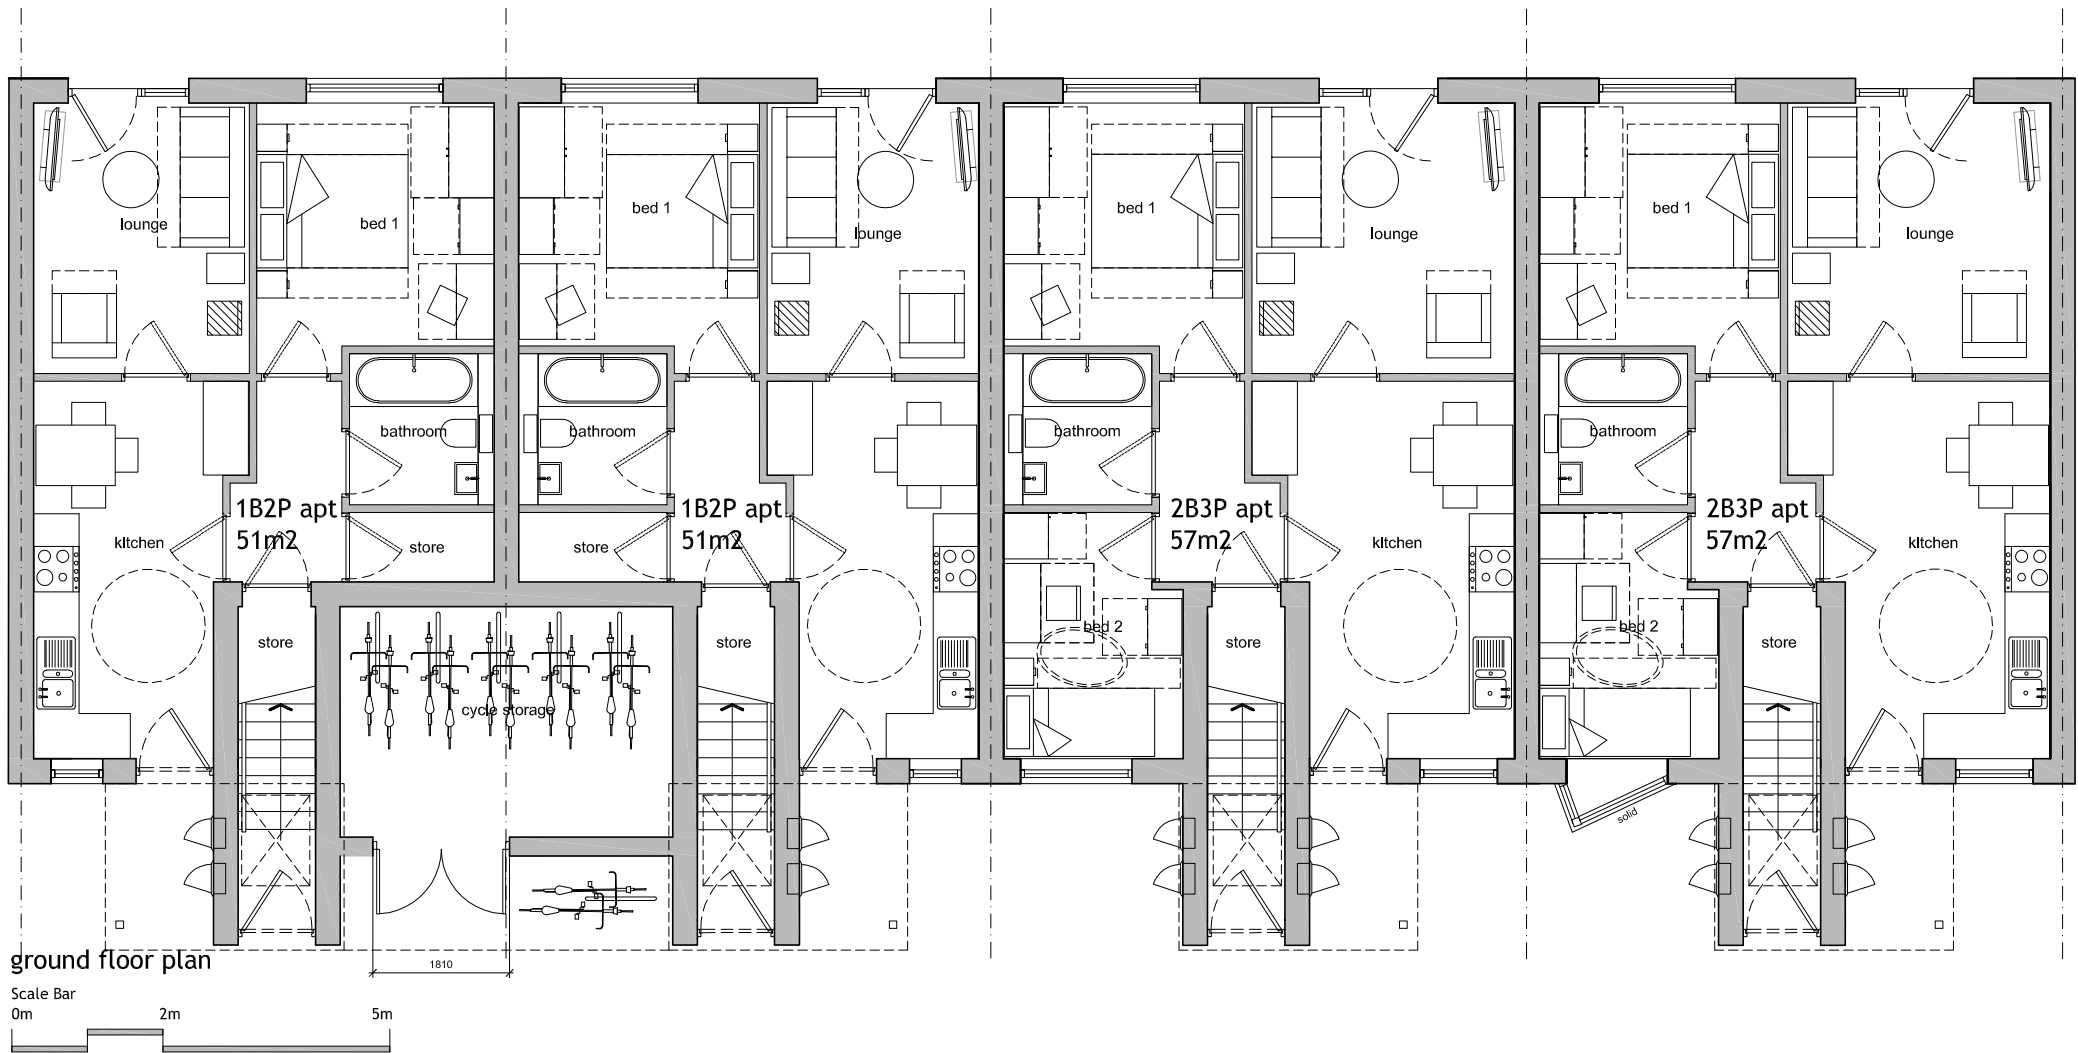

A3

Level 2  
architects

|          |                                 |         |               |
|----------|---------------------------------|---------|---------------|
| Project  | Greene's Road, Whiston          |         |               |
| Title    | Block B<br>Proposed Floor Plans |         |               |
| Scale    | 1:100                           | Drawing | 417-1-PLN-008 |
| Rev      | A                               |         |               |
| PLANNING |                                 |         |               |