



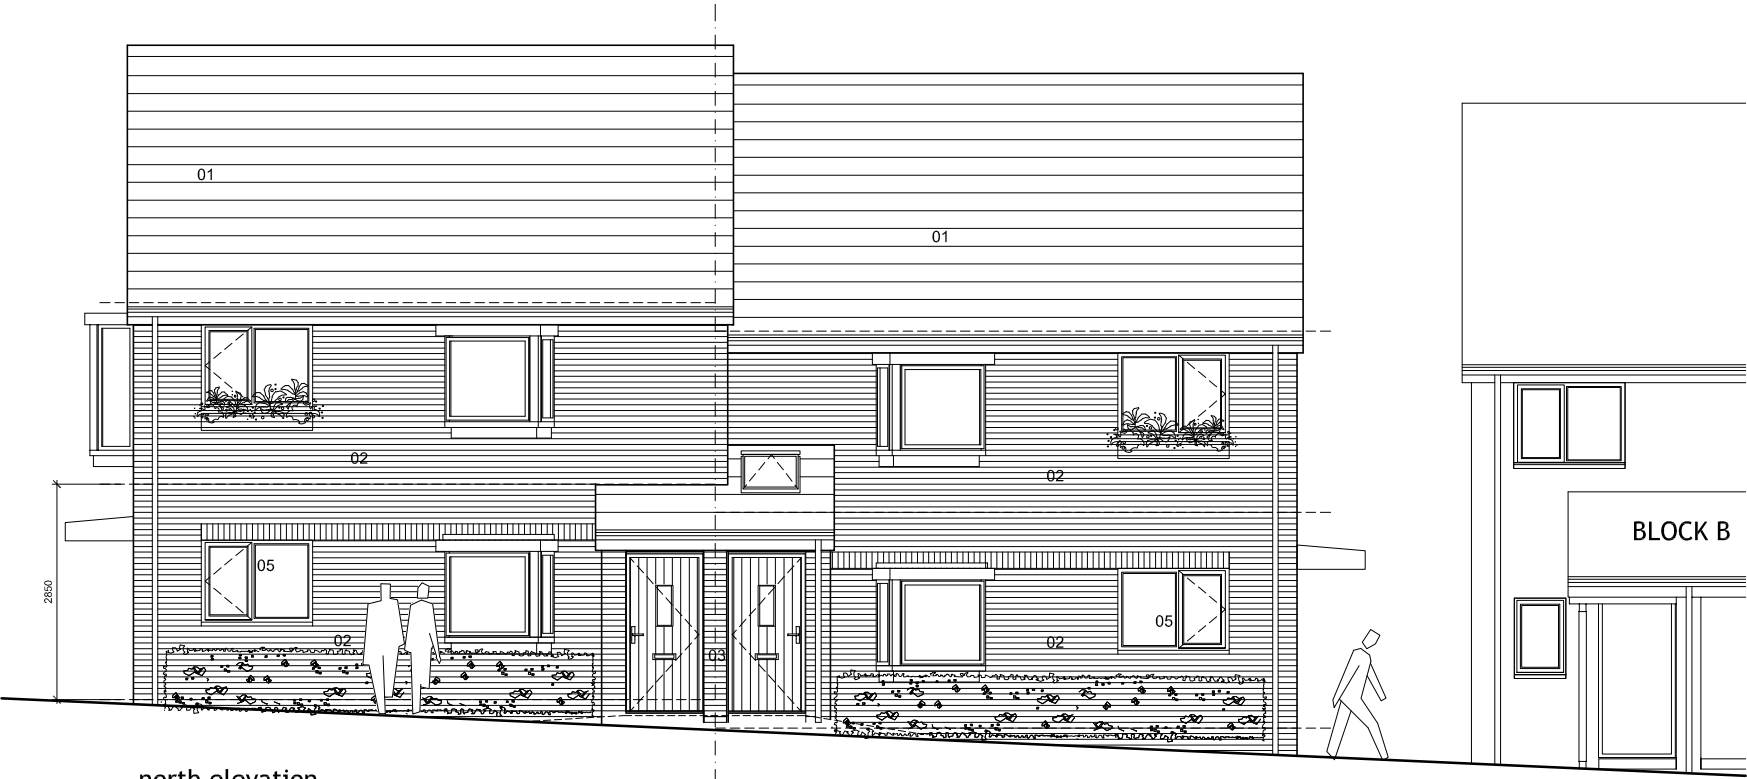

north elevation

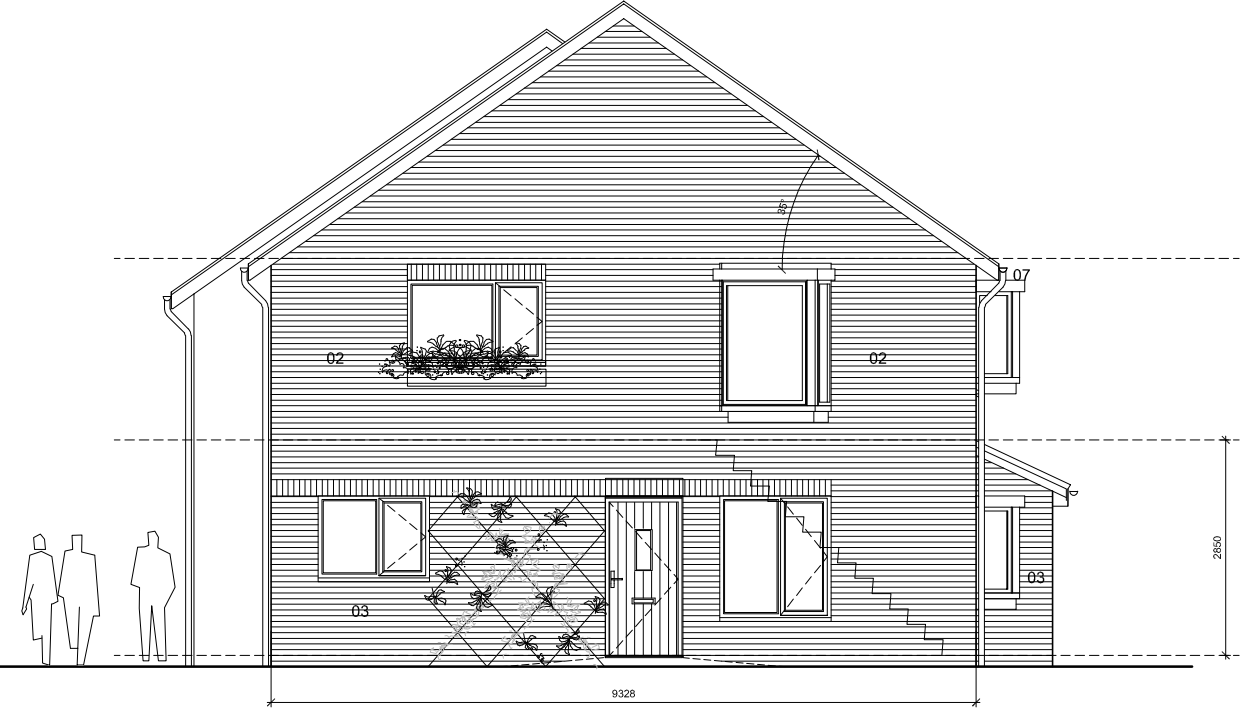

east elevation



| KEY |                                   |
|-----|-----------------------------------|
| 01  | Smooth plain concrete roof tile   |
| 02  | Waveney red blend facing brick    |
| 03  | Leicester grey stock facing brick |
| 04  | Louvred doors to bln store        |
| 05  | Anthracite uPVC windows RAL 7016  |
| 06  | Black composite Doorset           |
| 07  | Black uPVC rainwater goods        |
| 08  | Standard velux rooflights         |

|                       |                                |                       |
|-----------------------|--------------------------------|-----------------------|
| A3                    |                                | Level 2<br>architects |
| Project               | Greene's Road, Whiston         |                       |
| Title                 | Block C<br>Proposed Elevations |                       |
| Scale                 | 1:100                          | Rev A                 |
| Drawing 417-1-PLN-014 |                                |                       |
| PLANNING              |                                |                       |