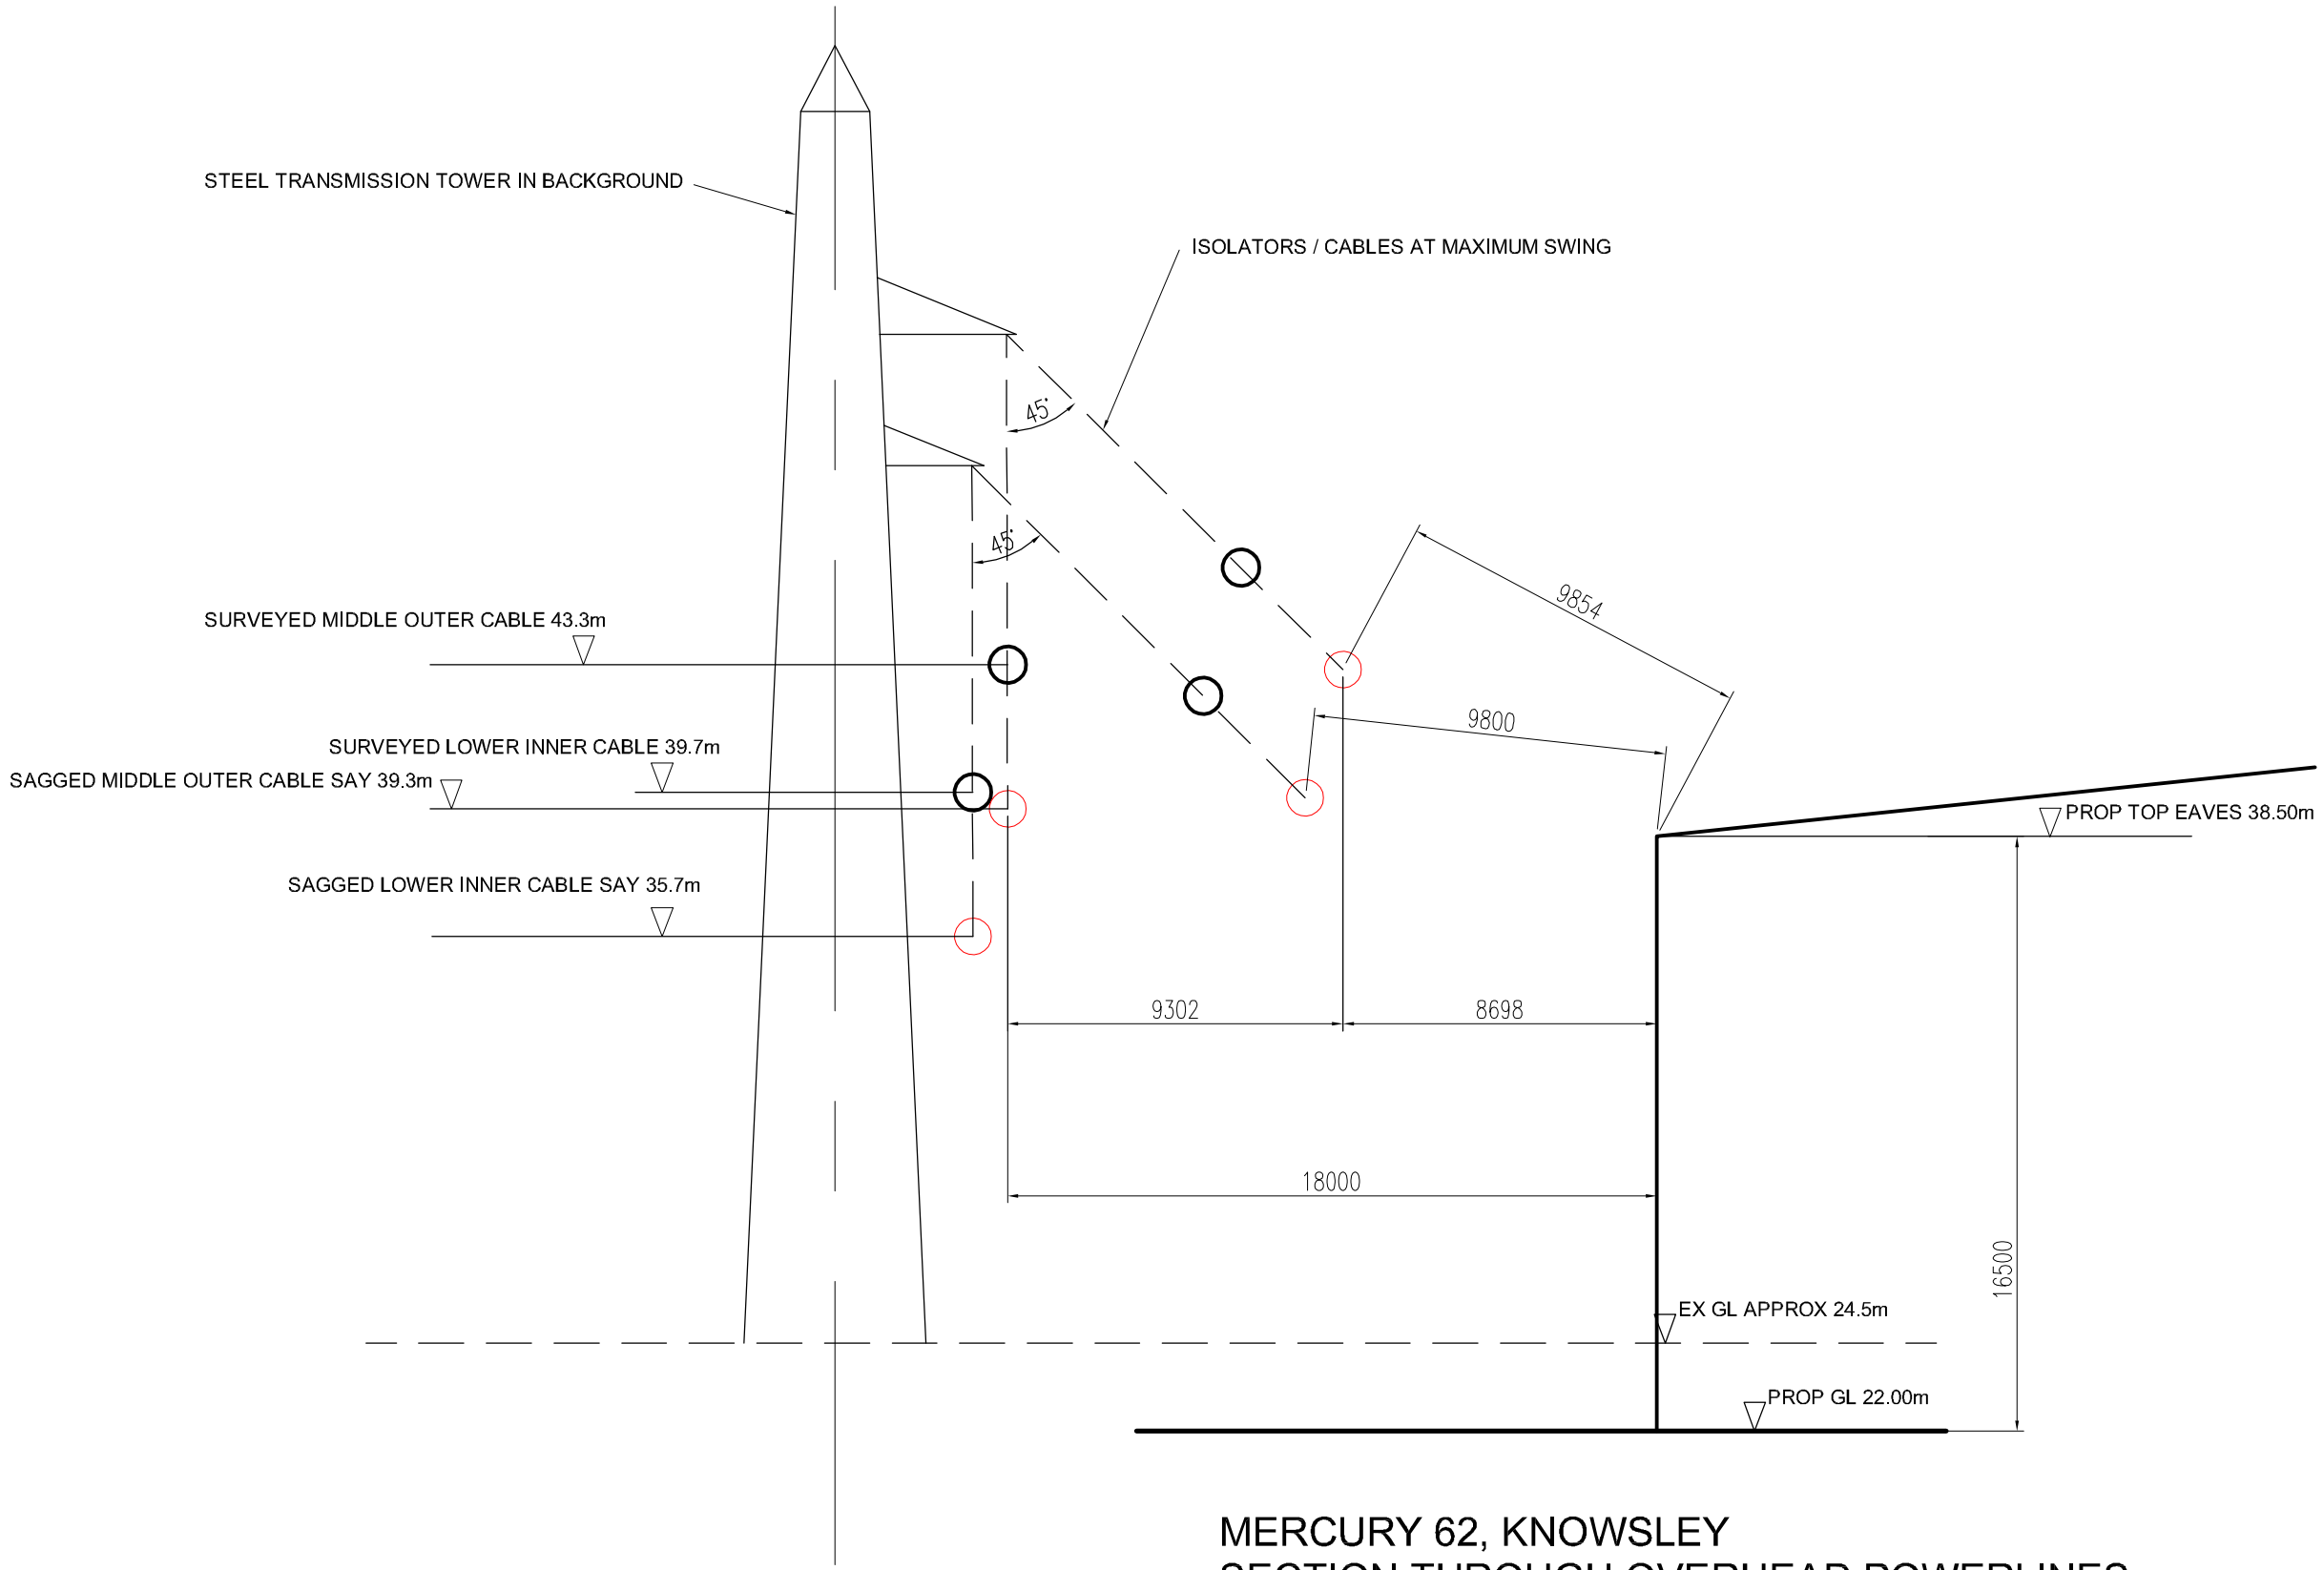

MERCURY 62, KNOWSLEY
SECTION THROUGH OVERHEAD POWERLINES
LOOKING NORTH EAST AT CORNER OF UNIT
1:200 @A3