


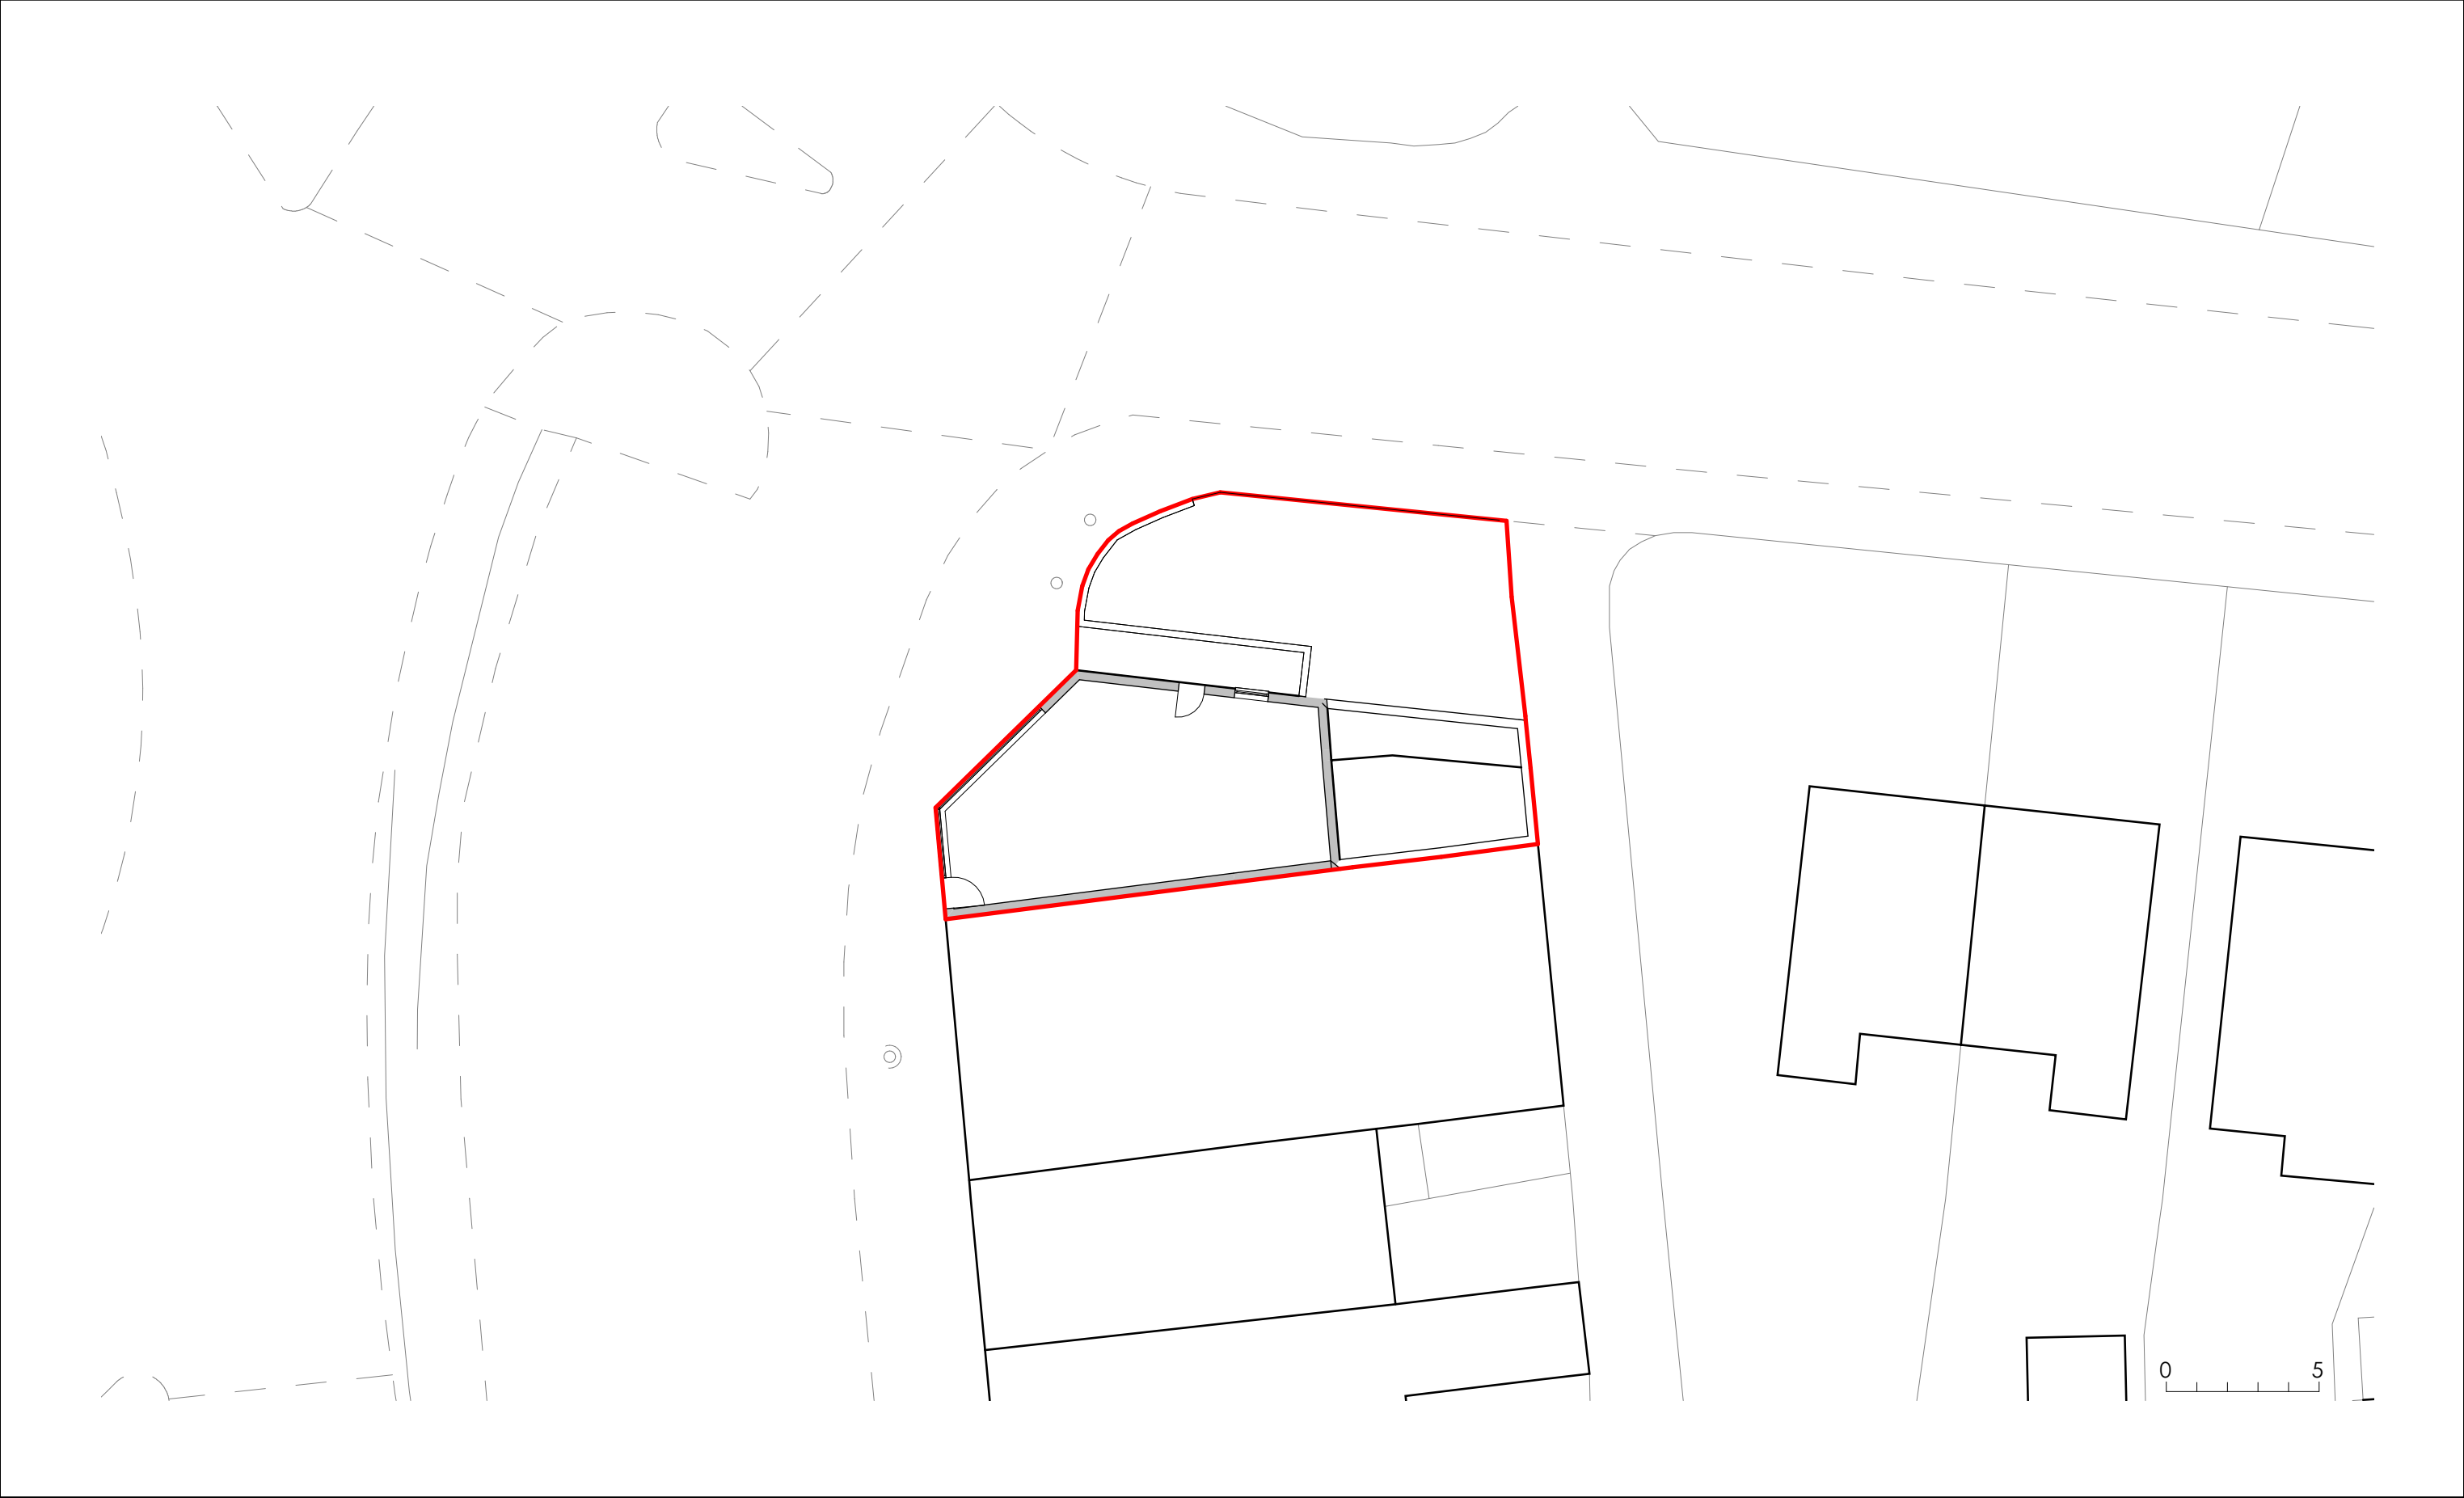

CLIENT: Tower Pension Trustees Limited

© Copyright Diogel Architecture. All dimensions to be checked and verified on site. This drawing is to be read in conjunction with all other relevant drawings and specifications. Any discrepancies in the drawings are to be reported immediately to Diogel Architecture. This drawing is not to be used for construction or sales purposes unless marked 'issued for construction'.
Dimensions and area schedules are subject to change.

DIOGEL

Your Home, Your Safe Place, Your World

adam@diogelarchitecture.co.uk / +44 [0]1248 800 321

REV	DESCRIPTION	DATE

Change to Elevation Material and Parking Arrangements
Whitegates, L36 5YB
Site Layout Plan - Existing

REVISION
ON

SCALE: 1 : 200

DRAWN: AM

JOB / DRAWING No.

1254-02-02-01



CLIENT: Tower Pension Trustees Limited

© Copyright Diogel Architecture. All dimensions to be checked and verified on site. This drawing is to be read in conjunction with all other relevant drawings and specifications. Any discrepancies in the drawings are to be reported immediately to Diogel Architecture. This drawing is not to be used for construction or sales purposes unless marked 'issued for construction'.
Dimensions and area schedules are subject to change.

DIOGEL

Your Home, Your Safe Place, Your World

adam@diogelarchitecture.co.uk / +44 (0)1248 800 321

REV	DESCRIPTION	DATE
A	Clarifications for Planning	26/06/24

Change to Elevation Material and Parking Arrangements
Whitegates, L36 5YB
Site Layout Plan - Proposed

SCALE: 1 : 200

DRAWN: AM


JOB / DRAWING No.

1254-02-02-02






1 Existing - Side
1 : 100

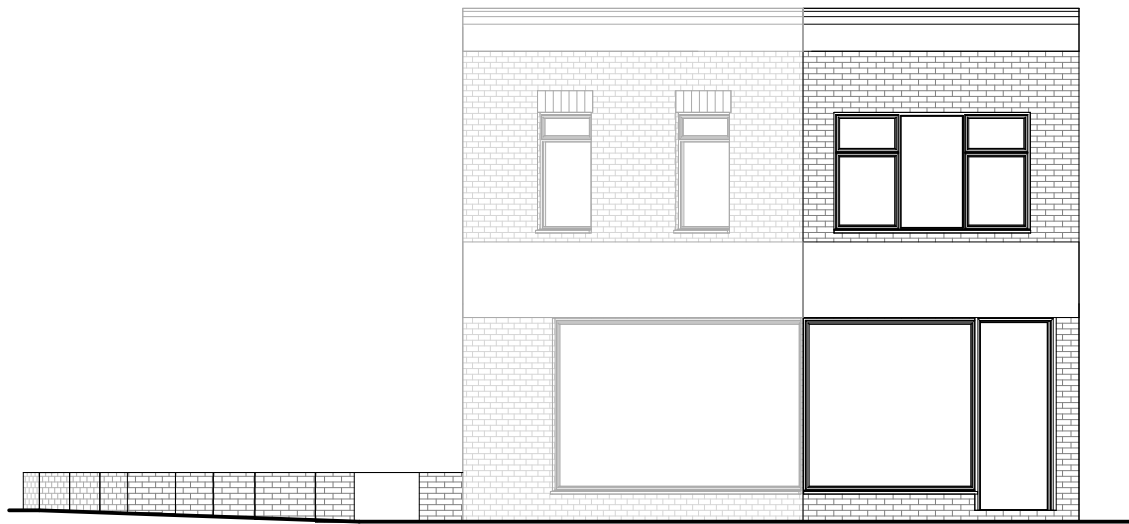


2 Existing - Front
1 : 100

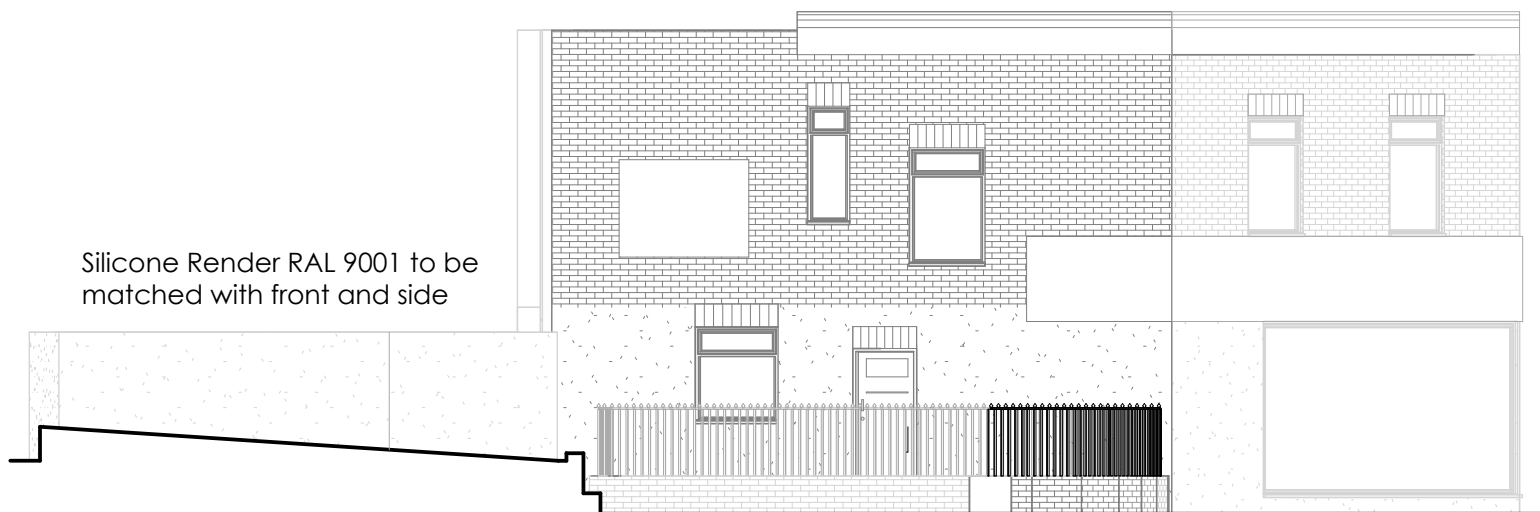

3 Proposed - Side
1 : 100

New railings to be fixed to existing perimeter wall

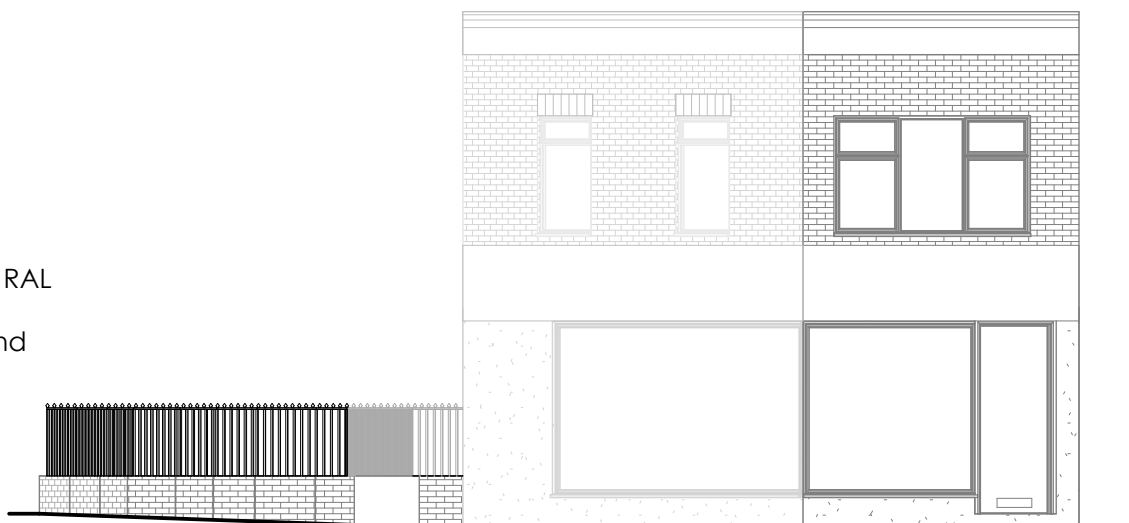

4 Proposed - Front
1 : 100



CLIENT: Tower Pension Trustees Limited

DIOGEL

Your Home, Your Safe Place, Your World
adam@diogelarchitecture.co.uk / +44 [0]1248 800 321

REV	DESCRIPTION	DATE
A	Clarifications for Planning	26/06/24
B	Revision to Render Notes	30/09/24
C	Render admendment	01/10/24

Change to Elevation Material and Parking Arrangements Whitegates, L36 5YB Elevations - Existing & Proposed		REVISION C
SCALE: 1 : 100	JOB / DRAWING No.	
DRAWN: AM	1254-02-05-01	

© Copyright Diogel Architecture. All dimensions to be checked and verified on site. This drawing is to be read in conjunction with all other relevant drawings and specifications. Any discrepancies in the drawings are to be reported immediately to Diogel Architecture. This drawing is not to be used for construction or sales purposes unless marked 'issued for construction'.
Dimensions and area schedules are subject to change.