


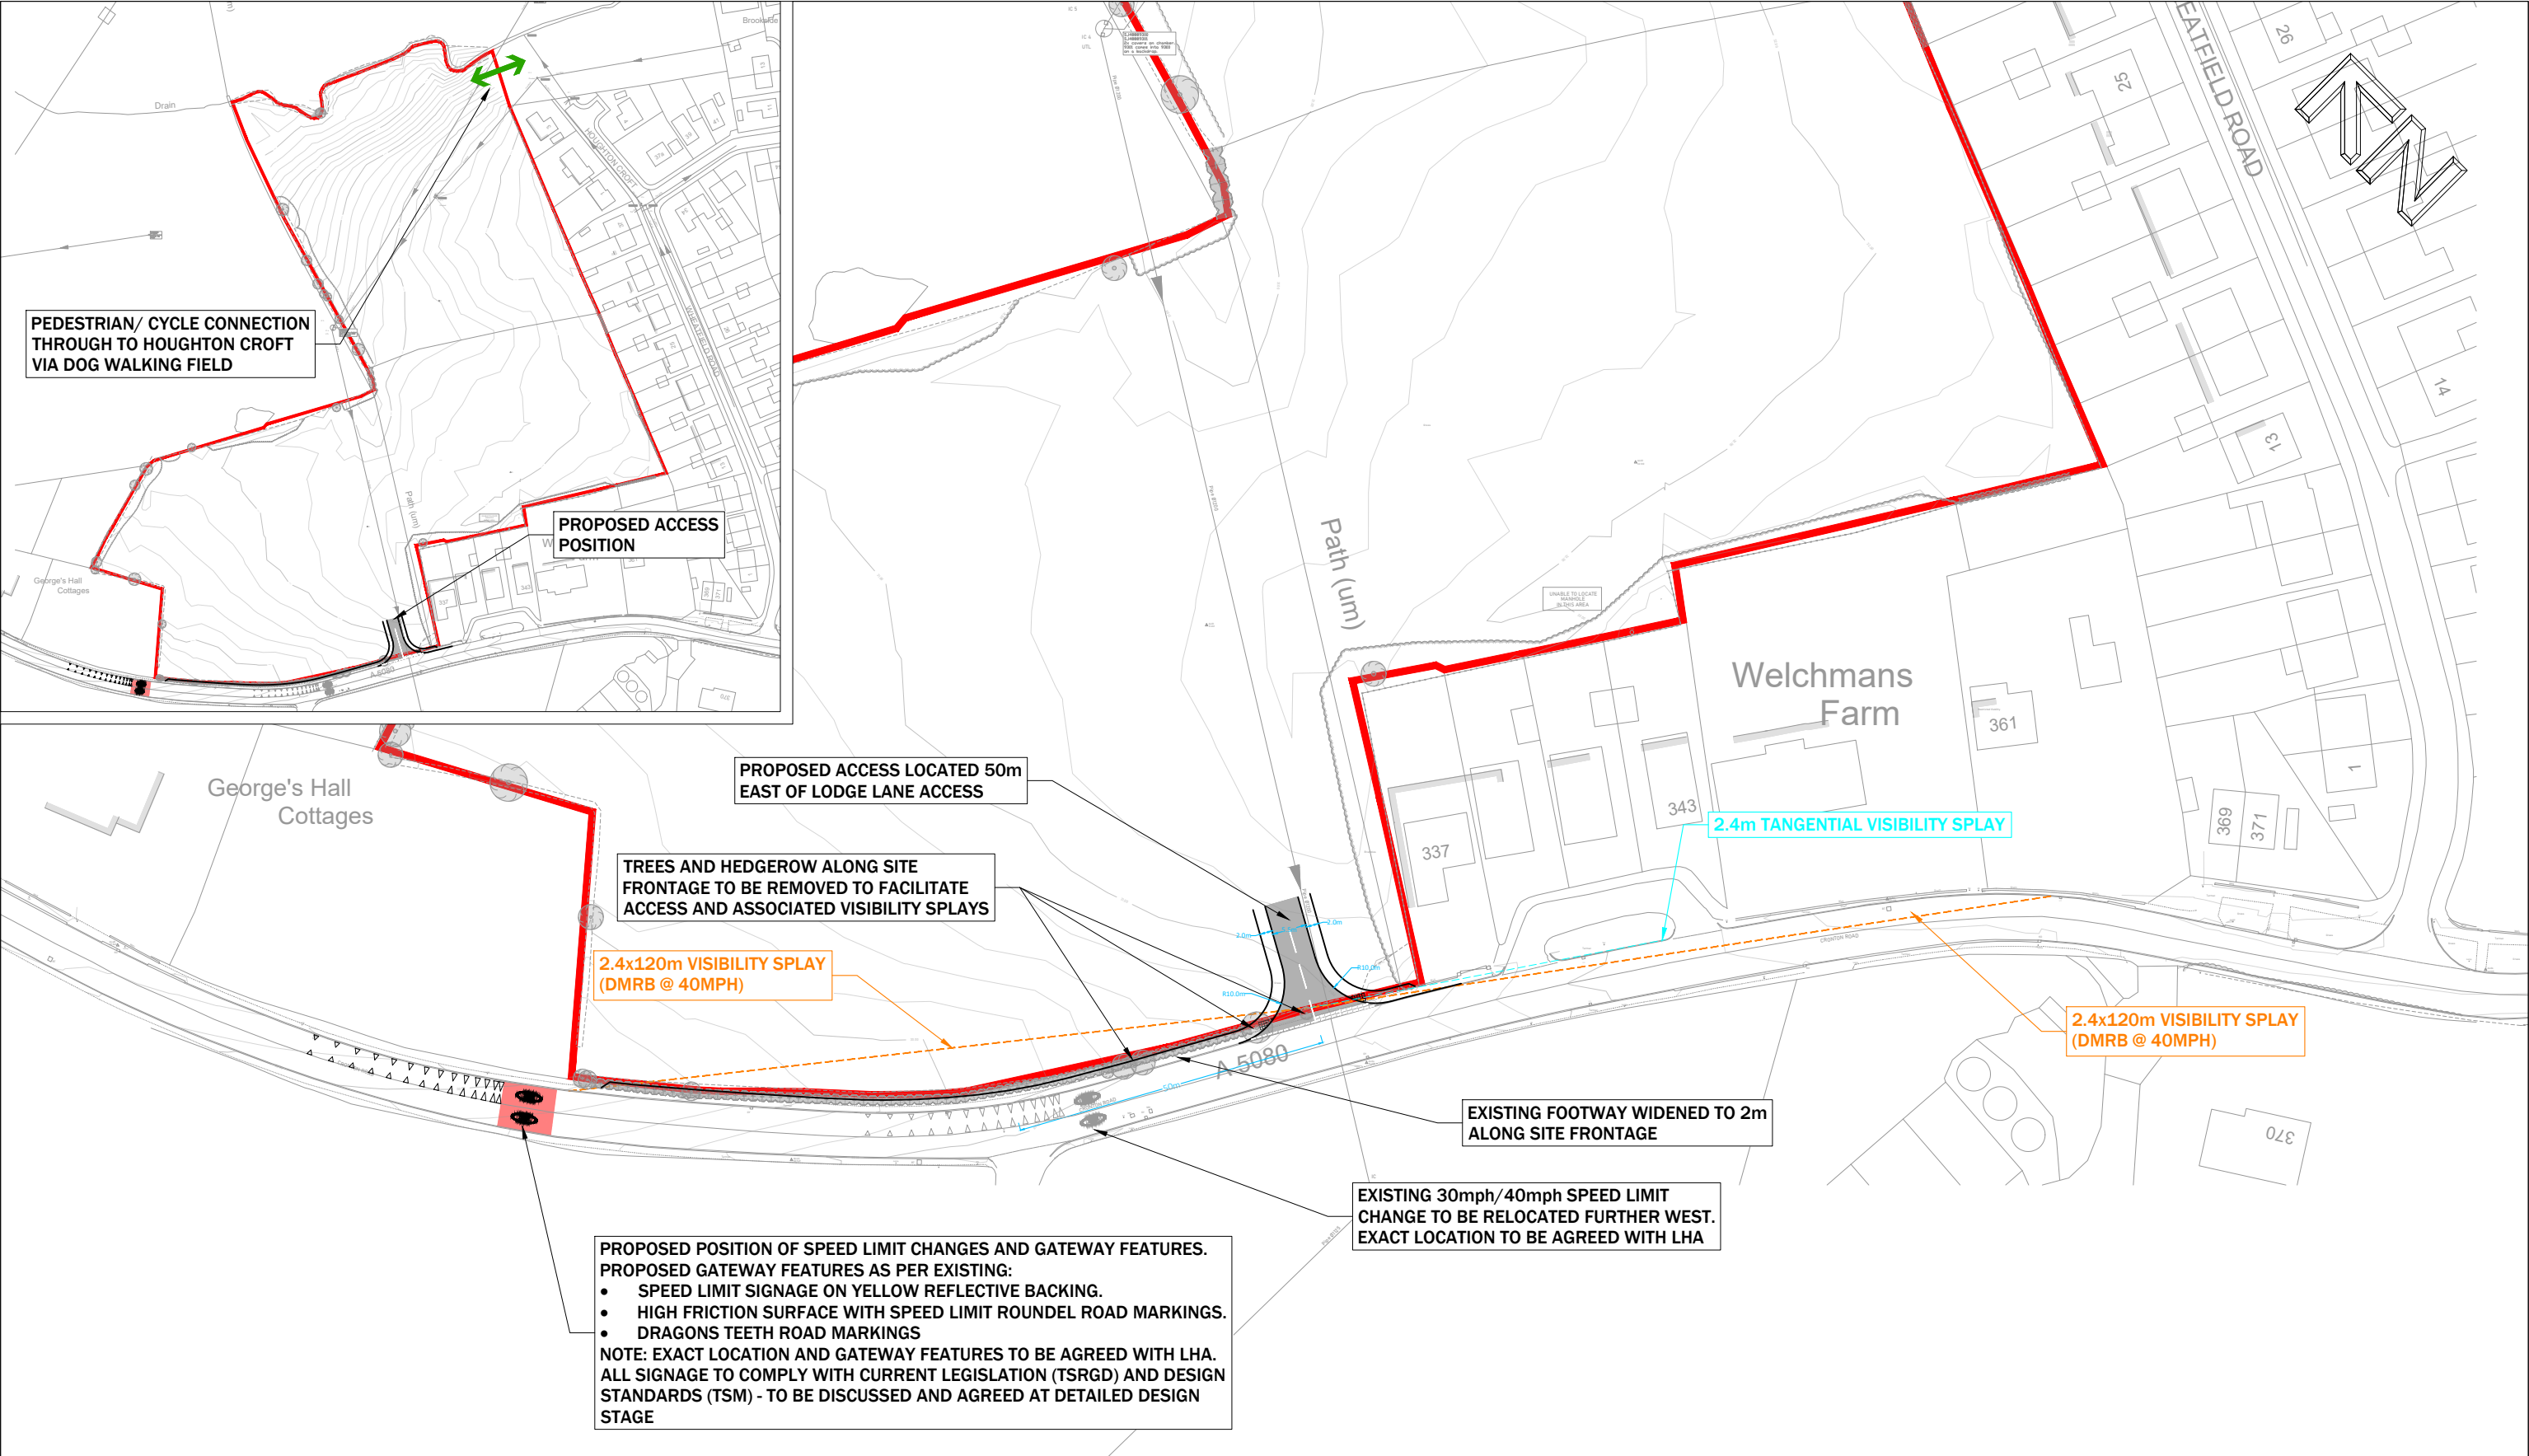

 9 Hurricane Court Liverpool International Business Park Estuary Boulevard Liverpool L24 8RL www.primetp.co.uk 0151 728 1860	B	04.12.25	VB	SUBMISSION ACCESS PROPOSALS TREE SURVEY	Project	CRONTON ROAD, TOWN END	Drawn by VB	Issue date 29 JAN 2025
	A	25.04.25	VB					
	Rev	Date	By	Revision notes	Title	PROPOSED ACCESS STRATEGY	Scale(s) 1:1000 @ A3	
	DISCLAIMER						Drawing No P25012-001B	
	• PROPOSALS ARE PRELIMINARY ONLY. NOT FOR CONSTRUCTION PURPOSES • PROPOSALS WILL BE SUBJECT TO UTILITY AND DRAINAGE INVESTIGATIONS • PROPOSALS WILL BE SUBJECT TO EXTENT OF ADOPTED HIGHWAY • DO NOT SCALE THIS DRAWING. DIMENSIONS ARE FOR REPRESENTATIONAL AND INFORMATIONAL PURPOSES ONLY AND SUBJECT TO DETAILED DESIGN • THIS DRAWING MUST ONLY BE USED FOR THE PURPOSE FOR WHICH IT HAS BEEN SUPPLIED							Status INFORMATION