


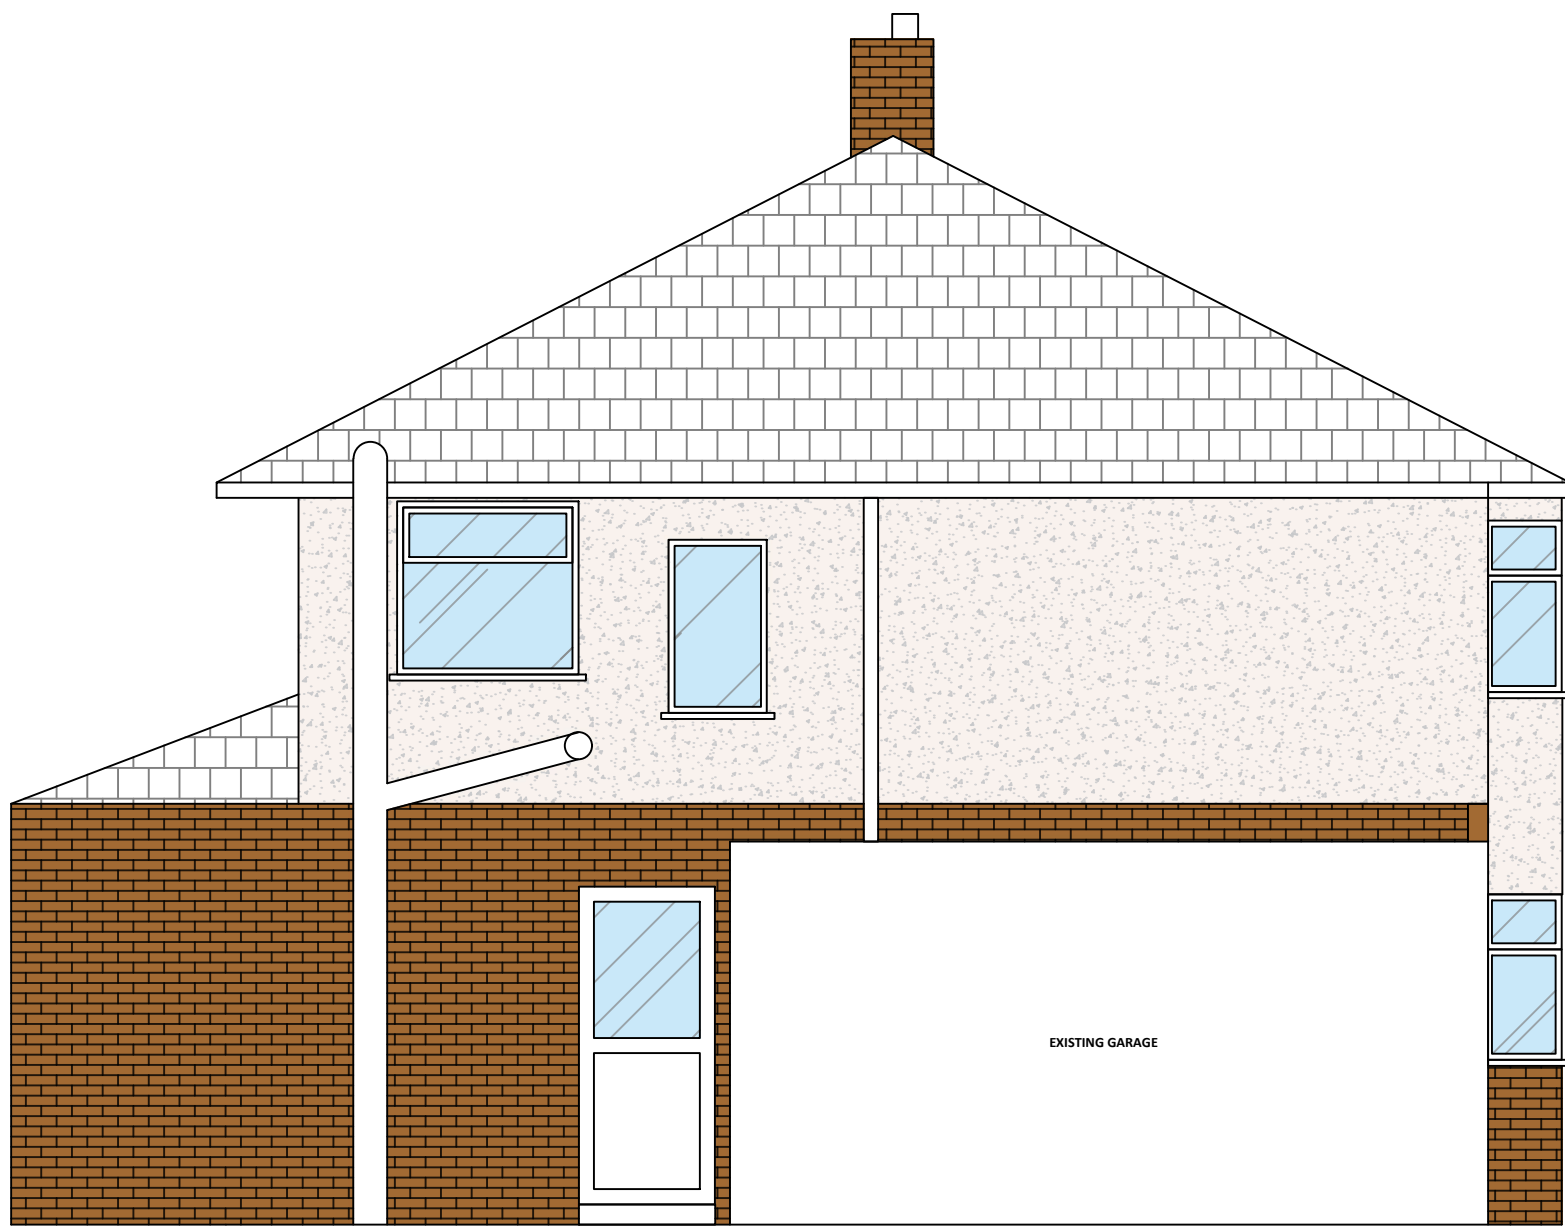


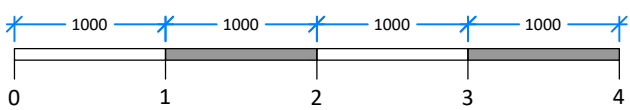



9 FAIRWAY
EXISTING ELEVATION A-A
SCALE 1:50

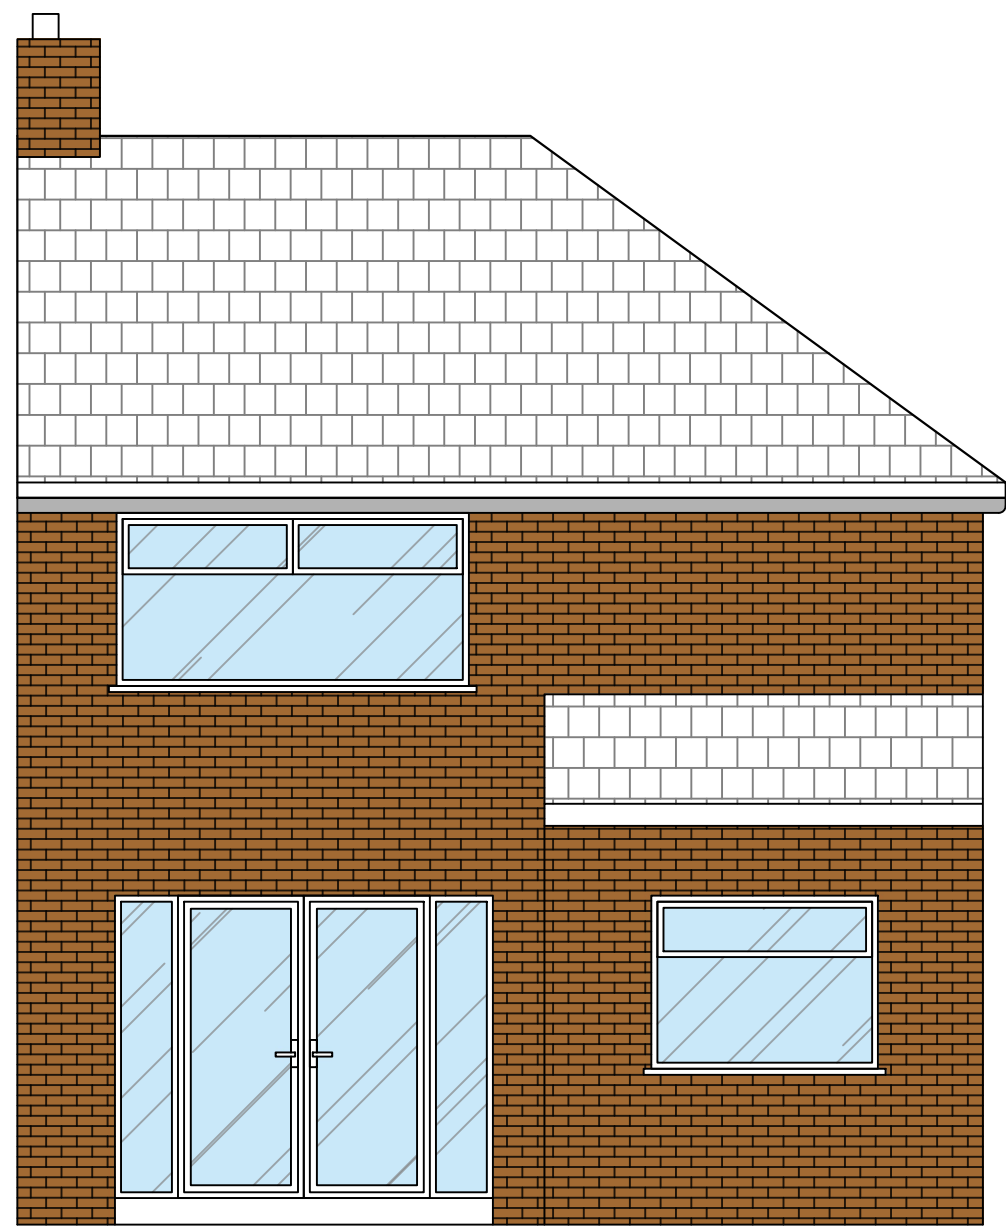



9 FAIRWAY
EXISTING ELEVATION B-B
SCALE 1:50

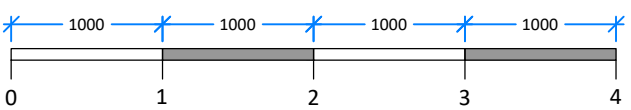



9 FAIRWAY
EXISTING ELEVATION C-C
SCALE 1:50

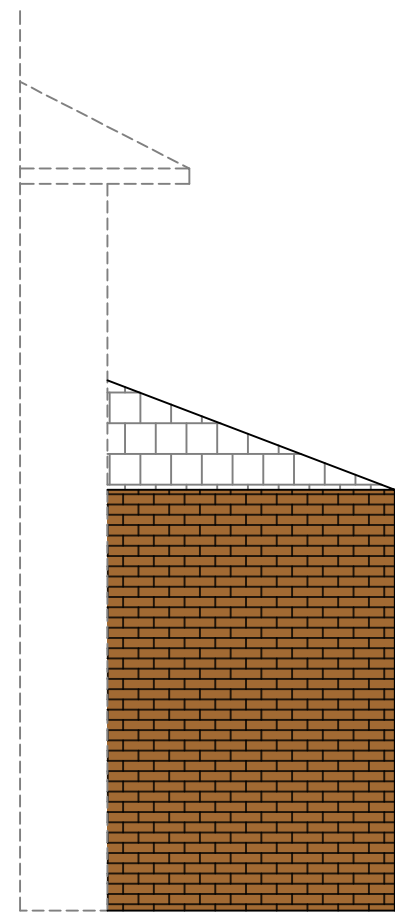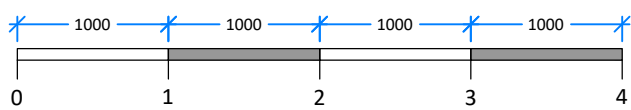


9 FAIRWAY
EXISTING ELEVATION D-D
SCALE 1:50

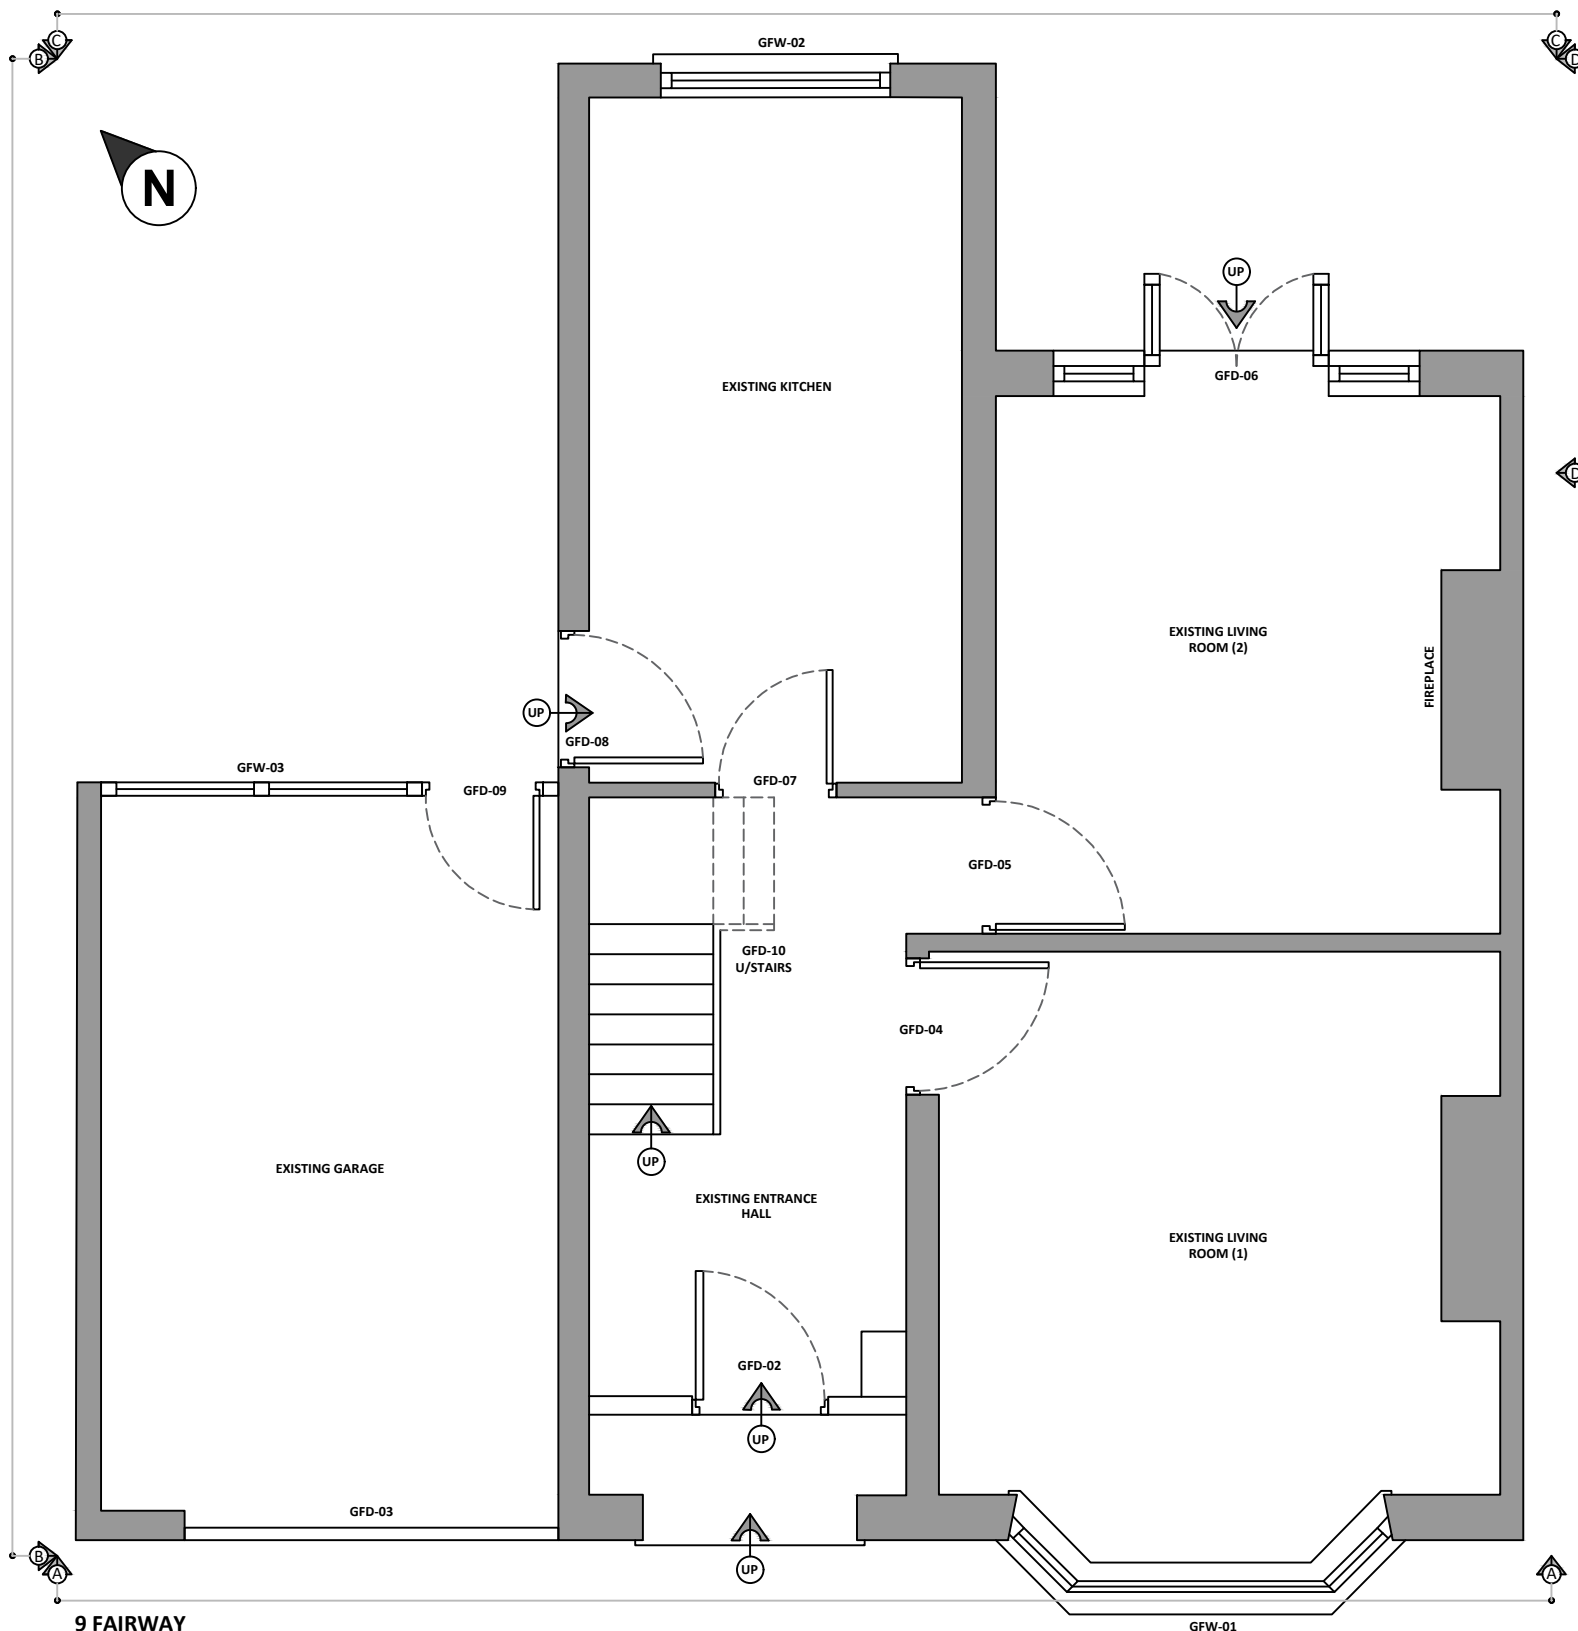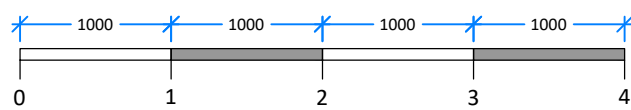

9 FAIRWAY
EXISTING GF GENERAL ARRANGEMENT
SCALE 1:50

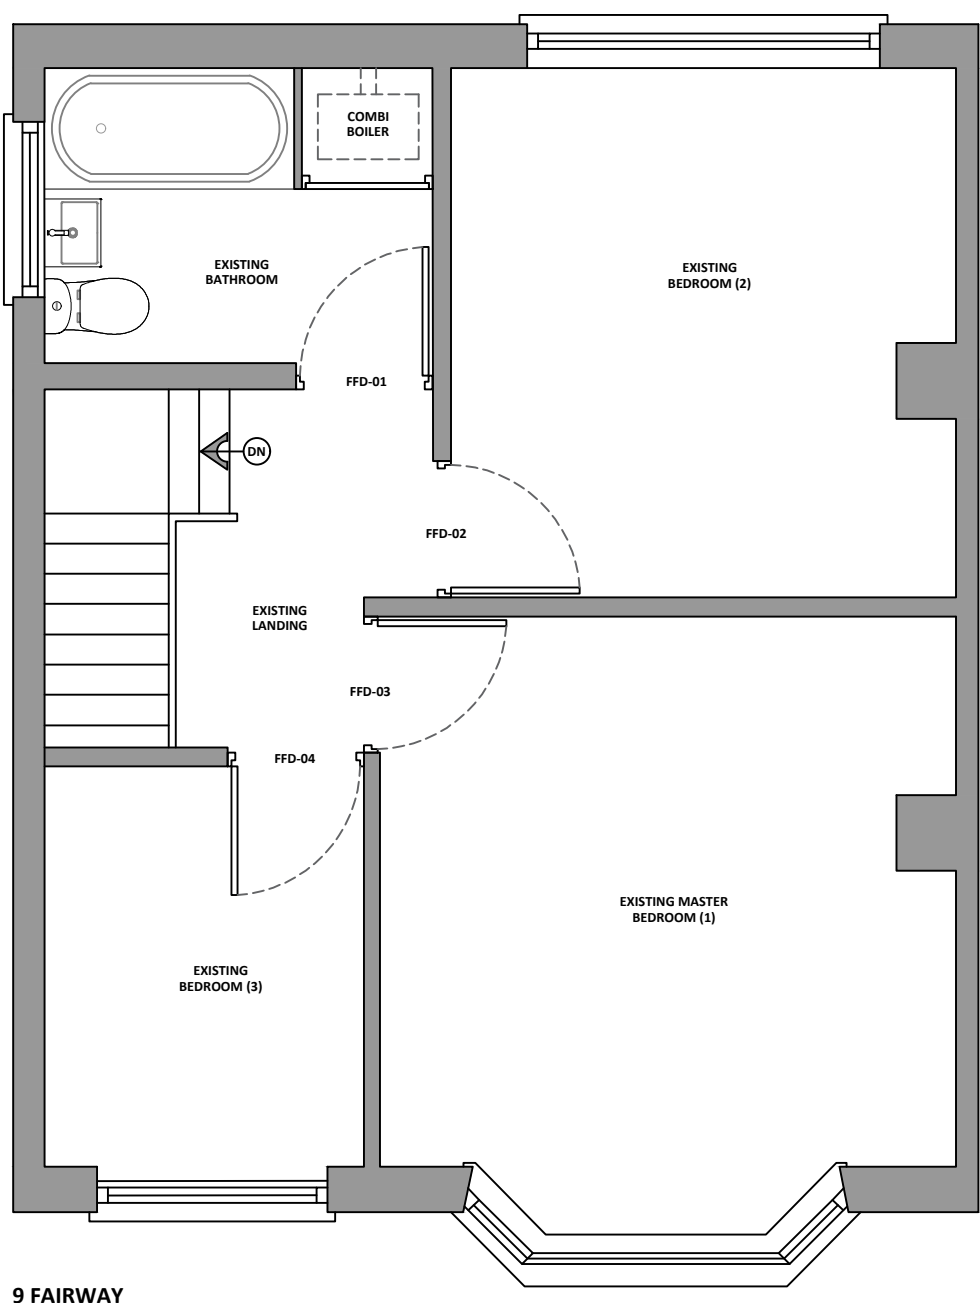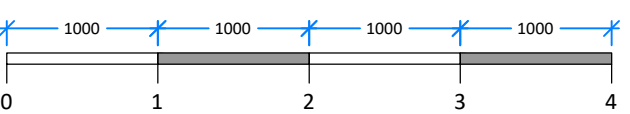

9 FAIRWAY
EXISTING FF GENERAL ARRANGEMENT
SCALE 1:50

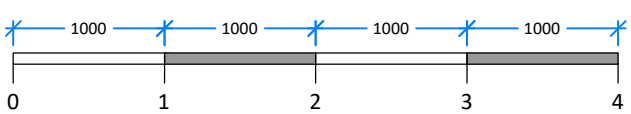

A	26.17.21	NORTH ARROW ADDED. NOTE REGARDING SCALING PLANS OMITTED.		JK
/	10.04.21	ISSUE FOR PLANNING		JK
REV	DATE ISSUE	NOTES		IB
	© STUDIO RUBX DESIGN			
	PROJECT TITLE: 9 FAIRWAY, HUYTON			
	DRAWING TITLE: EXISTING PLANS & EXTERNAL ELEVATIONS			
	RUBXINV NO:	RUBX - 1	DATE: 10.04.2021	SCALE: 1:50@A1
	DRAWN BY: JK	DWG NO: 002	REVISION: REV A	