




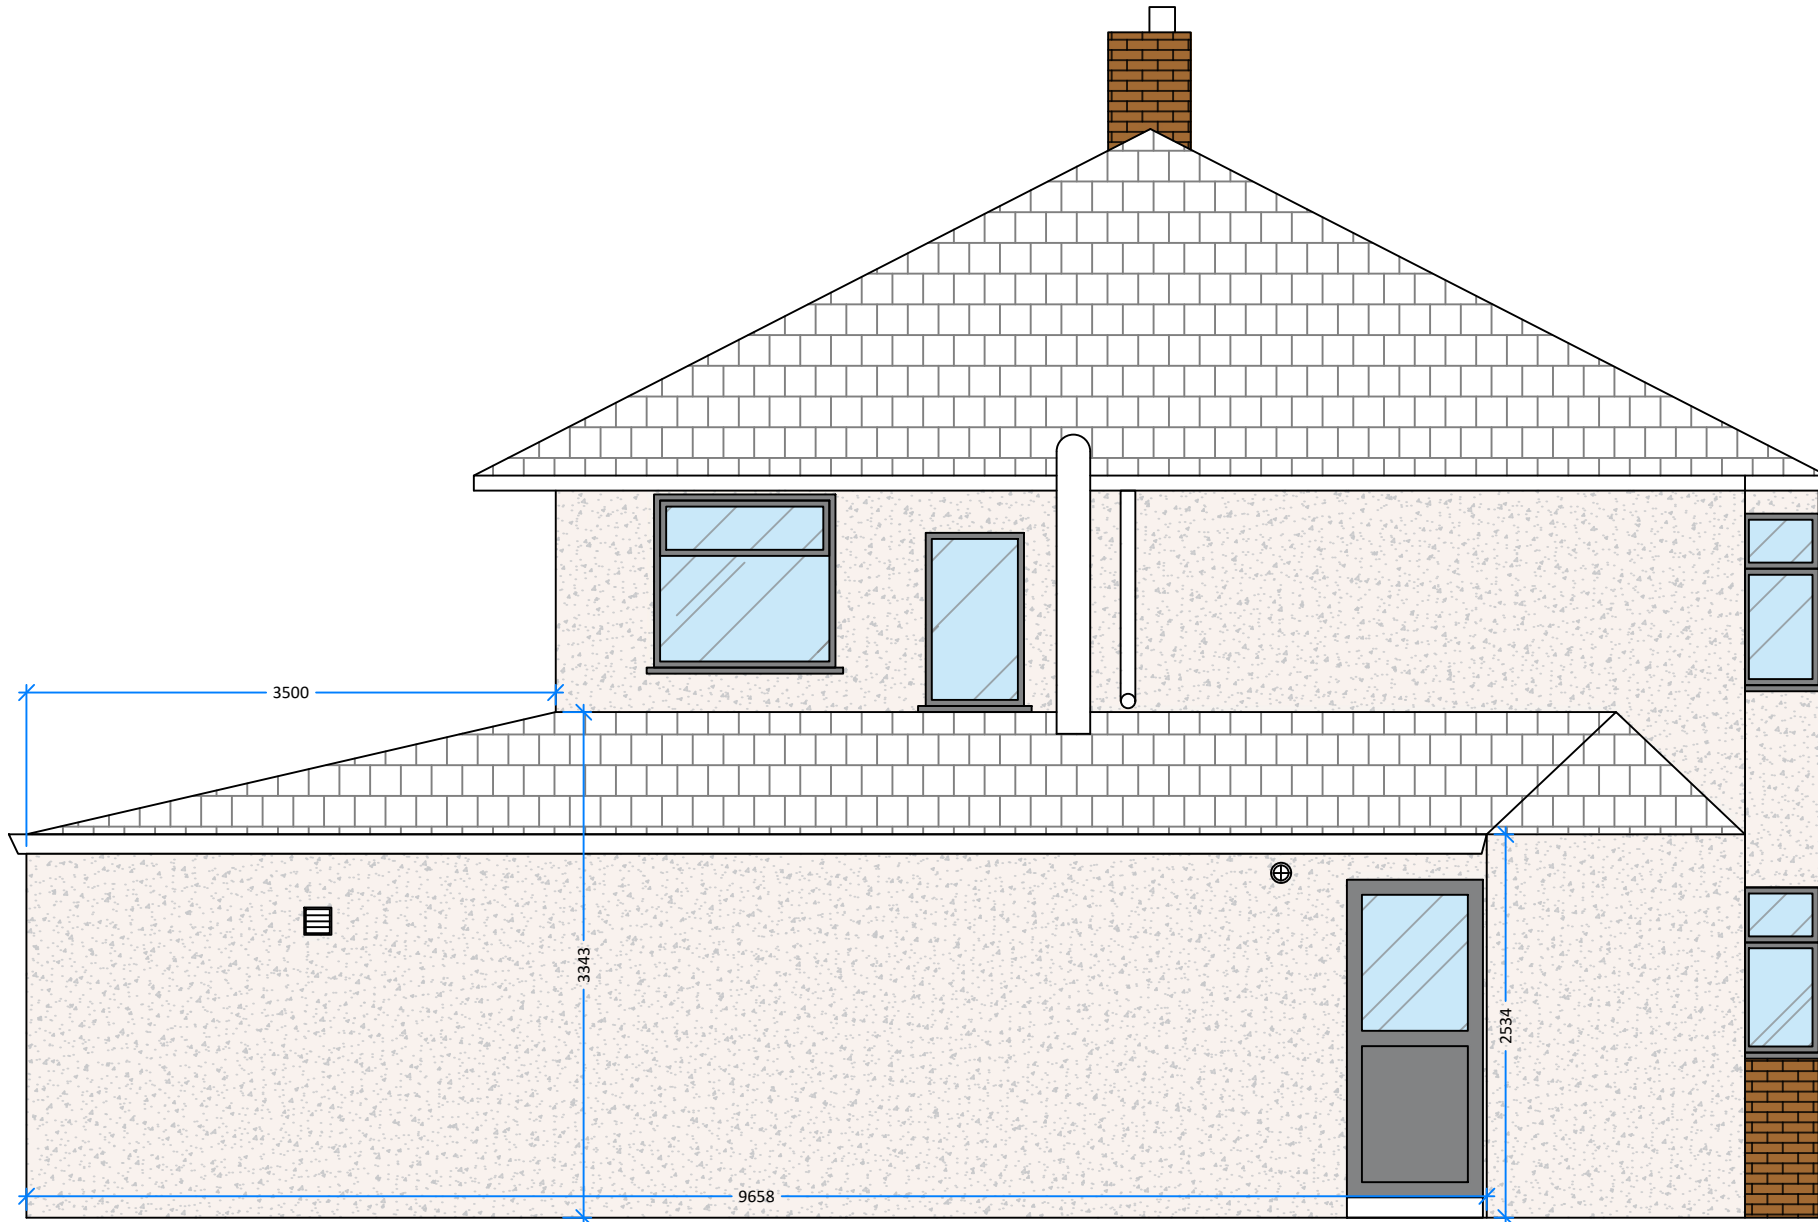



9 FAIRWAY
PROPOSED ELEVATION A-A
SCALE 1:50

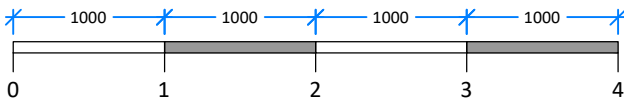



9 FAIRWAY
PROPOSED ELEVATION B-B
SCALE 1:50

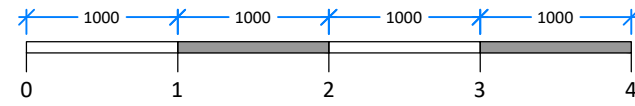



9 FAIRWAY
PROPOSED ELEVATION C-C
SCALE 1:50

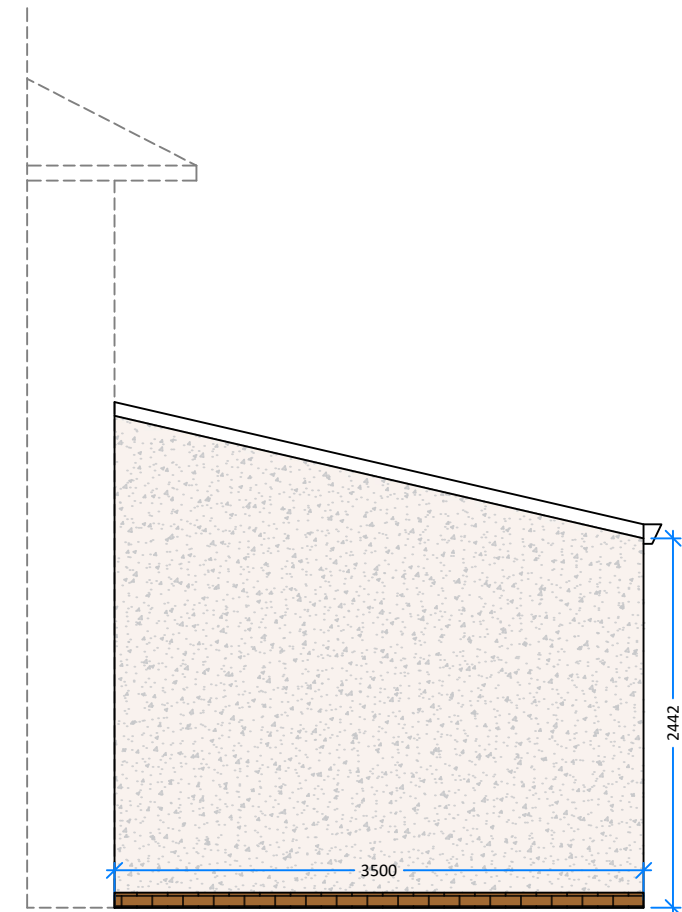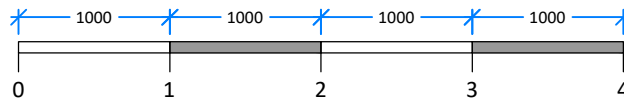


9 FAIRWAY
PROPOSED ELEVATION D-D
SCALE 1:50

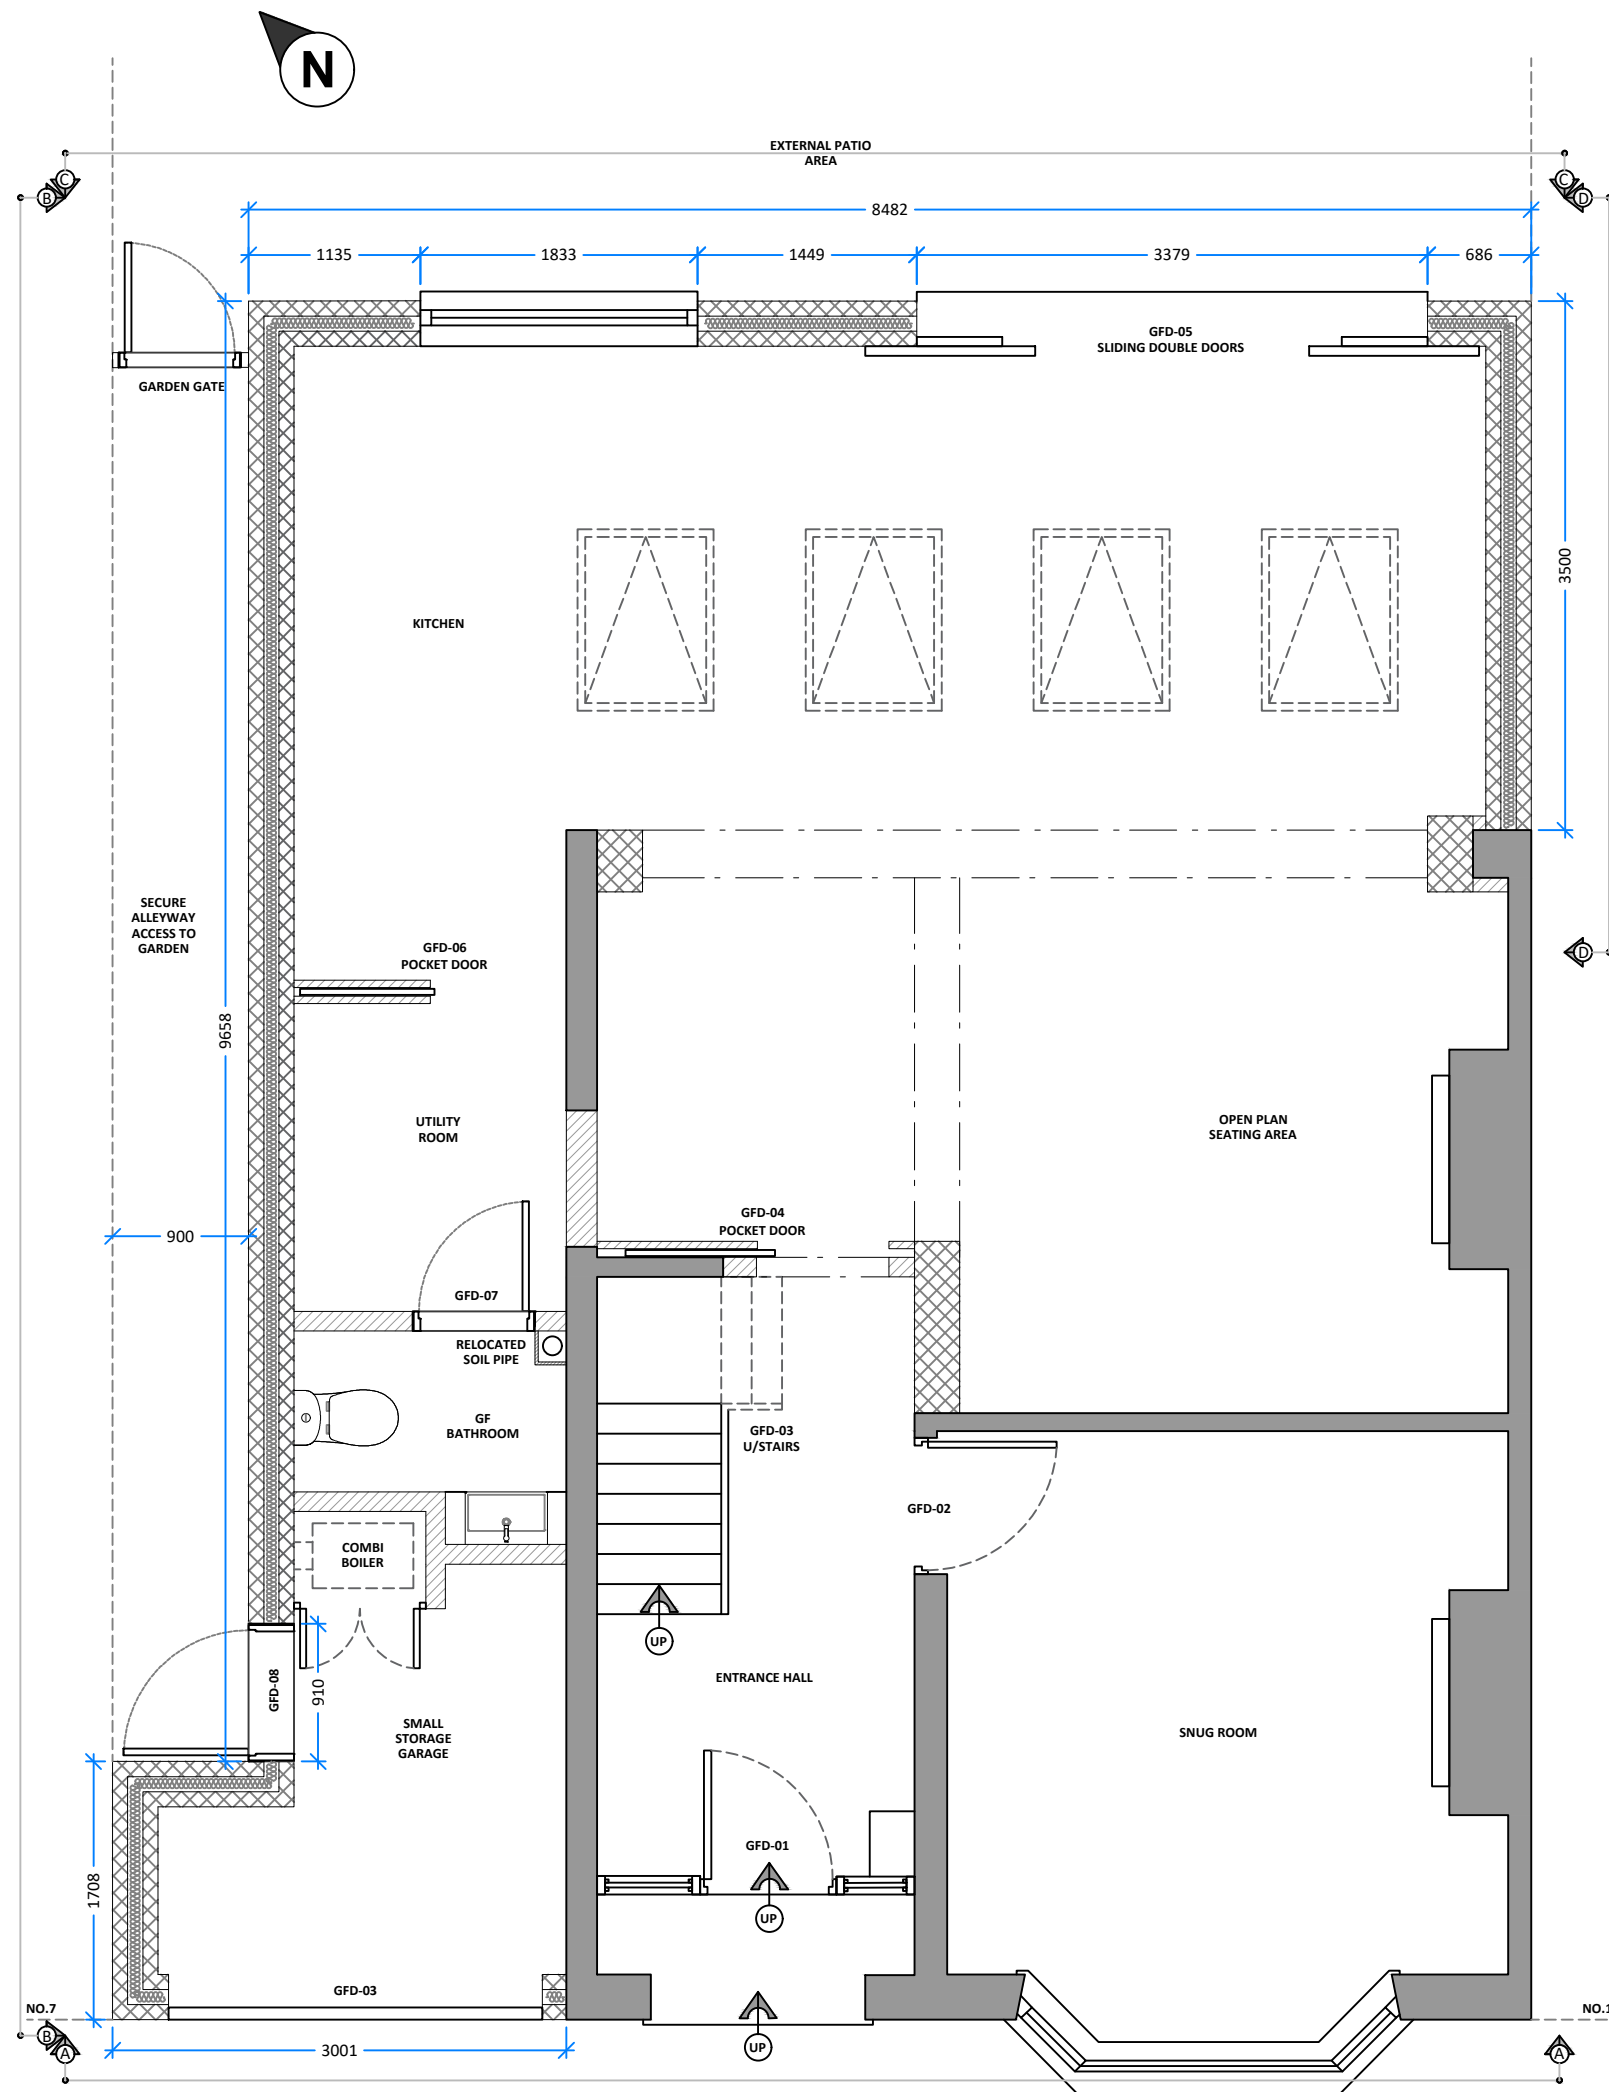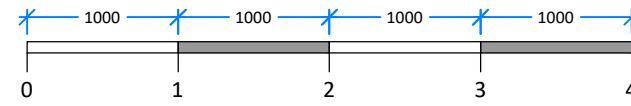

9 FAIRWAY
PROPOSED GF GENERAL ARRANGEMENT
SCALE 1:50

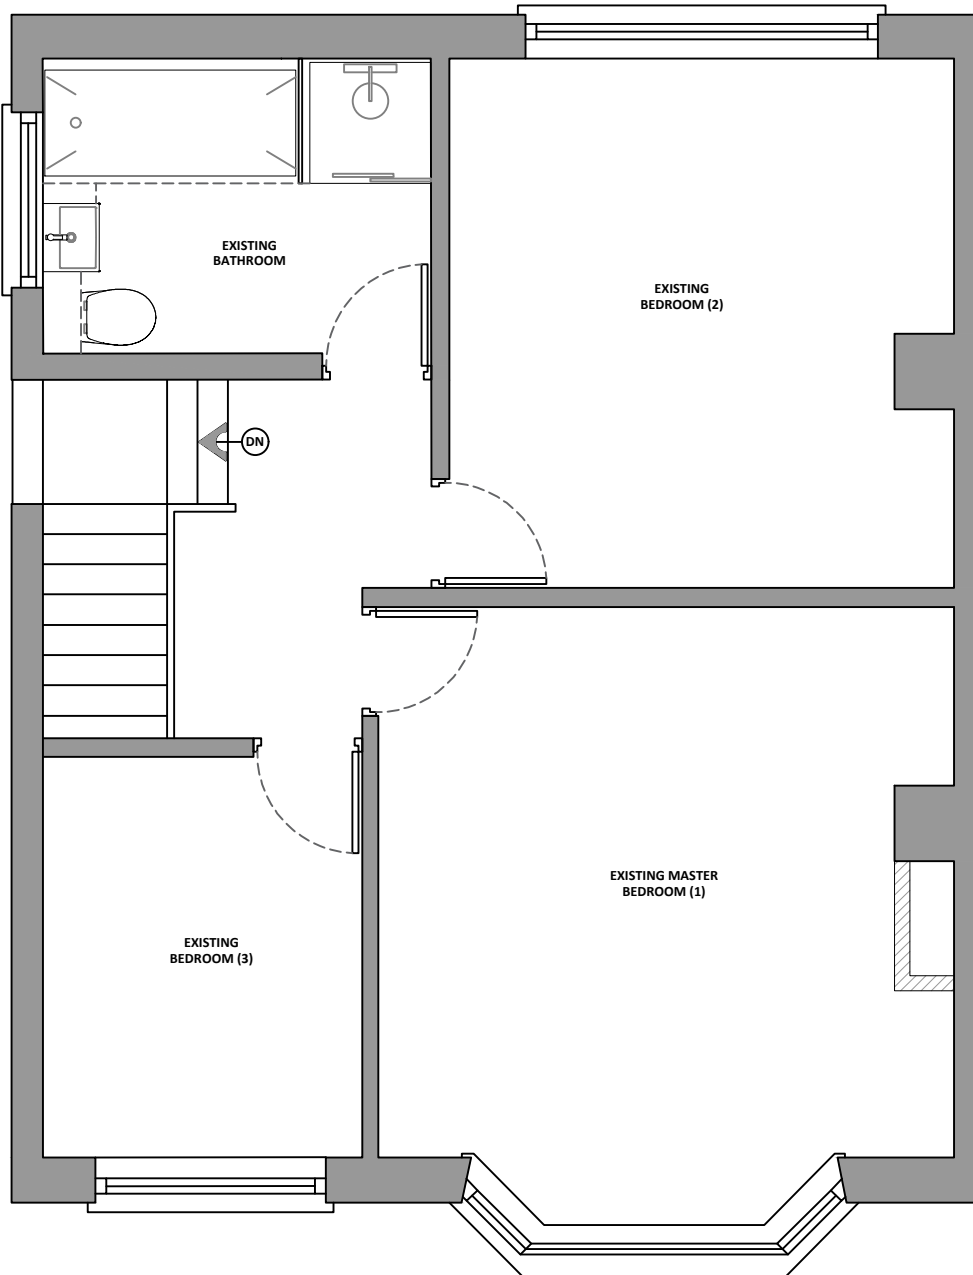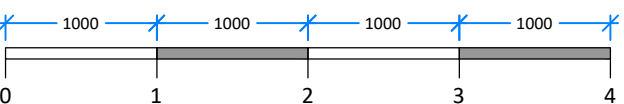

9 FAIRWAY
PROPOSED FF GENERAL ARRANGEMENT
SCALE 1:50

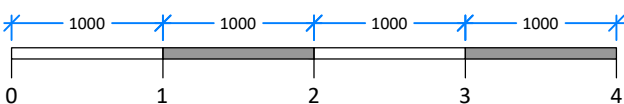

A	26.17.21	NORTH ARROW ADDED. NOTE REGARDING SCALING PLANS OMITTED. GARAGE DOOR SHOWN ON PLAN.		JK
/	10.04.21	ISSUE FOR PLANNING		JK
REV	DATE ISSUE	NOTES		IB
RUBEX	© STUDIO RUBX DESIGN			
	9 FAIRWAY, HUXTON			
	PROPOSED PLANS & EXTERNAL ELEVATIONS			
	RUBX - 1	DATE: 10.04.2021	SCALE: 1:50@A1	
DRAWN BY: JK	DWG NO: 100	REVISION:	REV A	