


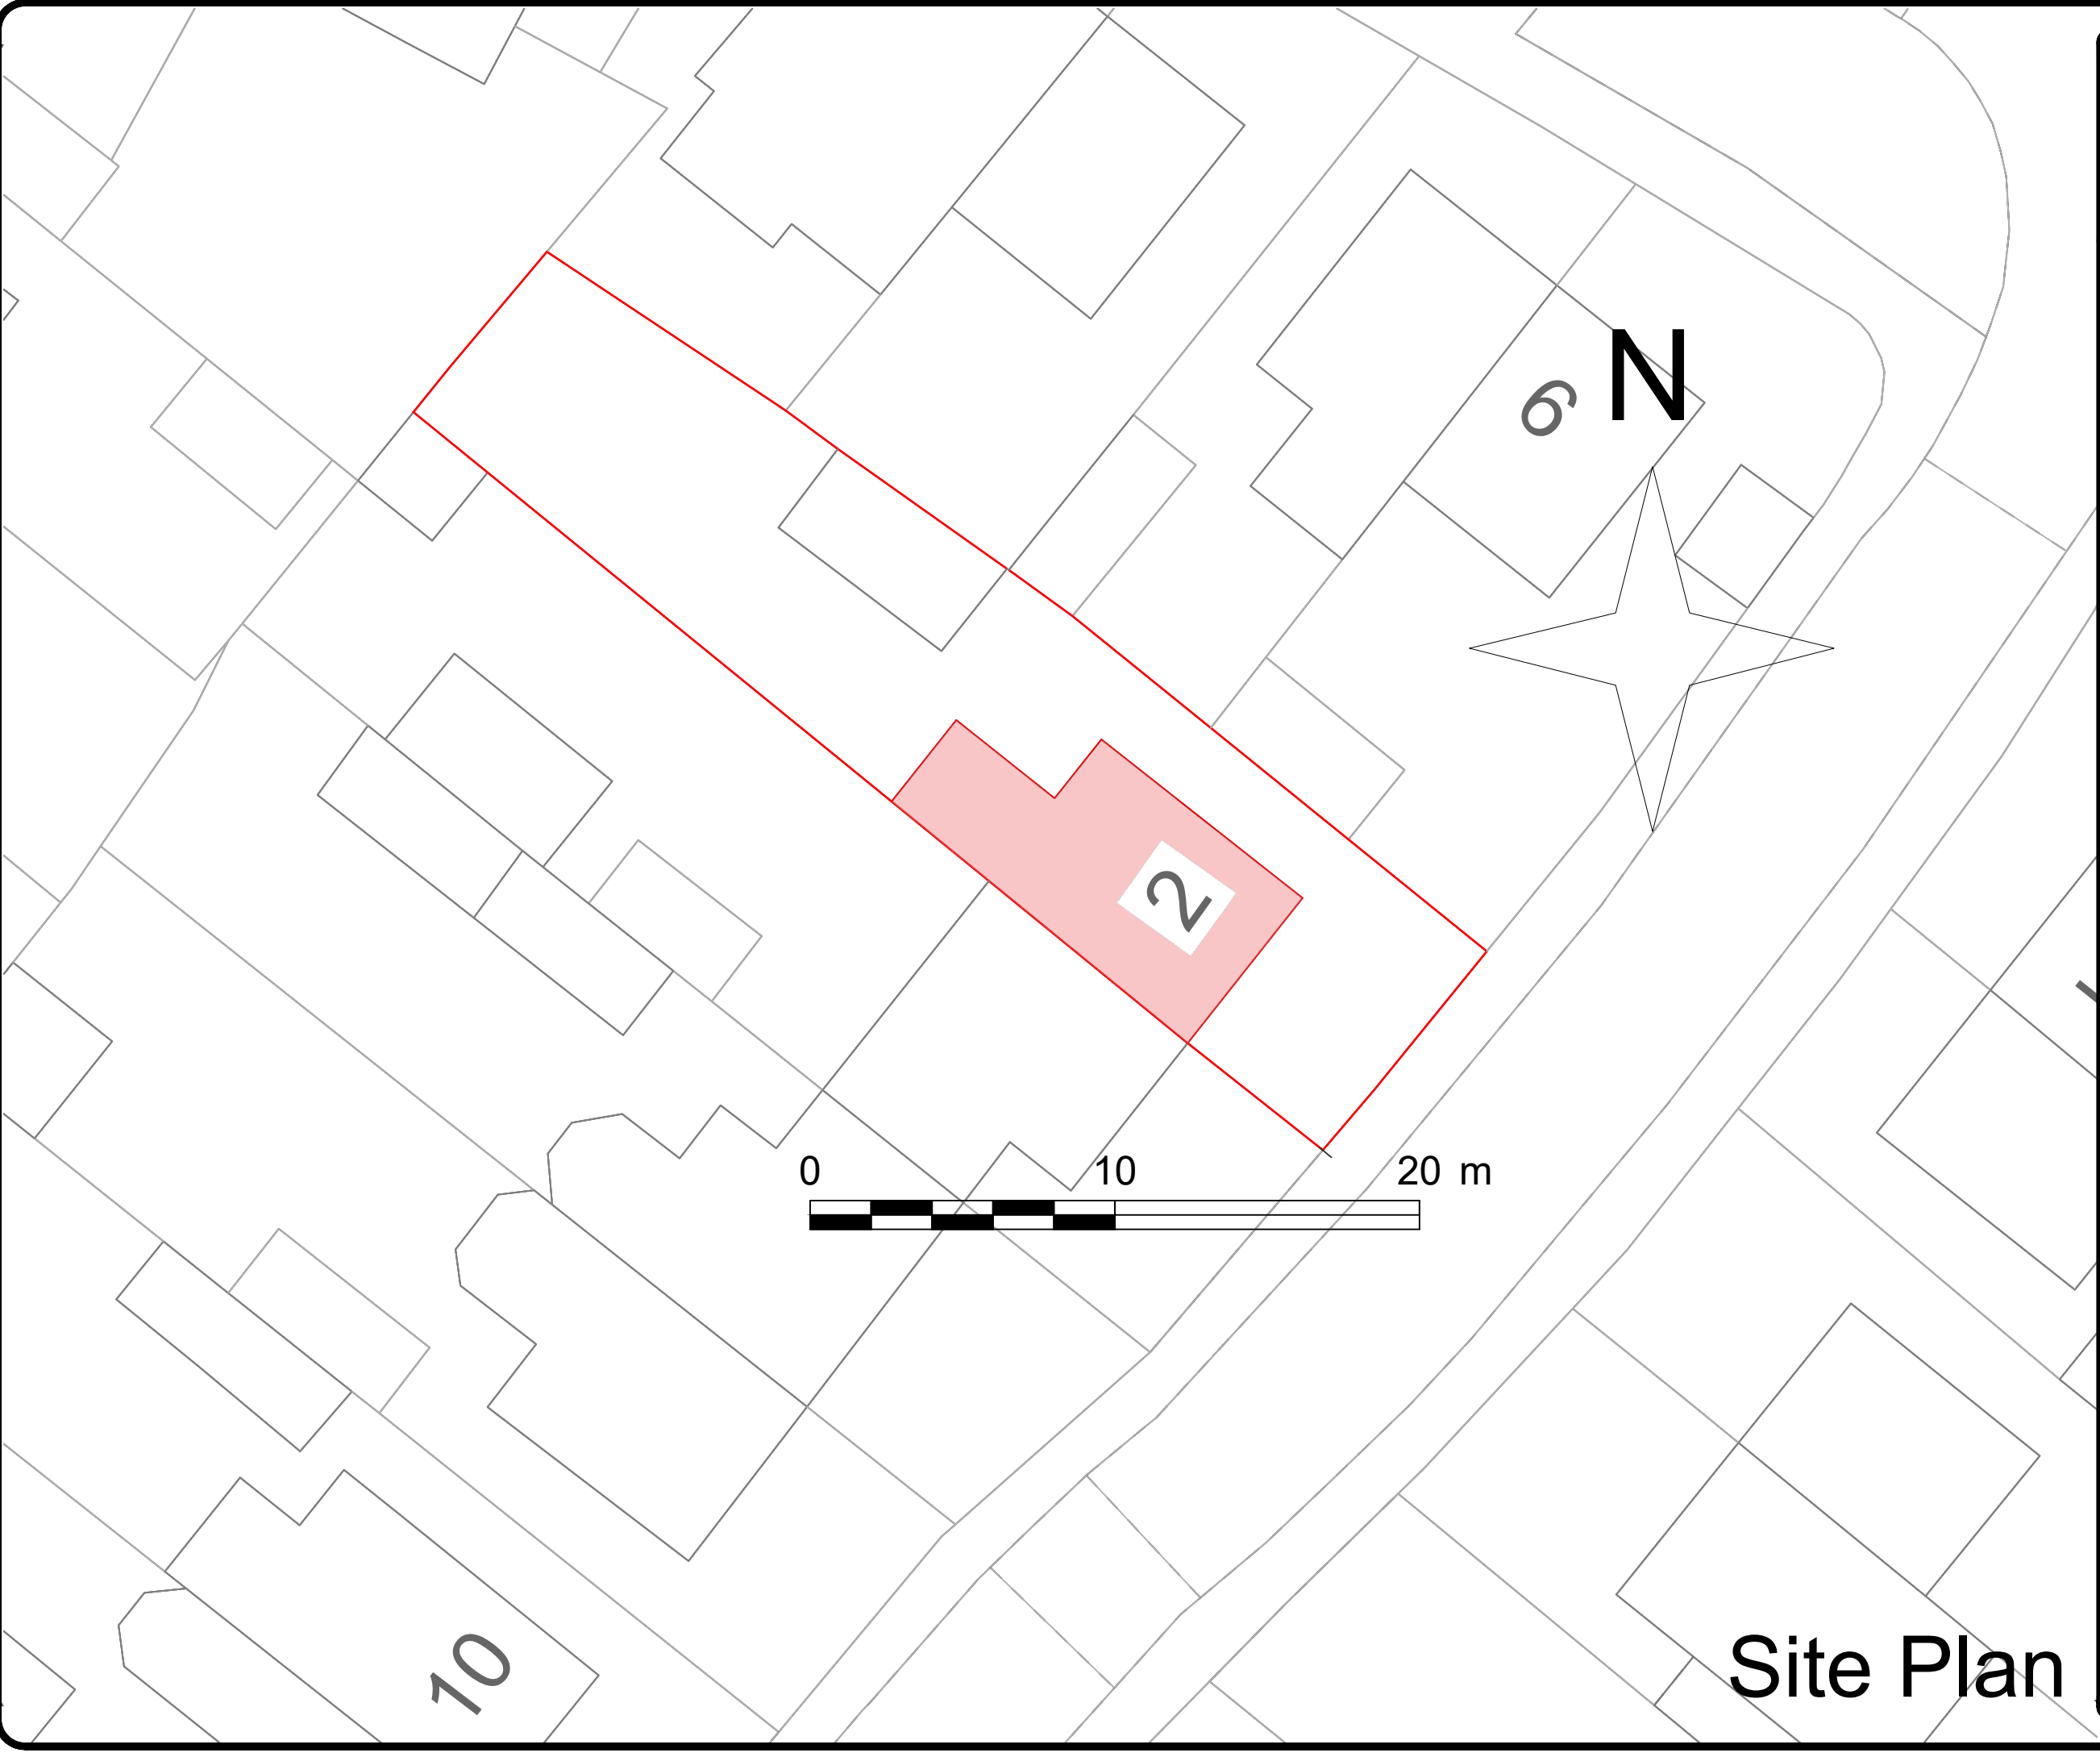

Site Plan

General Notes		
No.	Revision/Issue	Date

Firm Name and Address
 Mason and Marlowe
Mason and Marlowe Ltd. Architects, Project Managers and Quantity Surveyors
5 Picadilly Place Manchester, M1 3BR

Project Name and Address
2 Elwyn Dr, Halewood Liverpool, L26 0UY

Project	Sheet
Date 12/02/2024	A3
Scale 1/200	