


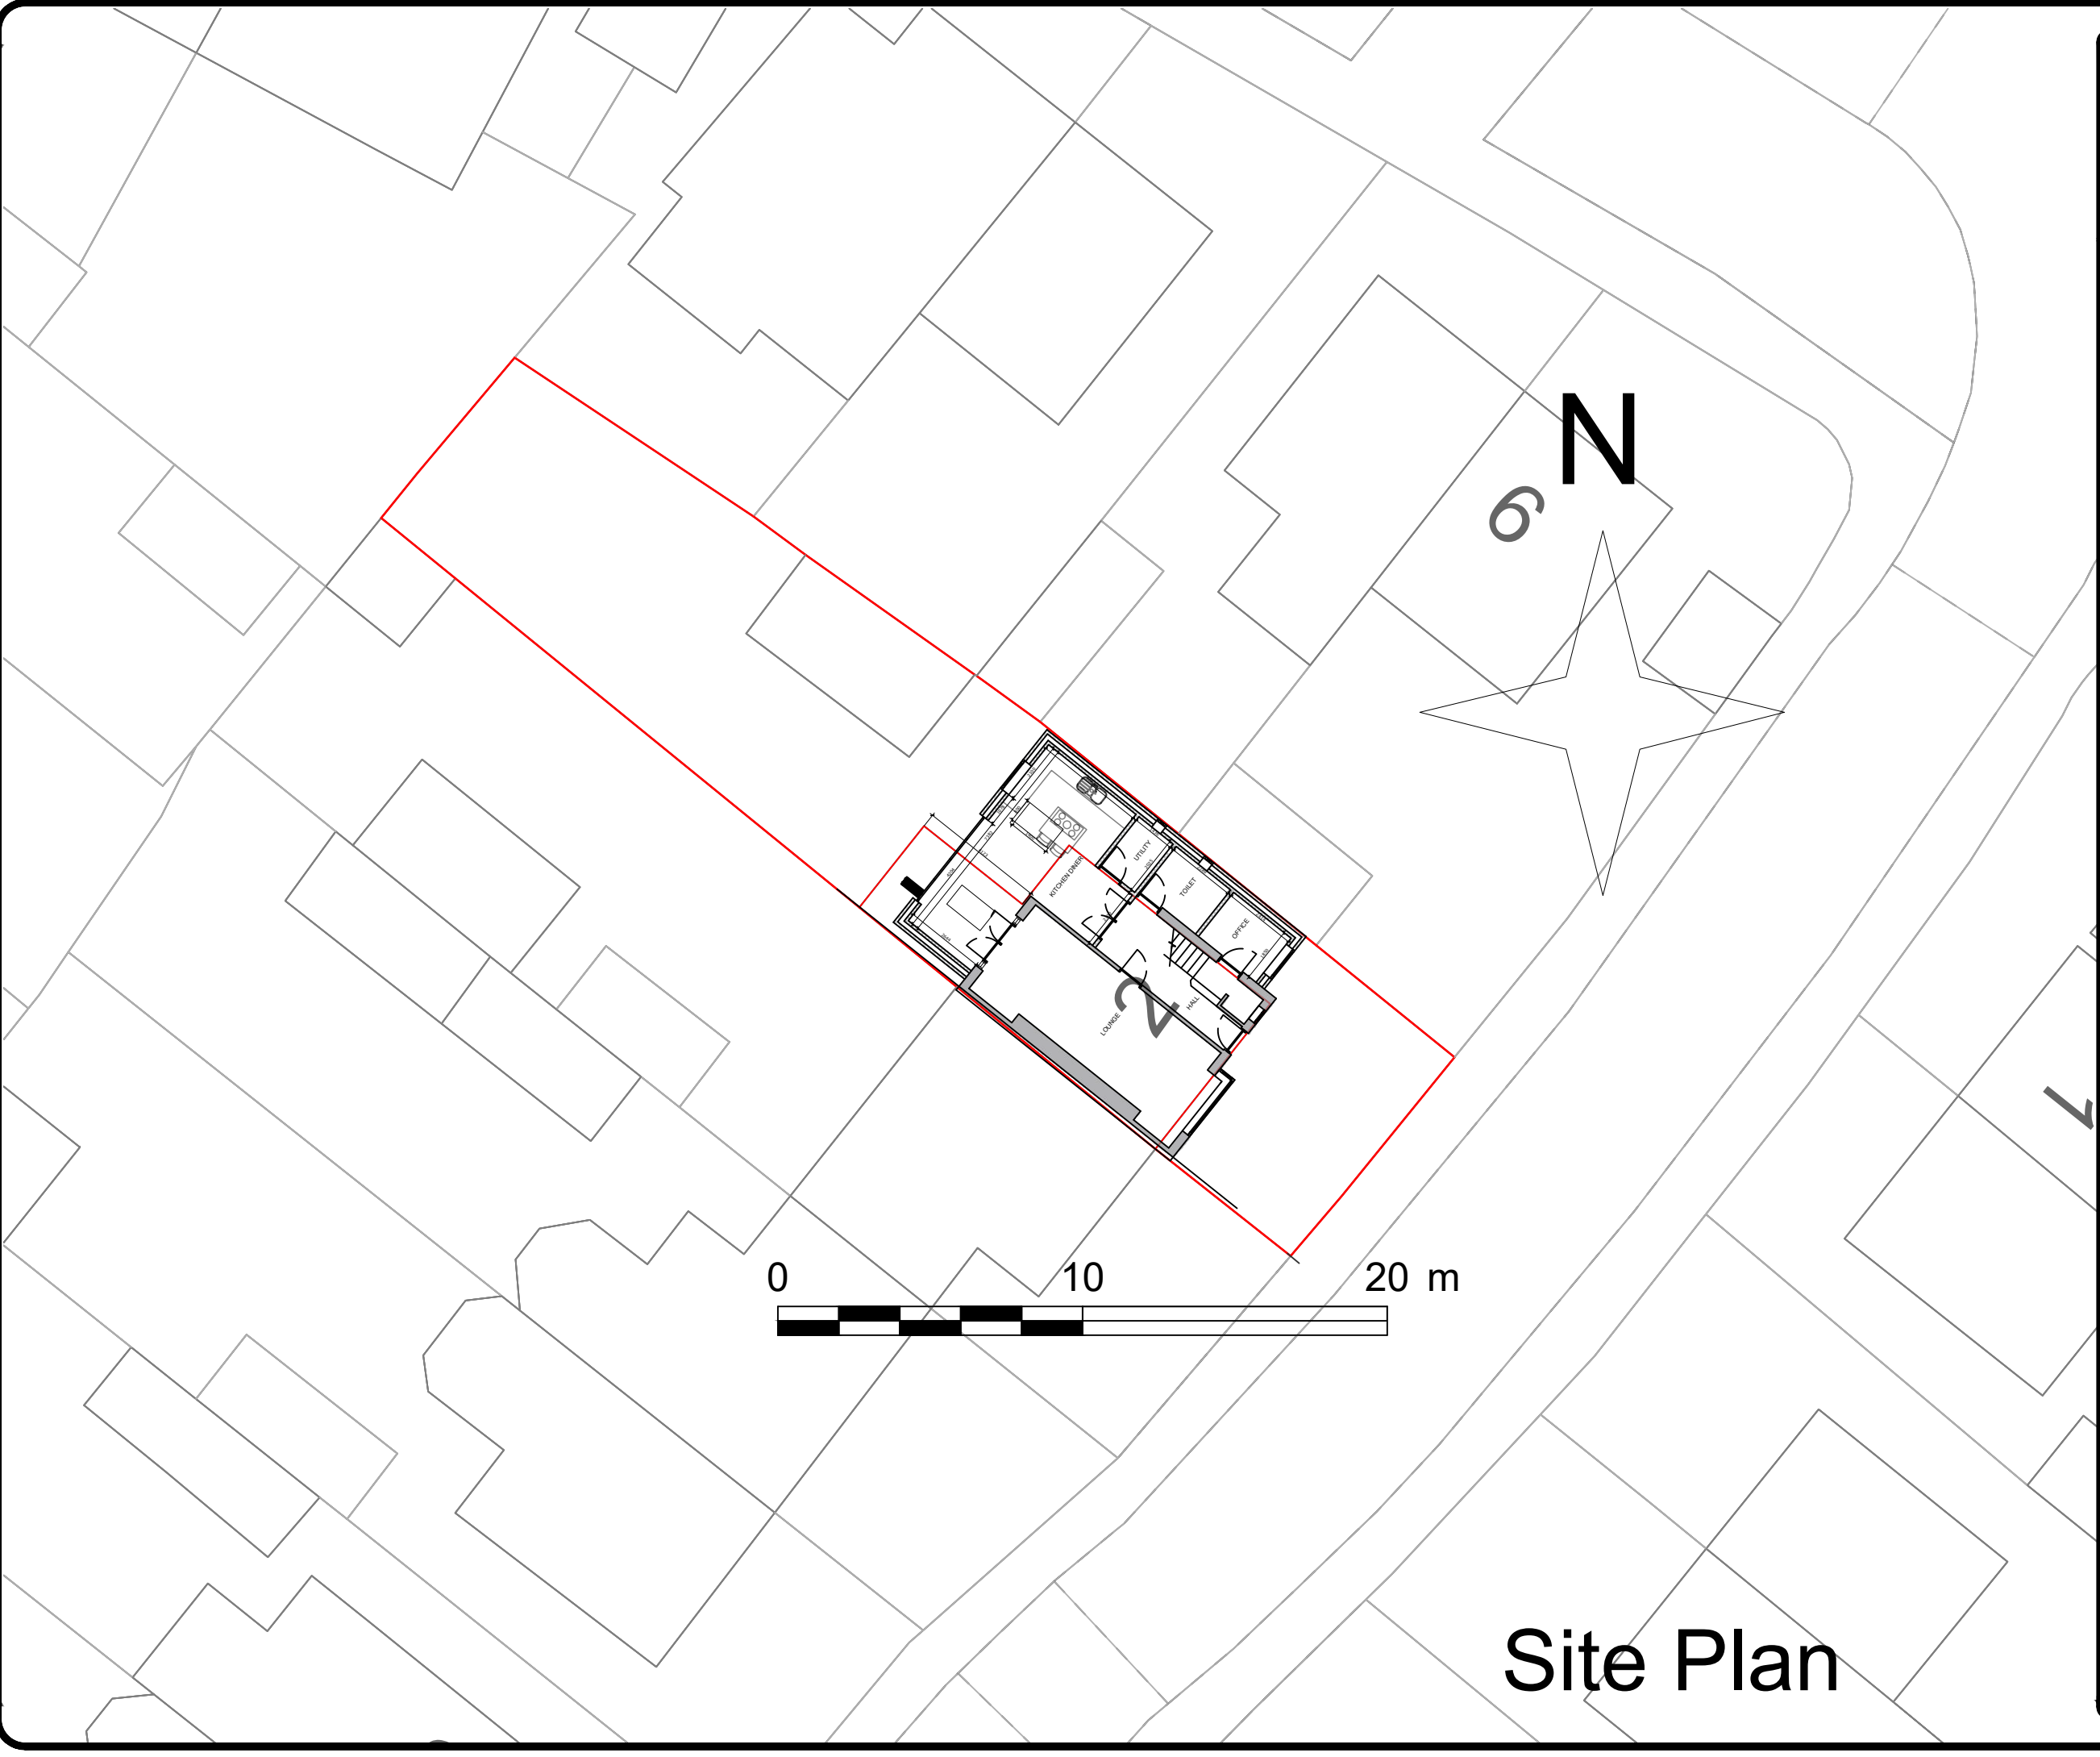

Site Plan

General Notes

No.	Revision/Issue	Date

Firm Name and Address

 **Mason and Marlowe**
Mason and Marlowe Ltd.
Architects, Project Managers and
Quantity Surveyors
5 Picadilly Place
Manchester, M1 3BR

Project Name and Address

2 Elwyn Dr, Halewood
Liverpool, L26 0UY

Project	Sheet A3
Date 12/02/2024	
Scale 1/200	