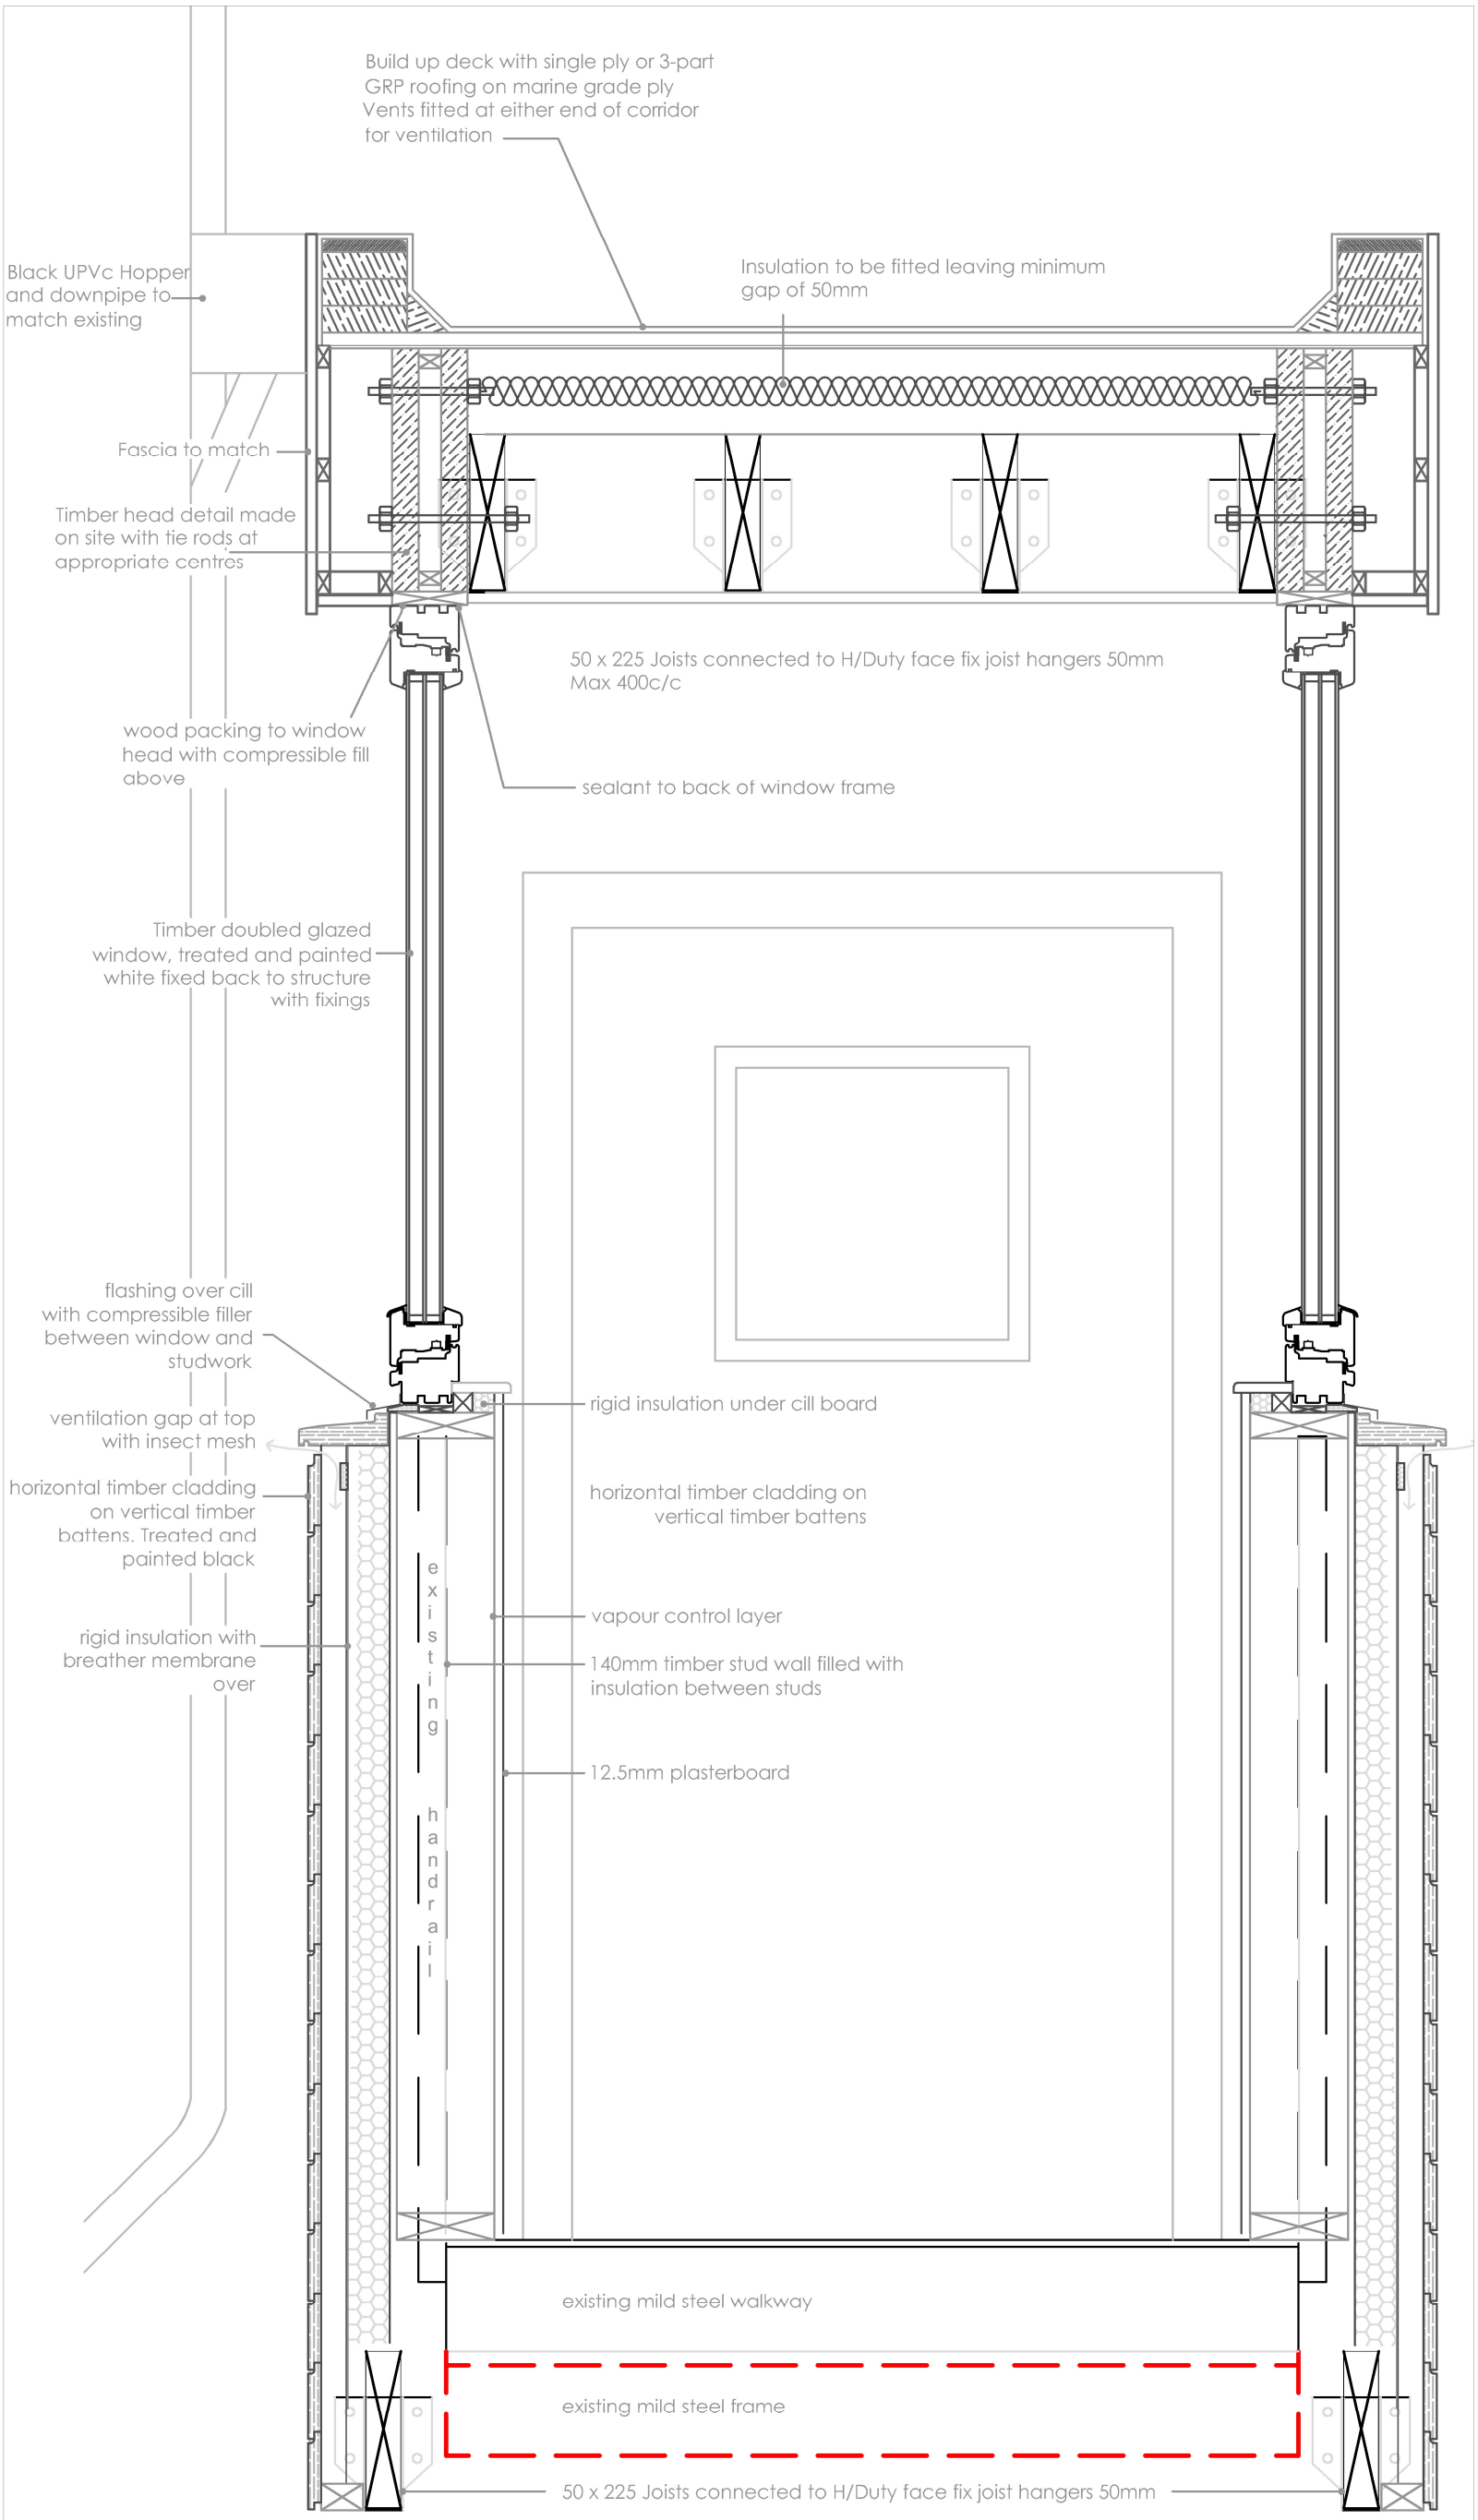


1 Section

Scale: 1:10

Project	The Orchards Care Home St Mary's Road, Huyton, Liverpool L36 5UY
Client	WeCare Ltd
Designer	I.Q.S Limited 158-162 Bury New Road, Whitefield M45 6AD 0161 767 9862 Web: www.iqs.co.uk
Phase	Planning
Title	Proposed Section
No.	0047/0072/007
Drawn By	Lynsey Taylor-Watson
Size:	A3
Approved By	Tony Mason
Rev	A
Date:	24/11/2025

0 1:10 500mm