


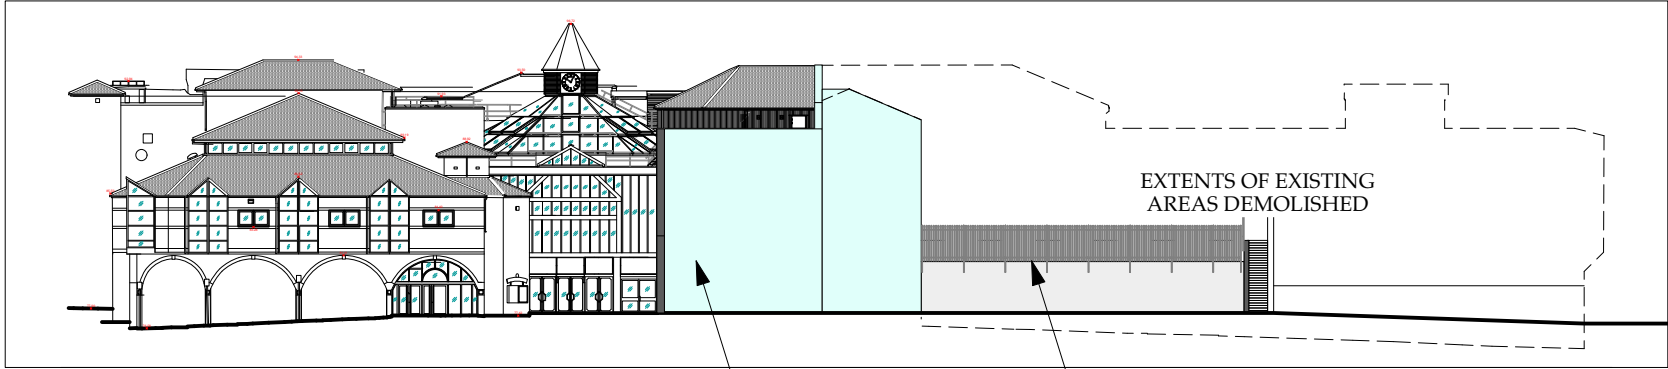


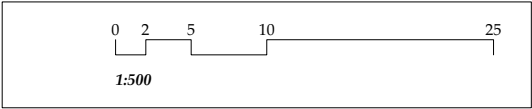

ELEVATION 1 - Car park leading from Kemble Street

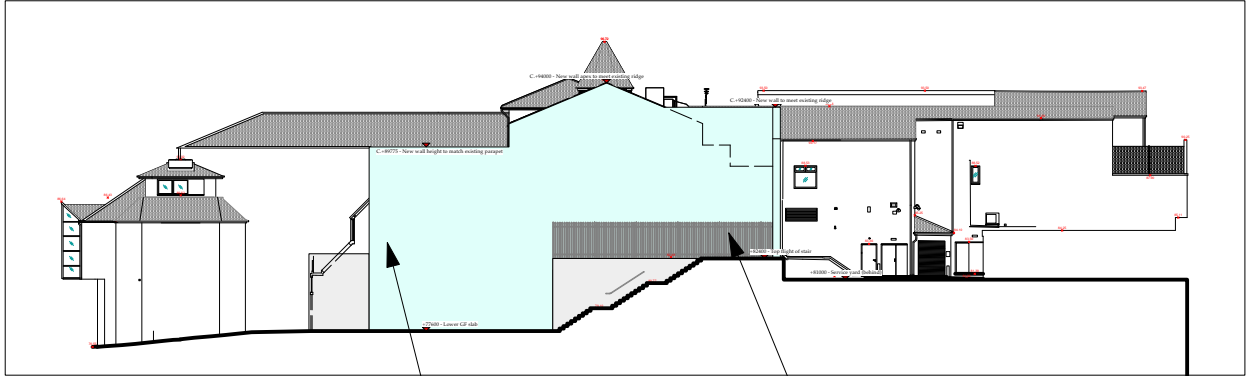


ELEVATION 2 - Aspinal Street

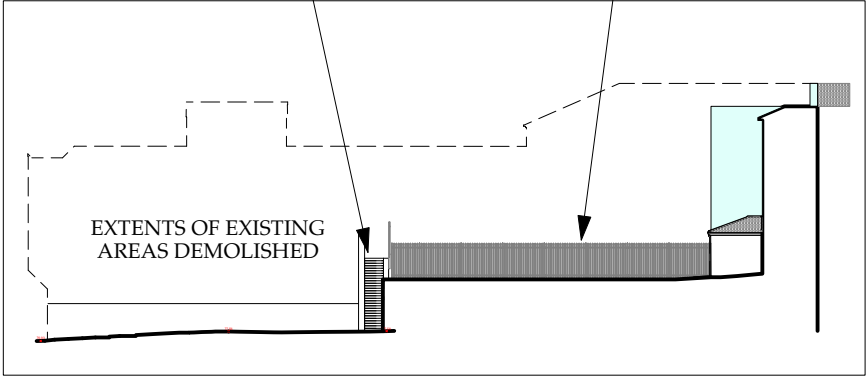


ELEVATION 3



ELEVATION 4 - Eccleston Street

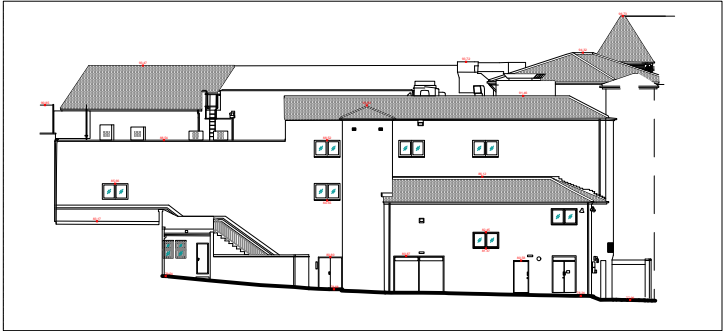

ELEVATION 5

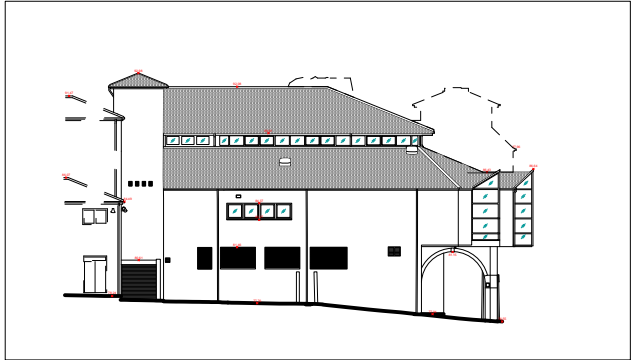

ELEVATION 6

- PROPOSED WALL - PLAN/ SECTION
- PROPOSED WALL - ELEVATION

NOTE: THIS APPLICATIONS SEEKS PERMISSION FOR THE ERECTION OF A NEW WALL TO ENCLOSE PART OF THE SHOPPING CENTRE THAT IS PROPOSED TO BE DEMOLISHED UNDER A SEPARATE PRIOR APPROVAL APPLICATION.

NEW WALL TO BE DECORATED WITH BESPOKE MURAL ARTWORK. DETAILS TBC WITH CLIENT AND RELEVANT PRECEDENTS PROVIDED

WALL HEIGHTS ARE BASED ON CURRENT SURVEY INFORMATION. SITE MEASURES ARE REQUIRED AT ALL STAGES FOR ACCURACY

