



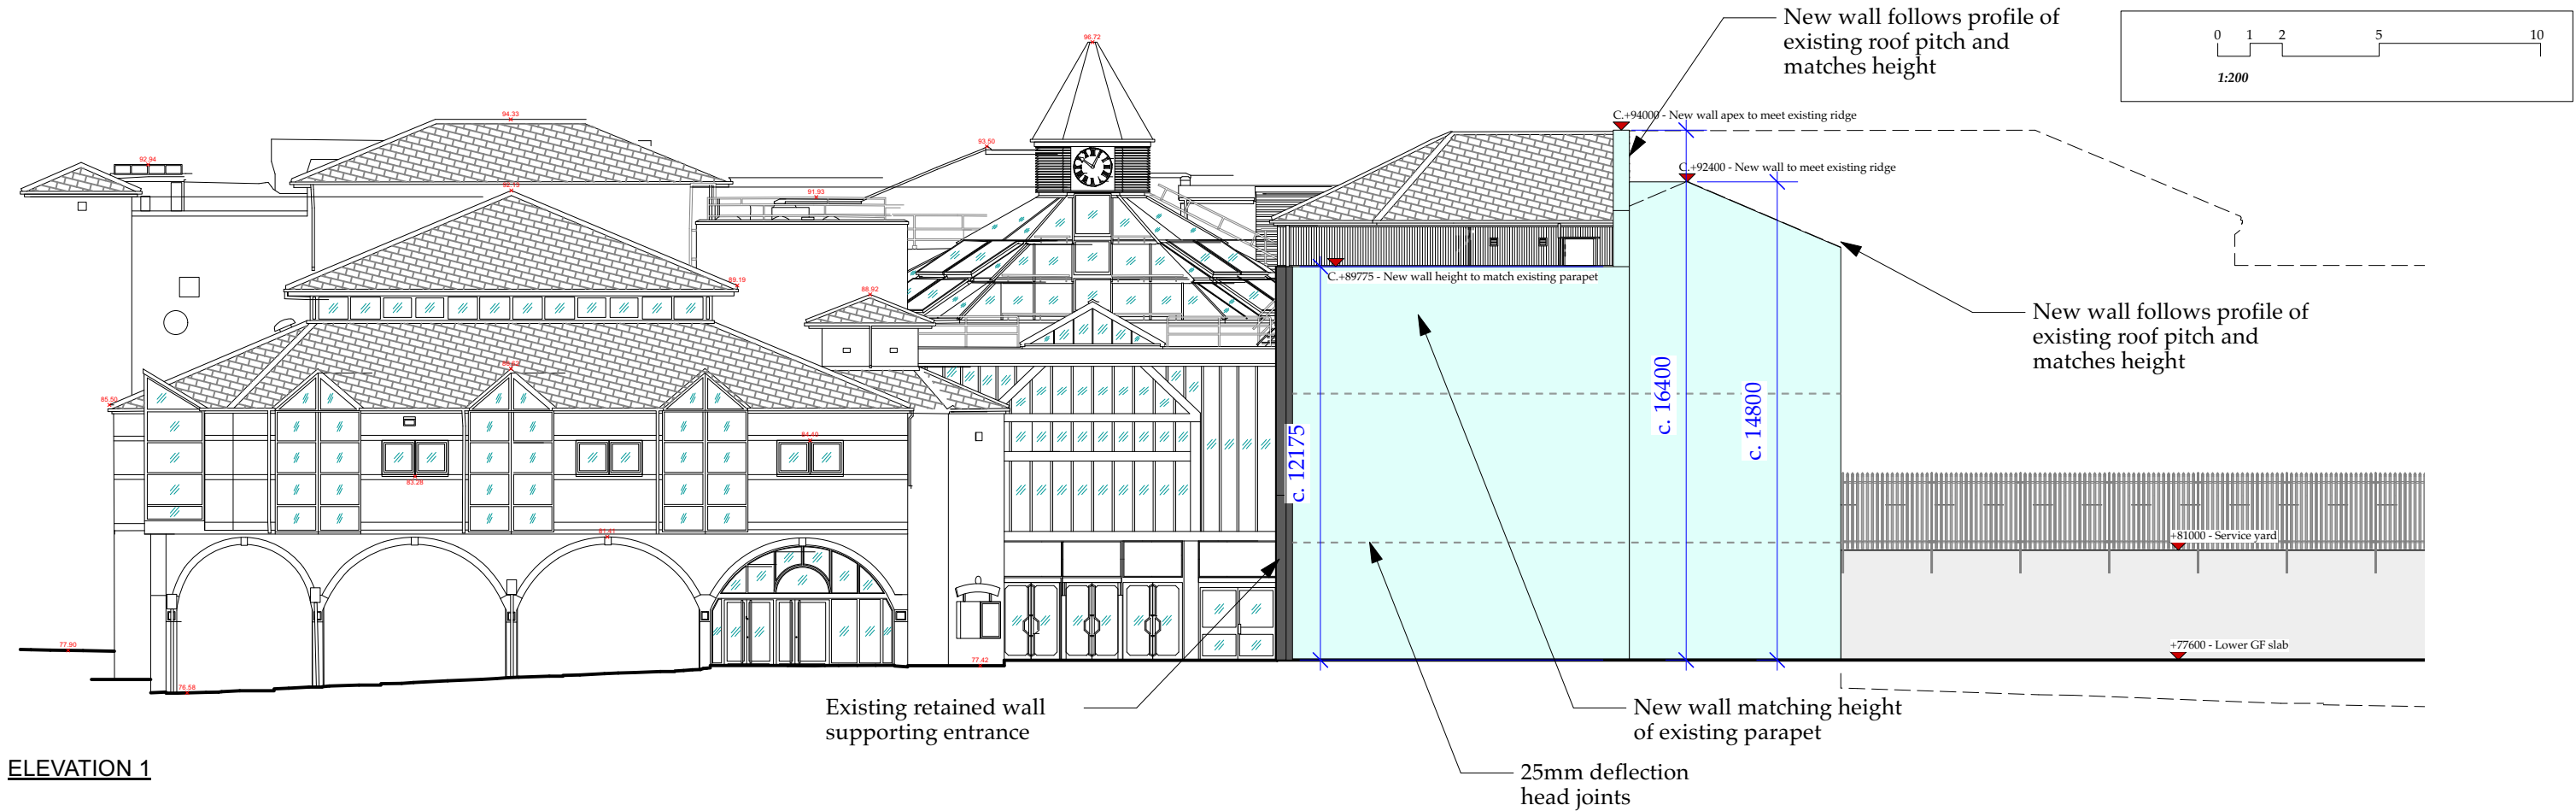

ELEVATION 1

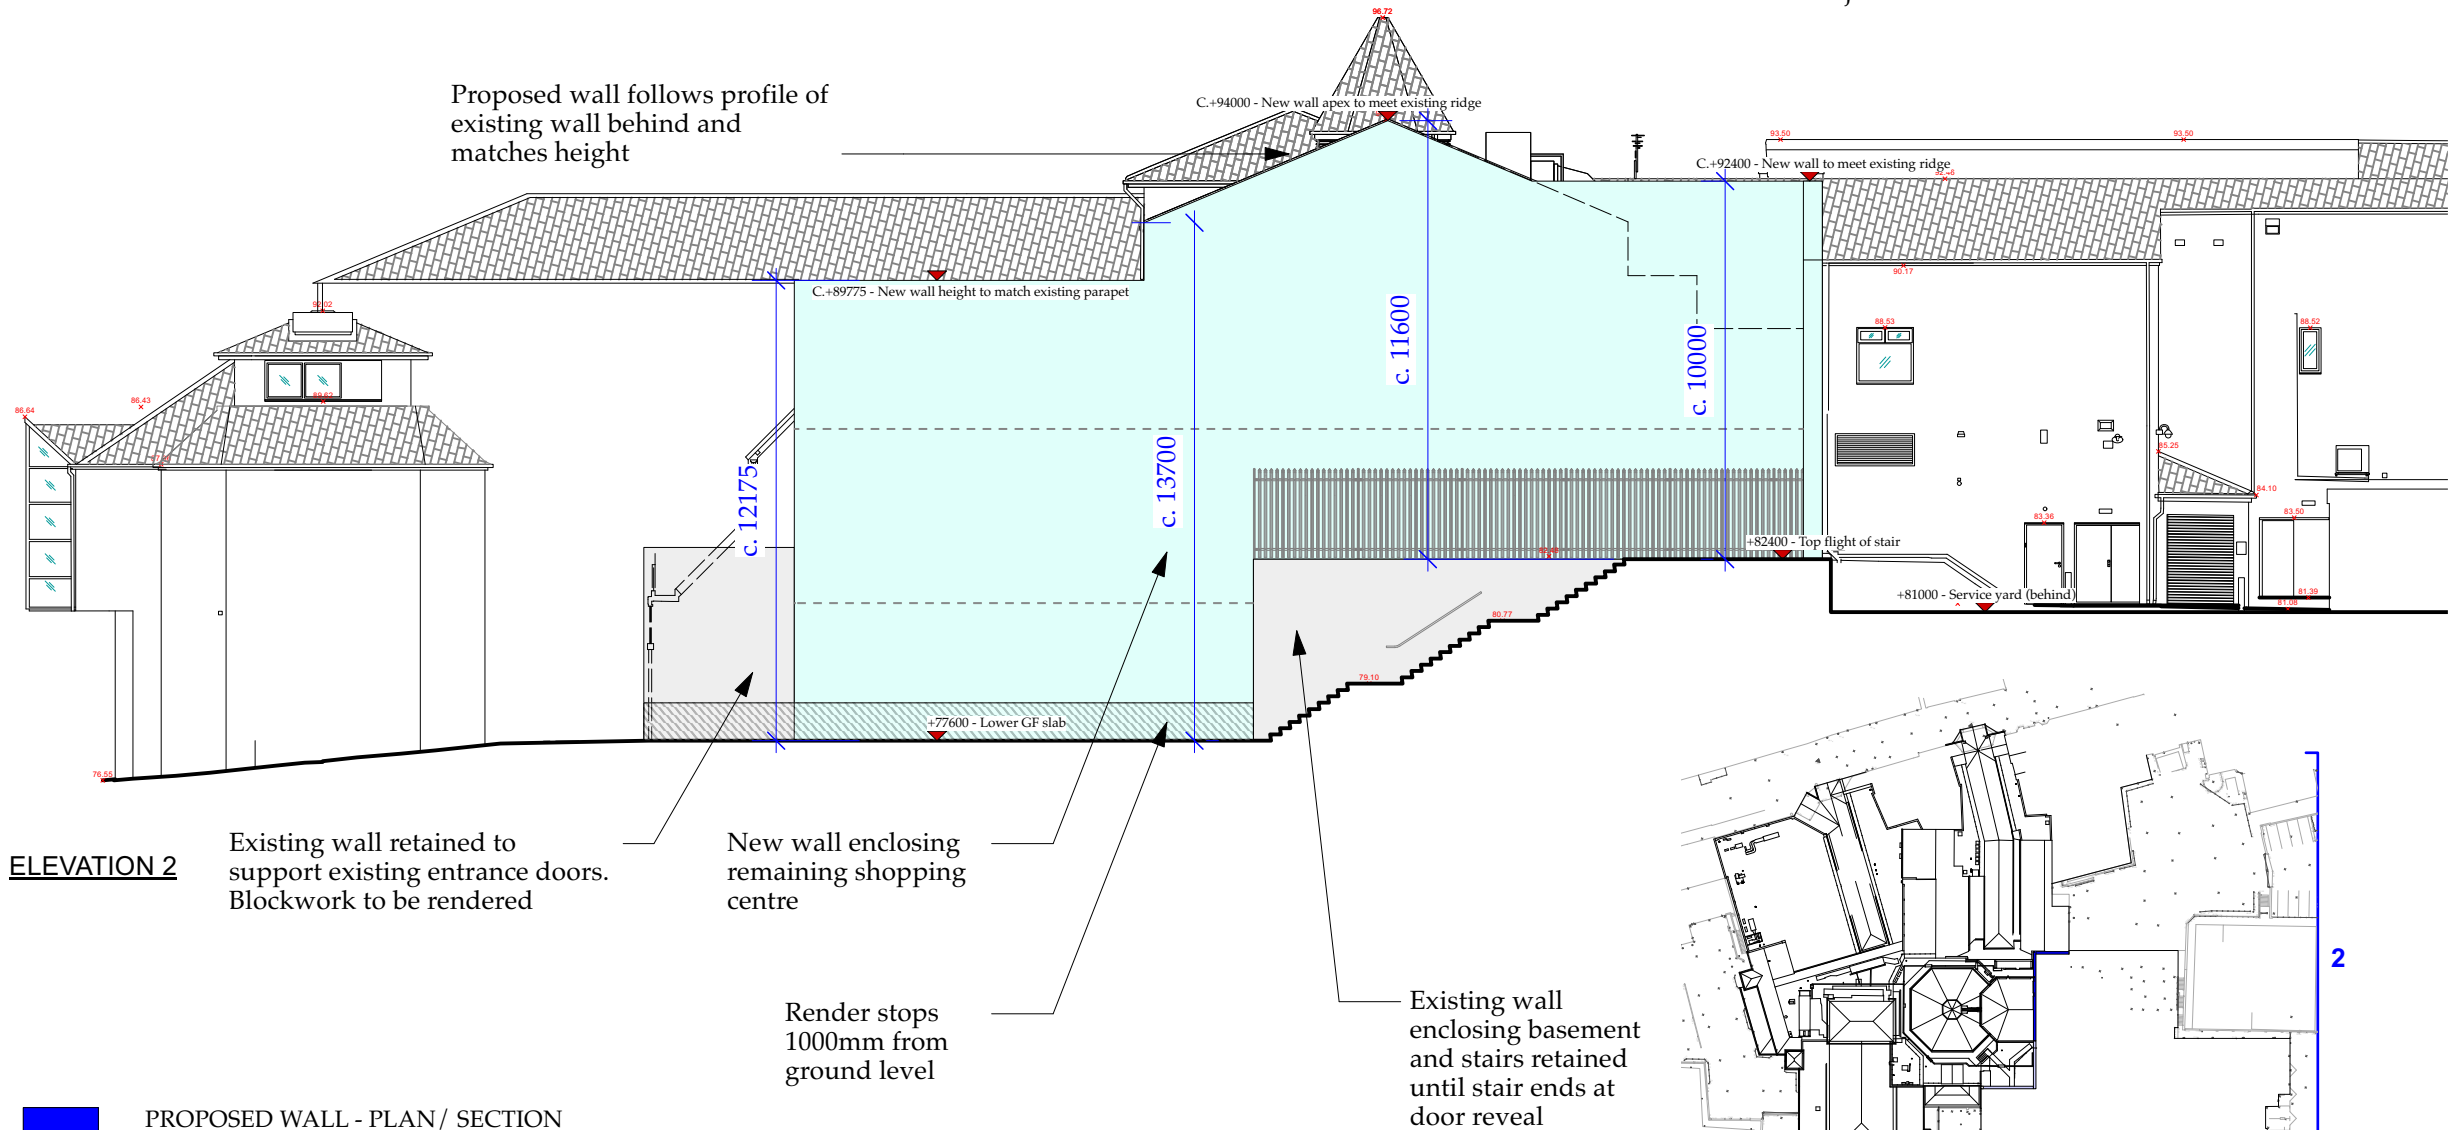

ELEVATION 2

- PROPOSED WALL - PLAN / SECTION
- PROPOSED WALL - ELEVATION

NOTE: THIS APPLICATIONS SEEKS PERMISSION FOR THE ERECTION OF A NEW WALL TO ENCLOSE PART OF THE SHOPPING CENTRE THAT IS PROPOSED TO BE DEMOLISHED UNDER A SEPARATE PRIOR APPROVAL APPLICATION.

NEW WALL TO BE DECORATED WITH BESPOKE MURAL ARTWORK. DETAILS TBC WITH CLIENT AND RELEVANT PRECEDENTS PROVIDED

WALL HEIGHTS ARE BASED ON CURRENT SURVEY INFORMATION. SITE MEASURES ARE REQUIRED AT ALL STAGES FOR ACCURACY

B 28/10/2024 JB LC Note updated regarding prior approval
Rev. Date Drawn Checked Note

ARCHITECTURAL EMPORIUM Ltd
www.architectural-emporium.co.uk / mail@architectural-emporium.co.uk
87 Kempston St, Liverpool, L3 8HE / +44 (0)151 363 0000

JOB: **PRESCOT SUPERMARKET - 585**

STATUS: **PLANNING**

SCALE: **1:200 @ ISO A3**

FIRST ISSUE: **18/09/2024**

DRAWING No: **3.210 - B**

PR DETAILED ELEVATION