
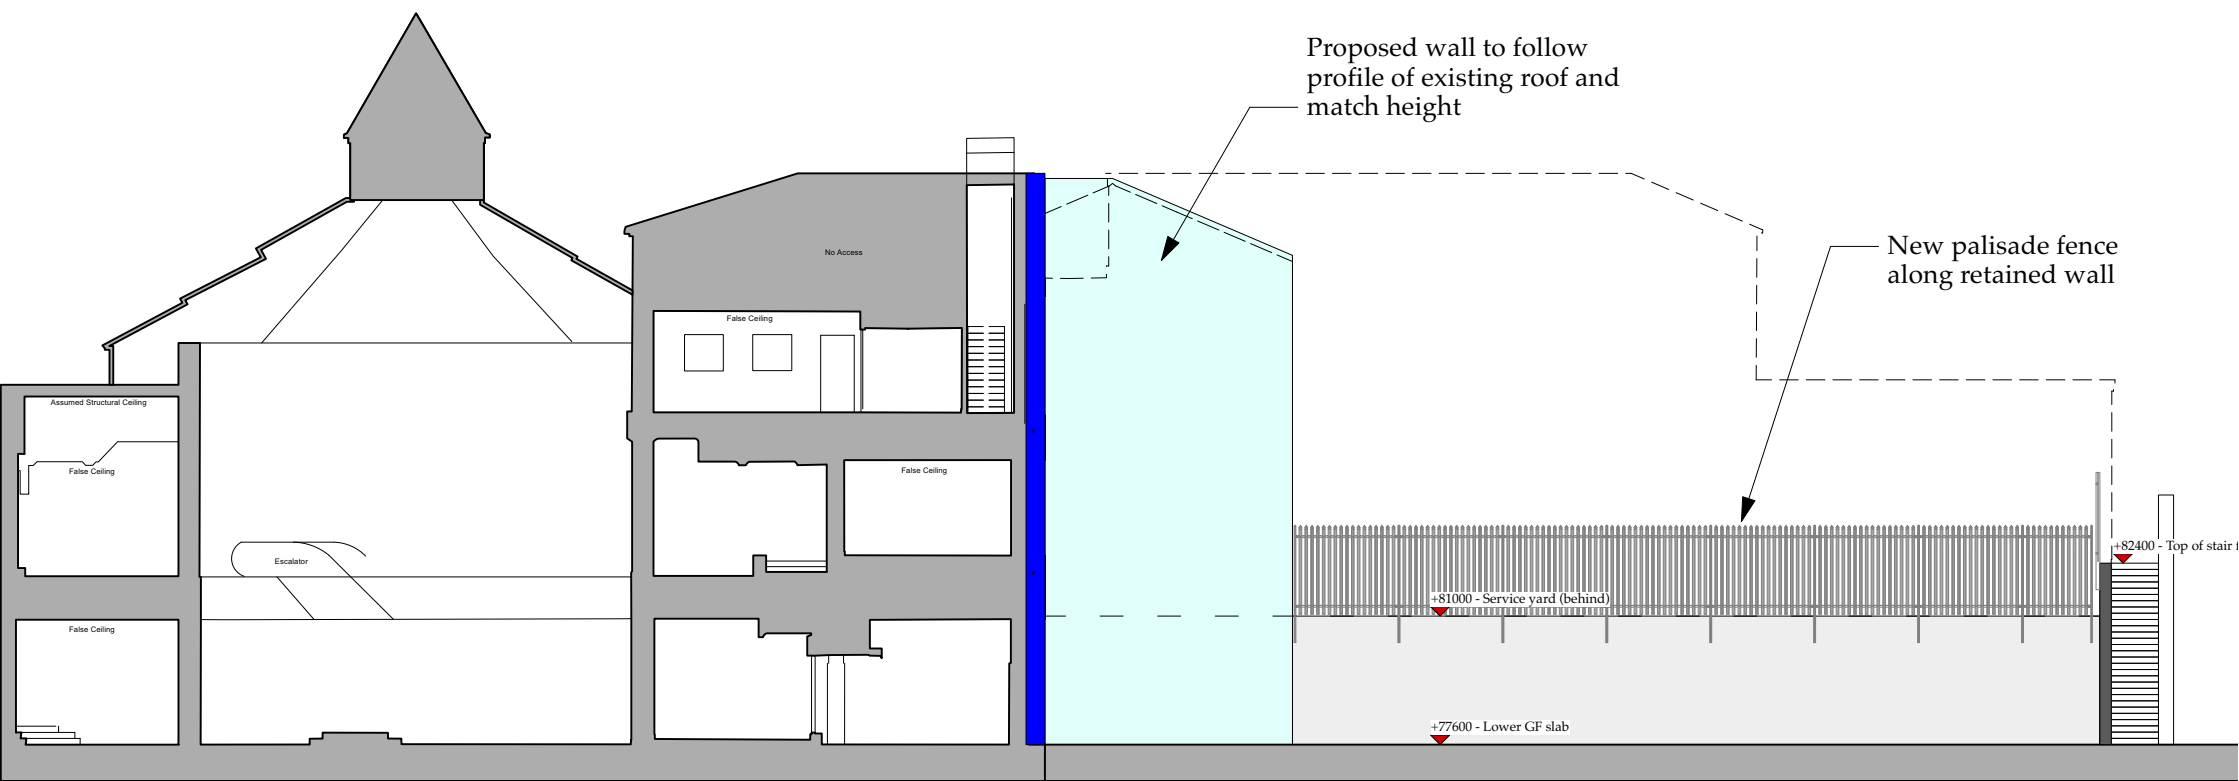


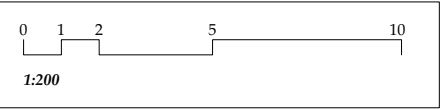


SECTION 1

- PROPOSED WALL - PLAN/ SECTION
- PROPOSED WALL - ELEVATION


NOTE: THIS APPLICATIONS SEEKS PERMISSION FOR THE ERECTION OF A NEW WALL TO ENCLOSE PART OF THE SHOPPING CENTRE THAT IS PROPOSED TO BE DEMOLISHED UNDER A SEPARATE PRIOR APPROVAL APPLICATION.

NEW WALL TO BE DECORATED WITH BESPOKE MURAL ARTWORK. DETAILS TBC WITH CLIENT AND RELEVANT PRECEDENTS PROVIDED

WALL HEIGHTS ARE BASED ON CURRENT SURVEY INFORMATION. SITE MEASURES ARE REQUIRED AT ALL STAGES FOR ACCURACY

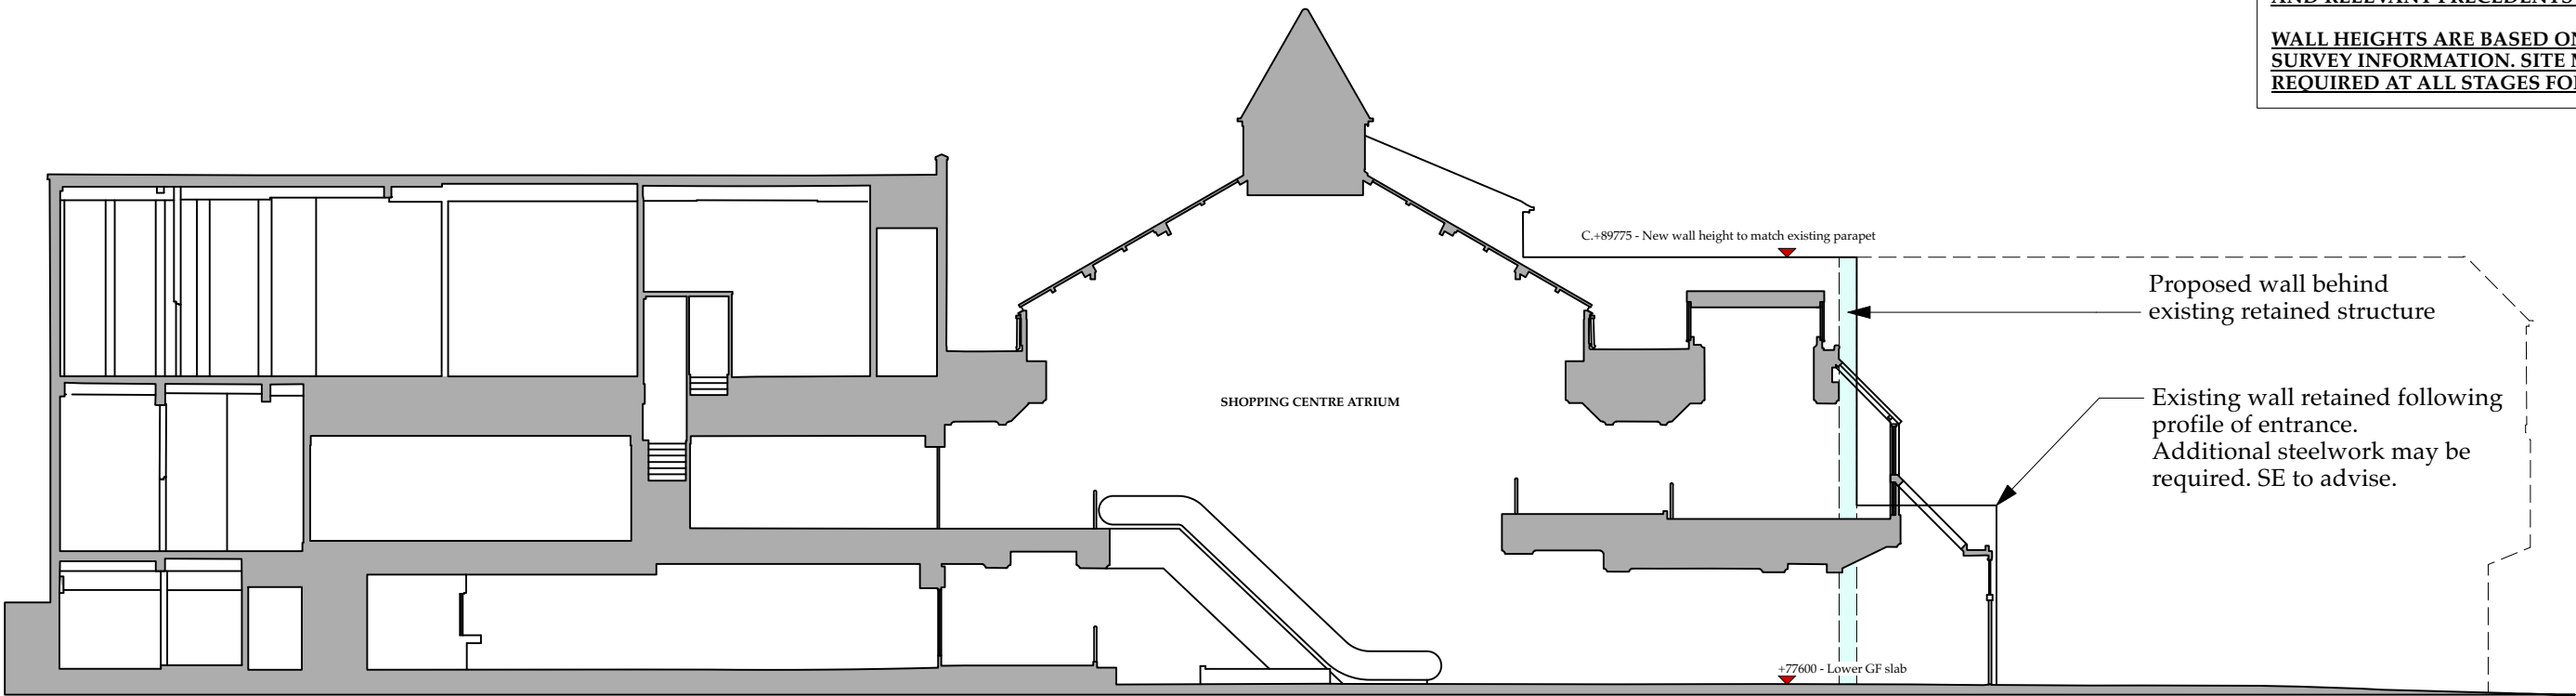

SECTION 2

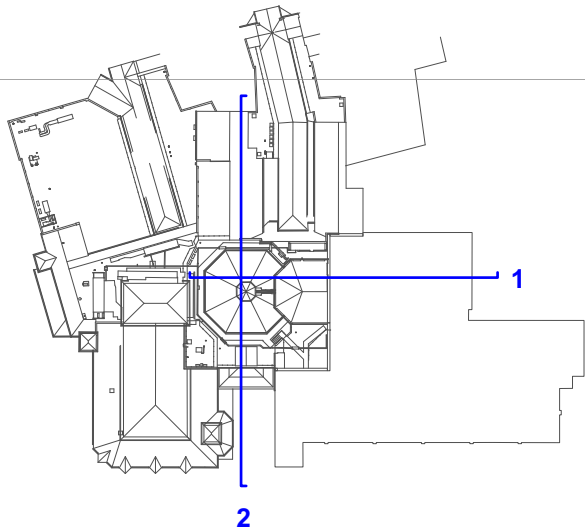

A	28/10/2024	JB	LC	Note updated regarding prior approval
Rev.	Date	Drawn	Checked	Note



ARCHITECTURAL EMPORIUM Ltd
www.architectural-emporium.co.uk / mail@architectural-emporium.co.uk
87 Kempston St, Liverpool, L3 8HE / +44 (0)151 363 0000

JOB:	PRESCOT SUPERMARKET - 585
STATUS:	PLANNING
SCALE:	1:200 @ ISO A3
FIRST ISSUE:	18/09/2024
DRAWING No:	3.300 - A