



Knowsley Council

**REGENERATION AND ECONOMIC DEVELOPMENT
DEPARTMENT**

TOWN AND COUNTRY PLANNING ACT 1990

PLANNING PERMISSION

Application No: 23/00181/FUL

Name and address of applicant

Ms Deborah Winder
5 Gold Crest Mews
Halewood
Knowsley
L26 7ZY

Name and address of agent

JDA
Unit 400 Vanilla Factory
Fleet Street
Liverpool
L14AR

Date of Receipt: 24 March 2023

Date Valid: 29 March 2023

Address/Location Of Development:

**5 Gold Crest Mews
Halewood
Knowsley
L26 7ZY**

Description of Development:

**ERECTION OF A DETACHED BUILDING TO REAR GARDEN AREA FOR USE AS
A HAIRDRESSERS**

The Council of the Metropolitan Borough of Knowsley hereby give notice in pursuance of the above Act(s) that Planning Permission has been **granted** for the carrying out of the development referred to above in accordance with the application and plans submitted subject to the following condition(s):

1. The development must be begun not later than the expiration of three years beginning with the date of this permission.

Reason: In order to comply with the requirements of Section 91 of the Town and Country Planning Act 1990 (as amended).

2. The development hereby permitted shall be carried out in accordance with the approved plans and documents listed in Schedule 1.

Reason: For the avoidance of doubt.

3. Notwithstanding any submitted drawings hereby approved prior to the garden pod building hereby permitted being installed on the application site details of the external walls facing materials and colour shall be submitted to and agreed in writing by the

Local Planning. The building shall only be sited in accordance with the agreed details.

Reason: In the interests of visual amenity and to comply with Policy CS19 of the Knowsley Local Plan Core Strategy adopted January 2016 and Saved Policies H5 and H8 of the Knowsley Replacement Unitary Development Plan adopted June 2006.

4. The development shall not be brought into first use until the area indicated on Proposed Site Plan P02 for parking has been hard surfaced, drained, and permanently marked out or demarcated all in accordance with the details submitted to and agreed in writing by the Local Planning Authority. For the avoidance of doubt the parking area shall be porous or permeable. The parking area shall be retained as such thereafter.

Reason: In the interests of highway and pedestrian safety and to comply with Policies CS2 and CS7 of the Knowsley Local Plan Core Strategy adopted January 2016 and saved Policy H5 of the Knowsley Replacement Unitary Development Plan adopted June 2006.

5. A scheme for replacement tree planting shall be submitted to and approved in writing by the Local Planning Authority prior to the car parking works required pursuant to Condition 4 commencing. The submitted scheme will be a tree replacement for the existing tree in the front grassed area of the application site. The scheme should include the location, size and species of the replacement tree(s) together with establishment and maintenance details.

The agreed scheme shall be wholly implemented within the same planting season as the siting of the building hereby permitted if the building is installed on site between October and March, or the first available planting season following the installation of the building if installed between April and September. If the tree(s) is lost, felled, removed, becomes diseased, or is substantially damaged within a period of five years thereafter shall be replaced in kind during the first available planting season following the date of loss or damage.

Reason: In the interests of visual amenity and to ensure the development complies with Policy CS2, CS19 and CS21 of the Knowsley Local Plan Core Strategy adopted January 2016 and Saved Policies H5 and DQ4 of the Knowsley Replacement Unitary Development Plan adopted June 2006.

6. The hairdressers hereby permitted shall not operate outside the hours 08.30 until 19.00 on Mondays - Fridays and 08.30 until 13.00 on Saturdays. The use shall not operate at all on Sundays or Bank or Public Holidays.

Reason: To safeguard the amenities of nearby residents and to comply with Policies CS2 and CS19 of the Knowsley Local Plan Core Strategy adopted January 2016 and Saved Policy H5 of the Knowsley Replacement Unitary Development Plan, adopted June 2006.

7. The hairdressers use hereby permitted shall not be commenced until the walls and ceilings of the building hereby permitted have been sound insulated in accordance with a scheme which has been submitted to and approved in writing beforehand by the Local Planning Authority. The sound insulation measures shall be retained in full at all times that the hairdressers use is in operation.

Reason: To safeguard local residents from any noise and disturbance from the use, and to comply with Policy CS2 of the Knowsley Local Plan Core Strategy adopted

January 2016 and Saved Policies H5 and ENV2 of the Knowsley Replacement Unitary Development Plan adopted June 2006.

8. Notwithstanding the provisions of the Town and Country Planning (Use Classes) Order 1987 (as amended), the building hereby permitted to which this permission relates shall be used for domestic purposes, or as a hairdressers only and for no other purpose(s), including any other use falling within Class E of the Schedule to that Order or in any provision equivalent to that Class in any statutory instrument revoking and re-enacting that Order, except with the prior grant of a further planning permission.

Reason: To enable the Local Planning Authority to assess any proposal for any further change of use whether or not it falls within the same Use Class and to comply with Policies CS2, CS7 and CS19 of the Knowsley Local Plan Core Strategy adopted January 2016 and Saved Policy H5 of the Knowsley Replacement Unitary Development Plan adopted June 2006.

9. This permission is for a limited period only. The use of the building hereby permitted as a hairdresser's shall cease and the building revert to domestic ancillary use on or before 31st January 2025.

Reason: To enable the Local Planning Authority to re-assess the proposal on the expiry of the permission having regard to residential amenity and parking to ensure compliance with Policies CS2 and CS19 of the Knowsley Local Plan Core Strategy adopted January 2016 and Saved Policy H5 of the Knowsley Replacement Unitary Development Plan adopted June 2006.

SCHEDULE 1

Date Received	Ref. No	Version	Drawing/Document Title
24/04/2023	1342-JDA-ZZ-XX-DR-A-0001	REV P01	SITE LOCATION PLAN
24/04/2023	1342-JDA-ZZ-XX-DR-A-0002	REV P02	PROPOSED SITE PLAN
24/04/2023	1342-JDA-ZZ-XX-DR-A-0001	REV P02	PLANS AND ELEVATIONS

REASON(S) FOR THE GRANTING OF PLANNING PERMISSION

The decision to grant planning permission has also been taken having regard to the policies and proposals as set out below, and to all relevant material considerations including supplementary planning guidance: -

KNOWSLEY LOCAL PLAN: CORE STRATEGY

CS2 - Development Principles

CS19 - Design Quality and Accessibility in New Development

CS21 - Greenspaces and Trees

SAVED POLICIES - KNOWSLEY REPLACEMENT UNITARY DEVELOPMENT PLAN (ADOPTED JUNE 2006)

H5 - Development within Primarily Residential Areas

H8 - Extensions and Alterations to Residential Properties

DQ4 - Trees and Development

This informative is only intended as a summary of the reason(s) for the granting of planning permission. Should you require any further details relating to the decision please contact the relevant case officer (Lee Osborne on 0151 443 2395)

ARTICLE 35 STATEMENT

The Local Planning Authority has acted positively and proactively in determining this application by identifying matters of concern within the application (as originally submitted) and negotiating with the applicant, acceptable amendments to the proposal to address those concerns. As a result, the Local Planning Authority has been able to grant planning permission for an acceptable proposal, in accordance with the presumption in favour of sustainable development, as set out within the National Planning Policy Framework.

NOTE FOR APPLICANT:

IMPORTANT - PLEASE READ CAREFULLY THE NOTES BELOW AS FAILURE TO COMPLY COULD MAKE THE DEVELOPMENT HEREBY PERMITTED UNAUTHORISED

- 1) This planning permission is granted in strict accordance with the approved plans. It should be noted however that:
 - a) Any variation from the approved plans following commencement of the development, irrespective of the degree of variation, will constitute unauthorised development and may be liable to enforcement action.
 - b) You or your agent or any other person responsible for implementing this permission should inform Planning Services immediately of any proposed variation from the approved plans and ask to be advised as to the best method to resolve the matter. Most proposals for variation to the approved plans will require the submission of a new planning application.
- 2) This permission is granted subject to conditions and it is the owner of the property and the person responsible for the implementation of the development who will be fully responsible for their compliance throughout the development and beyond.
- 3) If there is a condition that requires work to be carried out or details to be approved prior to the commencement of the development this is called a "condition precedent". The following should be noted with regards to conditions precedent.
 - a) If a condition precedent is not complied with prior to the start of development, the whole of the development will be unauthorised and you may be liable to enforcement action.
 - b) In addition, if the requirements of a condition precedent are subsequently not complied with, the development is unauthorised and the only way to rectify the development is the submission of a new application.

If any other type of condition is breached, then you will be liable to a breach of condition notice.

Informative

1. Please see attached response from Cadent Gas
2. Please see attached response from Merseyside Fire Service.

Executive Director - Regeneration and Economic Development

Date: 7 July 2023

IMPORTANT NOTES FOR YOUR ATTENTION:

1. This permission refers only to that required under the Town and Country Planning Acts and does not include any consent or approval under any other enactment, bylaw, order or regulation.
2. This permission refers only to those plans submitted as part of the Planning Application a copy of which is retained by the Local Planning Authority. The Local Planning Authority should be contacted in writing if it is proposed to amend these plans in any way as a further permission, may be required.
3. You should ensure that you understand the requirements of all planning conditions and that you fully comply with their requirements. If you are in any doubt about what a condition requires of you, please ask us for assistance. Planning conditions may require you to submit further information to us and await our approval before you can start your development. A failure to do so could result in your development being unlawful and necessitate the submission of a further planning application. A failure to comply with the conditions of the permission/consent may result in the taking of enforcement and potentially legal action, against you to remedy the breach of planning control.
4. A fee is normally payable to discharge planning conditions in accordance with government regulations.
5. This permission does not convey any rights or approval to build on, or develop, any land that is not fully owned or controlled by you, including on party boundaries. You should satisfy yourself that the agreement of any adjoining landowners has been given prior to commencing any building works.
6. If a Building Regulations Consent is required for these works it is your responsibility to ensure that the plans submitted for both the Building Regulations Consent and Planning Permission are the same in all respects. Should the plans relating to one consent vary from the other, it will be necessary for you to submit amended plans to this Department and obtain the relevant approval(s) prior to commencing any works. Knowsley Council's Building Control team are contactable on (0151)-443 2342 and they would be pleased to assist you.

Appeals to the Secretary of State

- If you are aggrieved by the decision of your local planning authority to refuse permission for the proposed development or to grant it subject to conditions, then you can appeal to the Secretary of State under section 78 of the Town and Country Planning Act 1990.
- As this is a decision for a minor commercial application, if you want to appeal against your local planning authority's decision then you must do so within 12 weeks of the date of this notice.
- Appeals can be made online at: <https://www.gov.uk/planning-inspectorate>.
If you are unable to access the online appeal form, please contact the Planning Inspectorate to obtain a paper copy of the appeal form on tel: 0303 444 5000.
- The Secretary of State can allow a longer period for giving notice of an appeal but will not normally be prepared to use this power unless there are special circumstances which excuse the delay in giving notice of appeal.
- The Secretary of State need not consider an appeal if it seems to the Secretary of State that the local planning authority could not have granted planning permission for the proposed development or could not have granted it without the conditions they imposed, having regard to the statutory requirements, to the provisions of any development order and to any directions given under a development order.

Knowsley MBC
Planning Department
Municipal Buildings
Archway Road
Huyton
L36 9YU

Email:
dcconsultations@knowsley.gov.uk

**Merseyside Fire & Rescue Authority
Community Fire Protection**

Fire Engineering Team
Service Headquarters
Bridle Road
Bootle
Merseyside
L30 4YD

Telephone: 0151 296 6590 (Calls may be recorded)
Inspecting Officer: Alison Harrison
Email: fireengineeringteam@merseyfire.gov.uk
web Site: www.merseyfire.gov.uk

Your ref: 23/00181/FUL

Our ref: 00481791/1031586/AH/LC

Date: 25th May 2023

Dear Sir/Madam,

THE TOWN AND COUNTRY PLANNING ACT 1990
PLANNING APPLICATION NUMBER REF: 23/00181/FUL
PROPOSAL: ERECTION OF A DETACHED BUILDING TO REAR GARDEN AREA FOR
USE AS A HAIRDRESSERS
ADDRESS: 5 Gold Crest Mews Halewood Knowsley L26 7ZY

The Fire Authority requests that any decision notice includes the following information;

The plans relating to the above application have been examined and below are the Fire Authority's observations:

- * Access for fire appliances should comply with the requirements of Section B5, Schedule 1 of the Building Regulations. Provisions for access will depend on the size and use of the building. The design of the access route, for example minimum road widths and maximum reversing distances, should also be considered (Appendix A, attached).
- * In accordance with Section 55 of the County of Merseyside Act 1980, the position of the premises should not compromise or impede existing means of fire service access to a neighbouring building.
- * Water supplies for firefighting purposes (Appendix B) should be risk assessed in accordance with the undermentioned guidance in liaison with the water undertakers (United Utilities - 0161 907 7351) with suitable and sufficient fire hydrants supplied.
- * **Shopping, offices, recreation and tourism**

Commercial developments of this type should have a water supply capable of delivering a minimum flow of 20 to 75 litres per second to the development site.

Further information regarding access requirements can be found in the current version of Approved Document B, which is available for free download via:
<https://www.gov.uk/government/publications/fire-safety-approved-document-b>

Should you require any further information in respect of this correspondence please contact the Officer named above

Yours faithfully

Alison Harrison

Authorised Fire Safety Inspecting Officer
And on behalf of Merseyside Fire and Rescue Authority



Appendix A - Access and Facilities for the Fire Service as given in Section B5 of Approved Document B

Domestic Dwellings

For dwelling houses, access for a pumping appliance should be provided to within 45m of all points inside the dwelling house.

For flats, either: access for a pumping appliance should be provided to within 45m of all points inside each flat of a block, measured along the route of the hose; or fire mains should be provided.

Commercial Buildings

Small buildings (up to 2000m², with a top occupied storey a maximum of 11m above ground level), require access for a pump appliance to 15% of the perimeter, or within 45m of every point of the footprint of the building, whichever is the less onerous.

Larger buildings will require access to a percentage of the perimeter that increases incrementally with size of the total floor area and height of building – please see details in Approved Document B Volume 2 Section 15.

Elevations to which vehicle access is provided will require a door, to give access into the building. The maximum distance between doors, or between a door and the end of the elevation, is 60m (ie a 150m elevation would need a minimum of two doors).

All Buildings

Access routes and hardstanding should comply with Table 13.1 ADB Volume 1 / Table 15.2 ADB Volume 2. Please note: MFRS appliances are 17 tonnes (pump) and 26 tonnes (high reach).

Dead-end access routes longer than 20m require turning facilities (eg a turning circle or hammer head, or other turning point).

Where fire mains are fitted, access should be provided for a pumping appliance to within 18m of each fire main inlet connection point. Inlets should be on the face of the building and visible from the parking position of the appliance. The run of horizontal internal connecting pipe should be a maximum of 18m in length.

Buildings with a storey more than 18m above the fire service vehicle access level, or a basement more than 10m below, should have one or more firefighting shafts containing fire-fighting lifts and fire mains (a minimum of two fire-fighting shafts will be required for buildings with a floor area of 900 m² or more).

Buildings in the 'shop and commercial', 'assembly and recreation' or 'industrial' purpose groups (Groups 4, 5, or 6), with a storey area of 900m² or more and a storey height of 7.5m or more above fire service vehicle access level will require at least two firefighting shafts (firefighting lifts may not be needed).

Entry to a firefighting shaft at fire service access level should be available either directly from the open air or by way of a protected corridor not exceeding 18m in length. The corridor is deemed to be part of the firefighting shaft, and any access to it from the accommodation should be by way of protected lobbies.



Hydrants

Where a building has a compartment with an area of more than 280m² and is being erected more than 100m from an existing fire hydrant, additional hydrants are required as follows:

Buildings with fire main – hydrant within 90m of dry fire main inlet;

Buildings without fire main – hydrant within 90m of an entrance to the building; and a maximum of 90m apart.

Appendix B - Guidelines on flow requirements for firefighting

The following flows represent the ideal requirements on new developments and during permanent system changes.

Housing

Housing developments with units of detached or semidetached houses of not more than two floors should have a water supply capable of delivering a minimum of eight litres per second through any single hydrant. Multi occupied housing developments with units of more than two floors should have a water supply capable of delivering a minimum of 20 to 35 litres per second through any single hydrant on the development.

Transportation

Lorry/coach parks - multi-storey car parks - service stations.

All of these amenities should have a water supply capable of delivering a minimum of 25 litres per second through any single hydrant on the development or within a vehicular distance of 90 metres from the complex.

Industry

The water supply infrastructure to any industrial estate should be as follows with the mains network on site being normally at least 150 mm nominal diameter—

Up to one hectare 20 litres per second.

One to two hectares 35 litres per second.

Two to three hectares 50 litres per second.

Over three hectares 75 litres per second.

Shopping, offices, recreation and tourism

Commercial developments of this type should have a water supply capable of delivering a minimum flow of 20 to 75 litres per second to the development site.



Education, health and community facilities

Village halls— Should have a water supply capable of delivering a minimum flow of 15 litres per second through any single hydrant on the development or within a vehicular distance of 100 metres from the complex.

Primary schools and single storey health centre's— Should have a water supply capable of delivering a minimum flow of 20 litres per second through any single hydrant on the development or within a vehicular distance of 70 metres from the complex.

Secondary schools, colleges, large health and community facilities— Should have a water supply capable of delivering a minimum flow of 35 litres per second through any single hydrant on the development or within a vehicular distance of 70 metres from the complex.



Date: 15/05/2023
LinesearchbeforeUdig ref: 29487869
Your ref: 23/00181/FUL (LRP)

Dear Sir/Madam,

Your planning application – No objection, informative note required

We have received a notification from the LinesearchbeforeUdig (LSBUD) platform regarding a planning application that has been submitted which is in close proximity to our medium and low pressure assets. We have no objection to this proposal from a planning perspective, however we need you to take the following action.

What you need to do

To prevent damage to our assets or interference with our rights, please add the following **Informative Note** into the **Decision Notice**:

Cadent Gas Ltd own and operate the gas infrastructure within the area of your development. There may be a legal interest (easements and other rights) in the land that restrict activity in proximity to Cadent assets in private land. The applicant must ensure that the proposed works do not infringe on legal rights of access and or restrictive covenants that exist.

If buildings or structures are proposed directly above the apparatus the development may only take place following diversion of the apparatus. The applicant should apply online to have apparatus diverted in advance of any works, by visiting cadentgas.com/diversions

Prior to carrying out works, including the construction of access points, please register on www.linesearchbeforeudig.co.uk to submit details of the planned works for review, ensuring requirements are adhered to.

Your responsibilities and obligations

Cadent may have a Deed of Easement on the pipeline, which provides us with a right of access for a number of functions and prevents change to existing ground levels, storage of materials. It also prevents the erection of permanent/temporary buildings, or structures. If necessary Cadent will take action to legally enforce the terms of the easement.

This letter does not constitute any formal agreement or consent for any proposed development work either generally or related to Cadent's easements or other rights, or any planning or building regulations applications.

Cadent Gas Ltd or their agents, servants or contractors do not accept any liability for any losses arising under or in connection with this information. This limit on liability applies to all and any claims in contract, tort (including negligence), misrepresentation (excluding fraudulent misrepresentation), breach of statutory duty or otherwise. This limit on liability does not exclude or restrict liability where prohibited by the law nor does it supersede the express terms of any related agreements.

If you need any further information or have any questions about the outcome, please contact us at plantprotection@cadentgas.com or on 0800 688 588 quoting your reference at the top of this letter.


Kind Regards,

Plant Protection Team

T: 0800 688 588

plantprotection@cadentgas.com

cadentgas.com

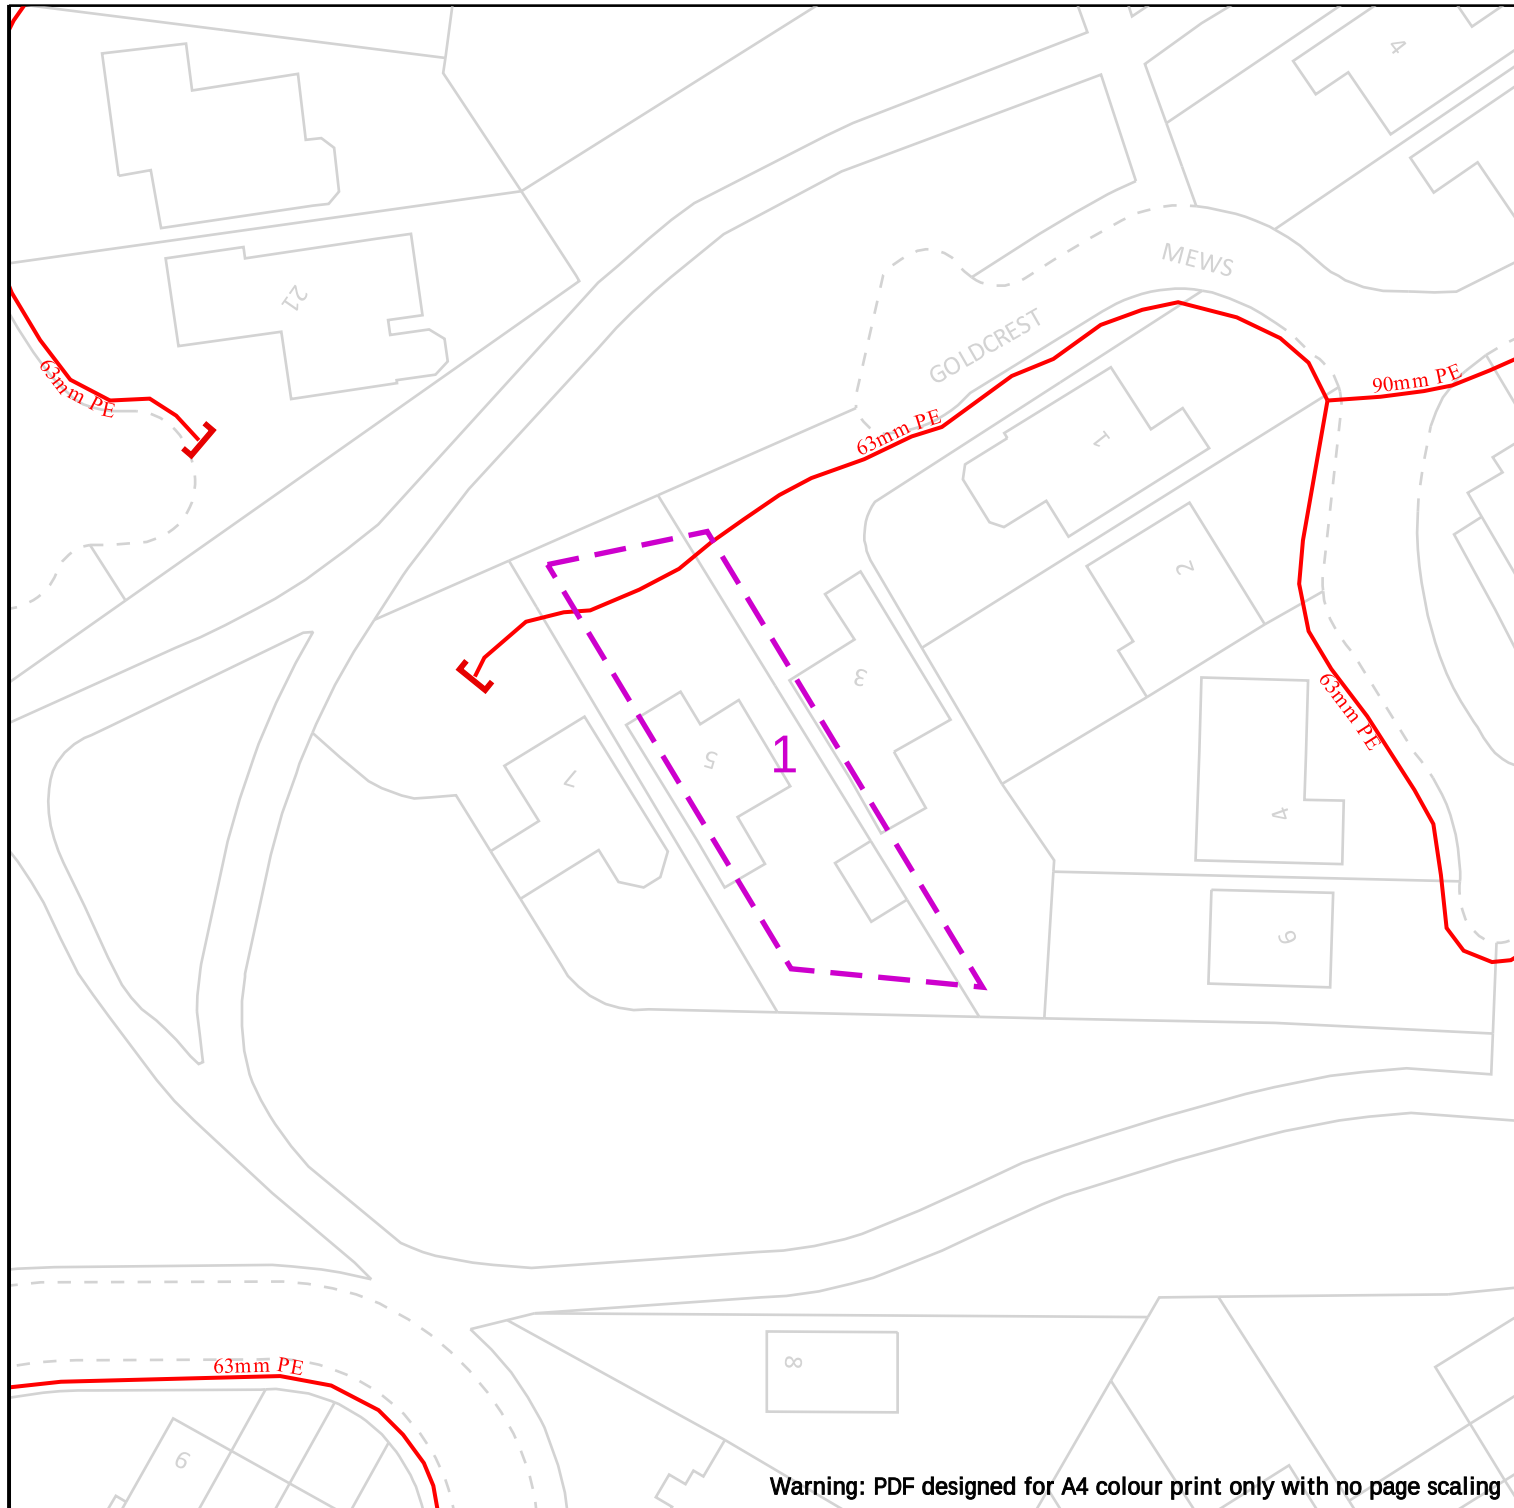

Warning: PDF designed for A4 colour print only with no page scaling

25m

Dig Sites

Area:



Line:



Cadent
Your Gas Network



LP Mains



MP Mains



IP Mains



LHP Mains



Valve



Depth of cover



Syphon



Diameter Change



Material Change



Out of Standard Service

Date Requested: 15/05/2023
Job Reference: 29487869
Site Location: 344082 386346
Requested by: Mrs Layle Pegg

Your Scheme/Reference:
23/00181/FUL (LRP)

View extent: 100m, 100m

IMPORTANT NOTICES

This plan shows these pipes owned by Cadent Gas Limited in its role as a Licensed Gas Transporter (GT). Gas pipes owned by other GT's or otherwise privately owned may be present in this area. Information with regards to such pipes should be obtained from the relevant owners. The information shown on this plan is given without warranty, the accuracy thereof cannot be guaranteed. Service pipes, valves, syphons, stub connections etc. are not shown but their presence should be anticipated. No liability of any kind whatsoever is accepted by Cadent Gas Limited or their agents, servants or contractors for any errors or omission. Safe digging practices, in accordance with HS(G)47, must be used to verify and establish the actual position of mains, pipes, services and other apparatus on site before any mechanical plant is used. It is your responsibility to ensure that this information is provided to all persons (either direct labour or contractors) working for you on or near gas apparatus. The information included on this plan should not be referred to beyond a period of 28 days from the date of issue.

In case of emergency call - 0800 111 999

Scale: 1:500 (When plotted at A4)

Crown Copyright © - This plan is reproduced from or based on the OS map by Cadent Gas Limited, with the sanction of the controller of HM Stationary Office. Crown Copyright Reserved. Ordnance Survey Licence number 100024886