

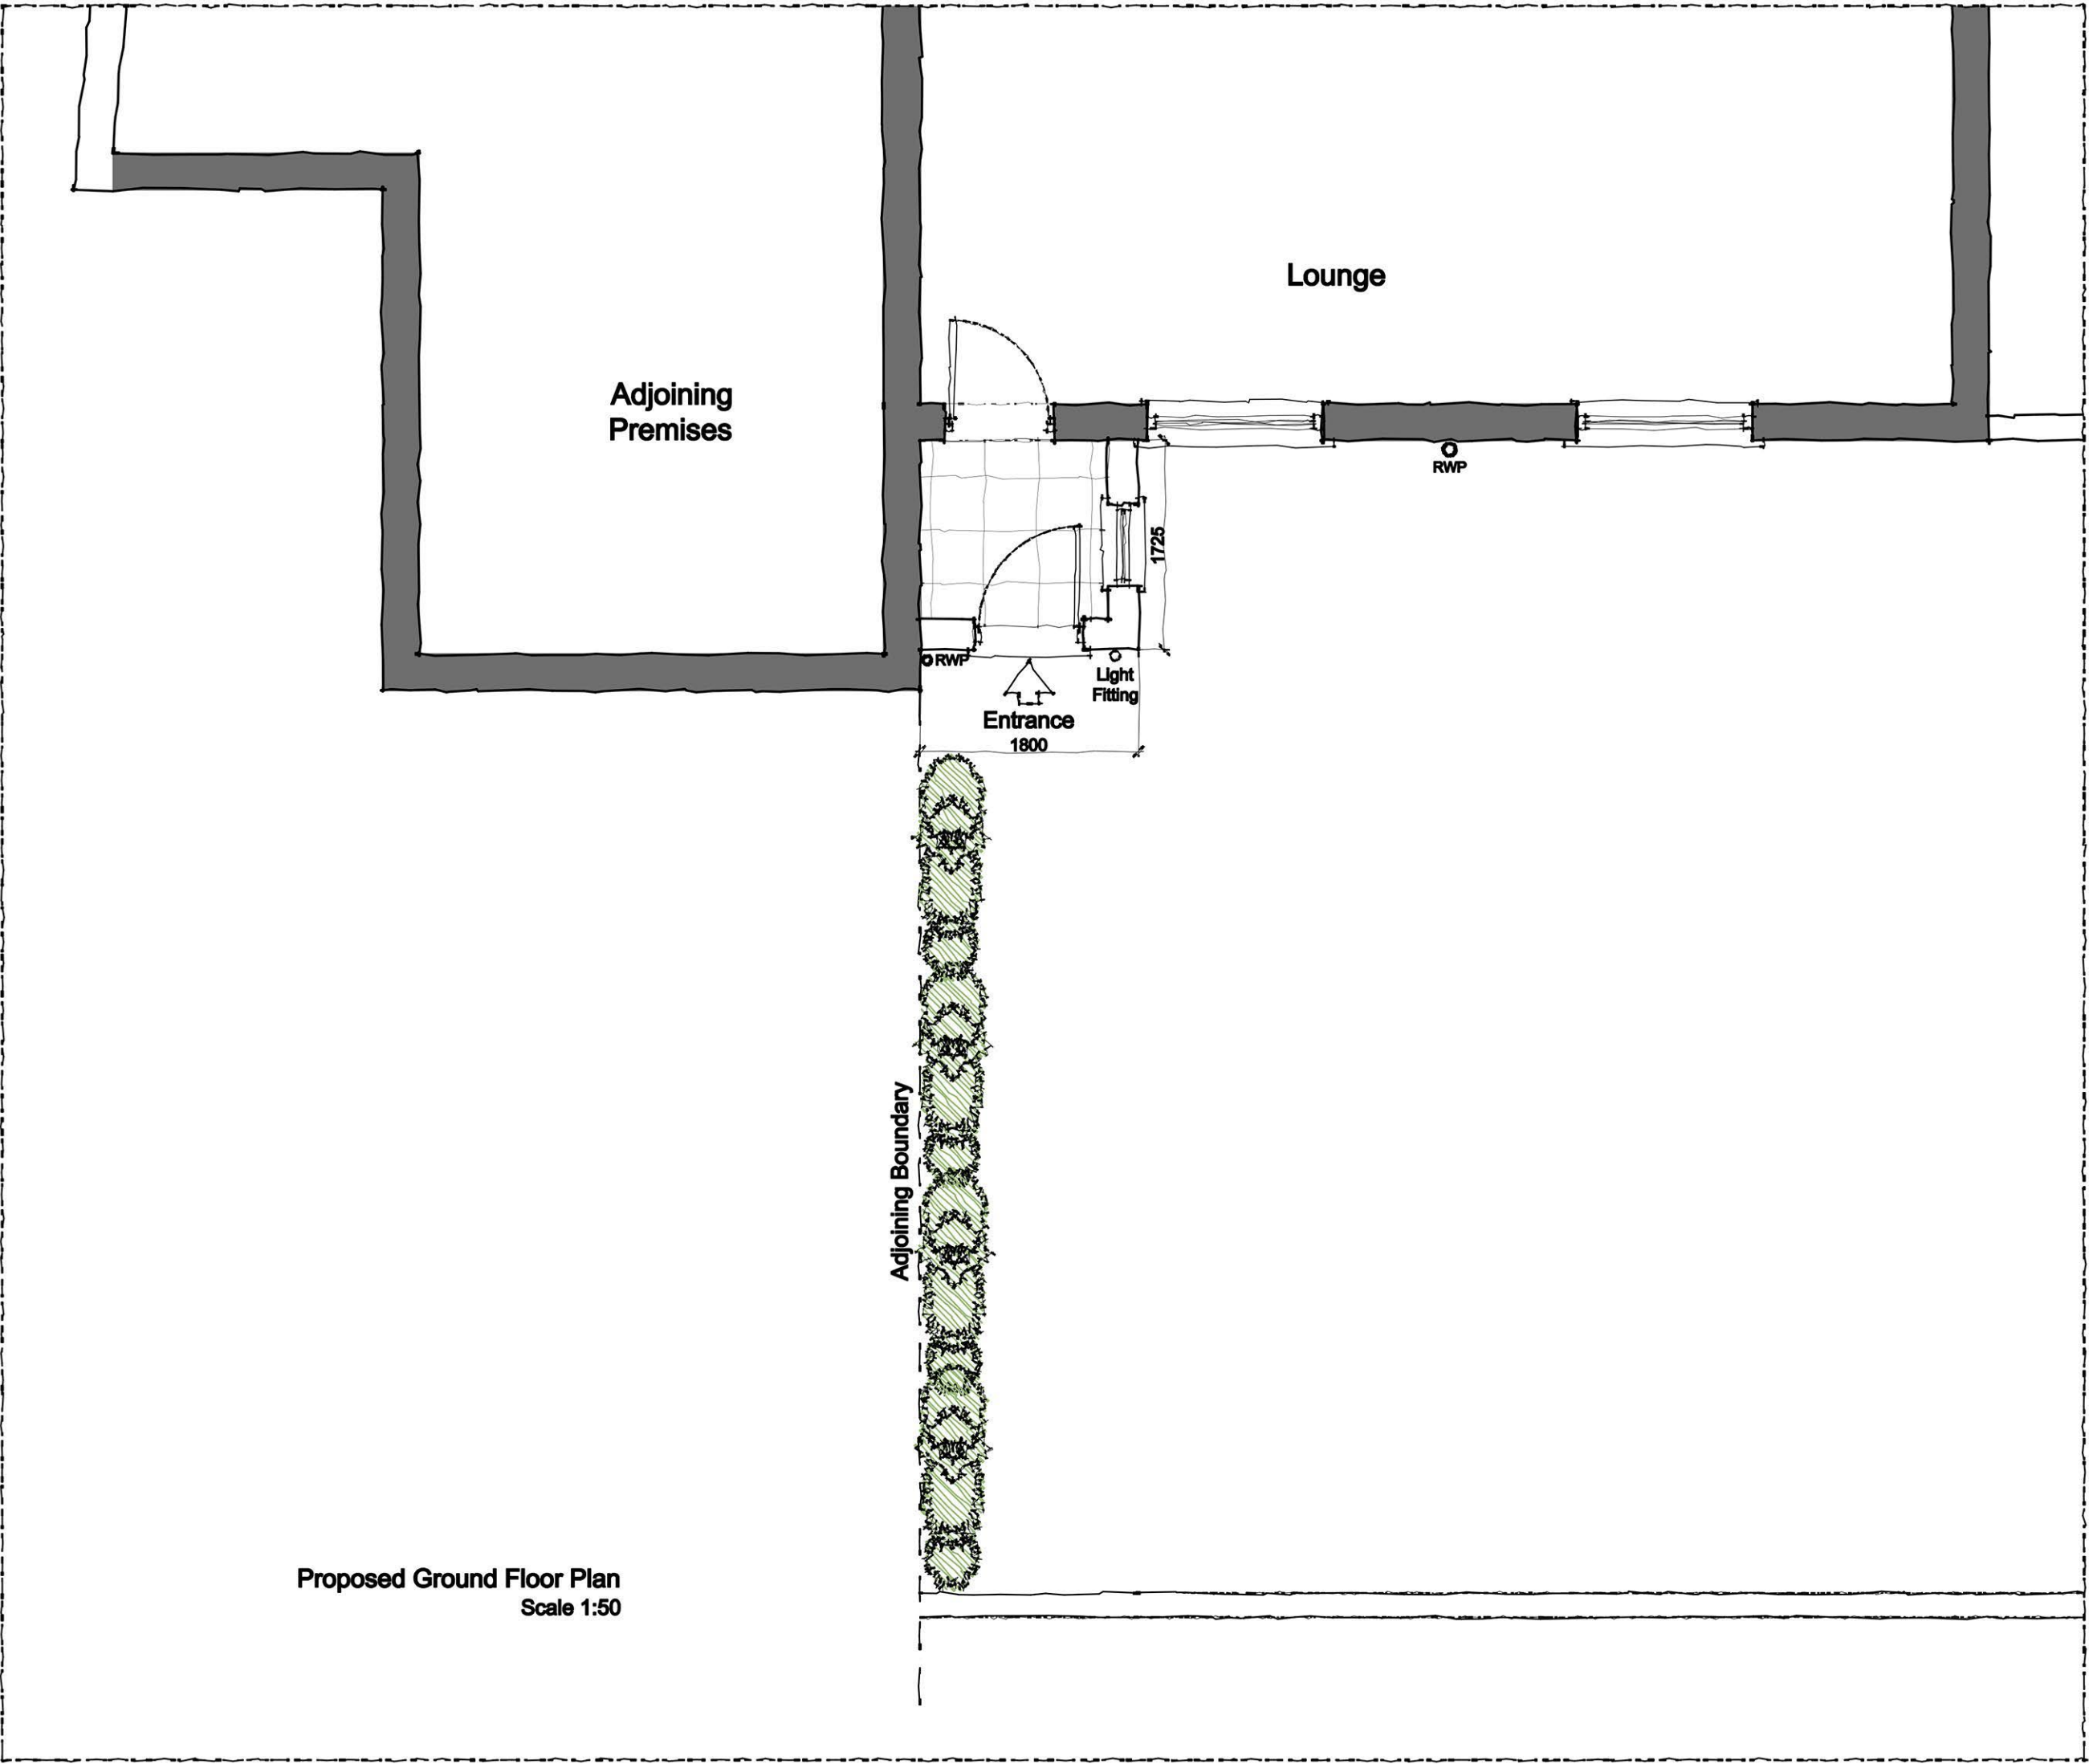
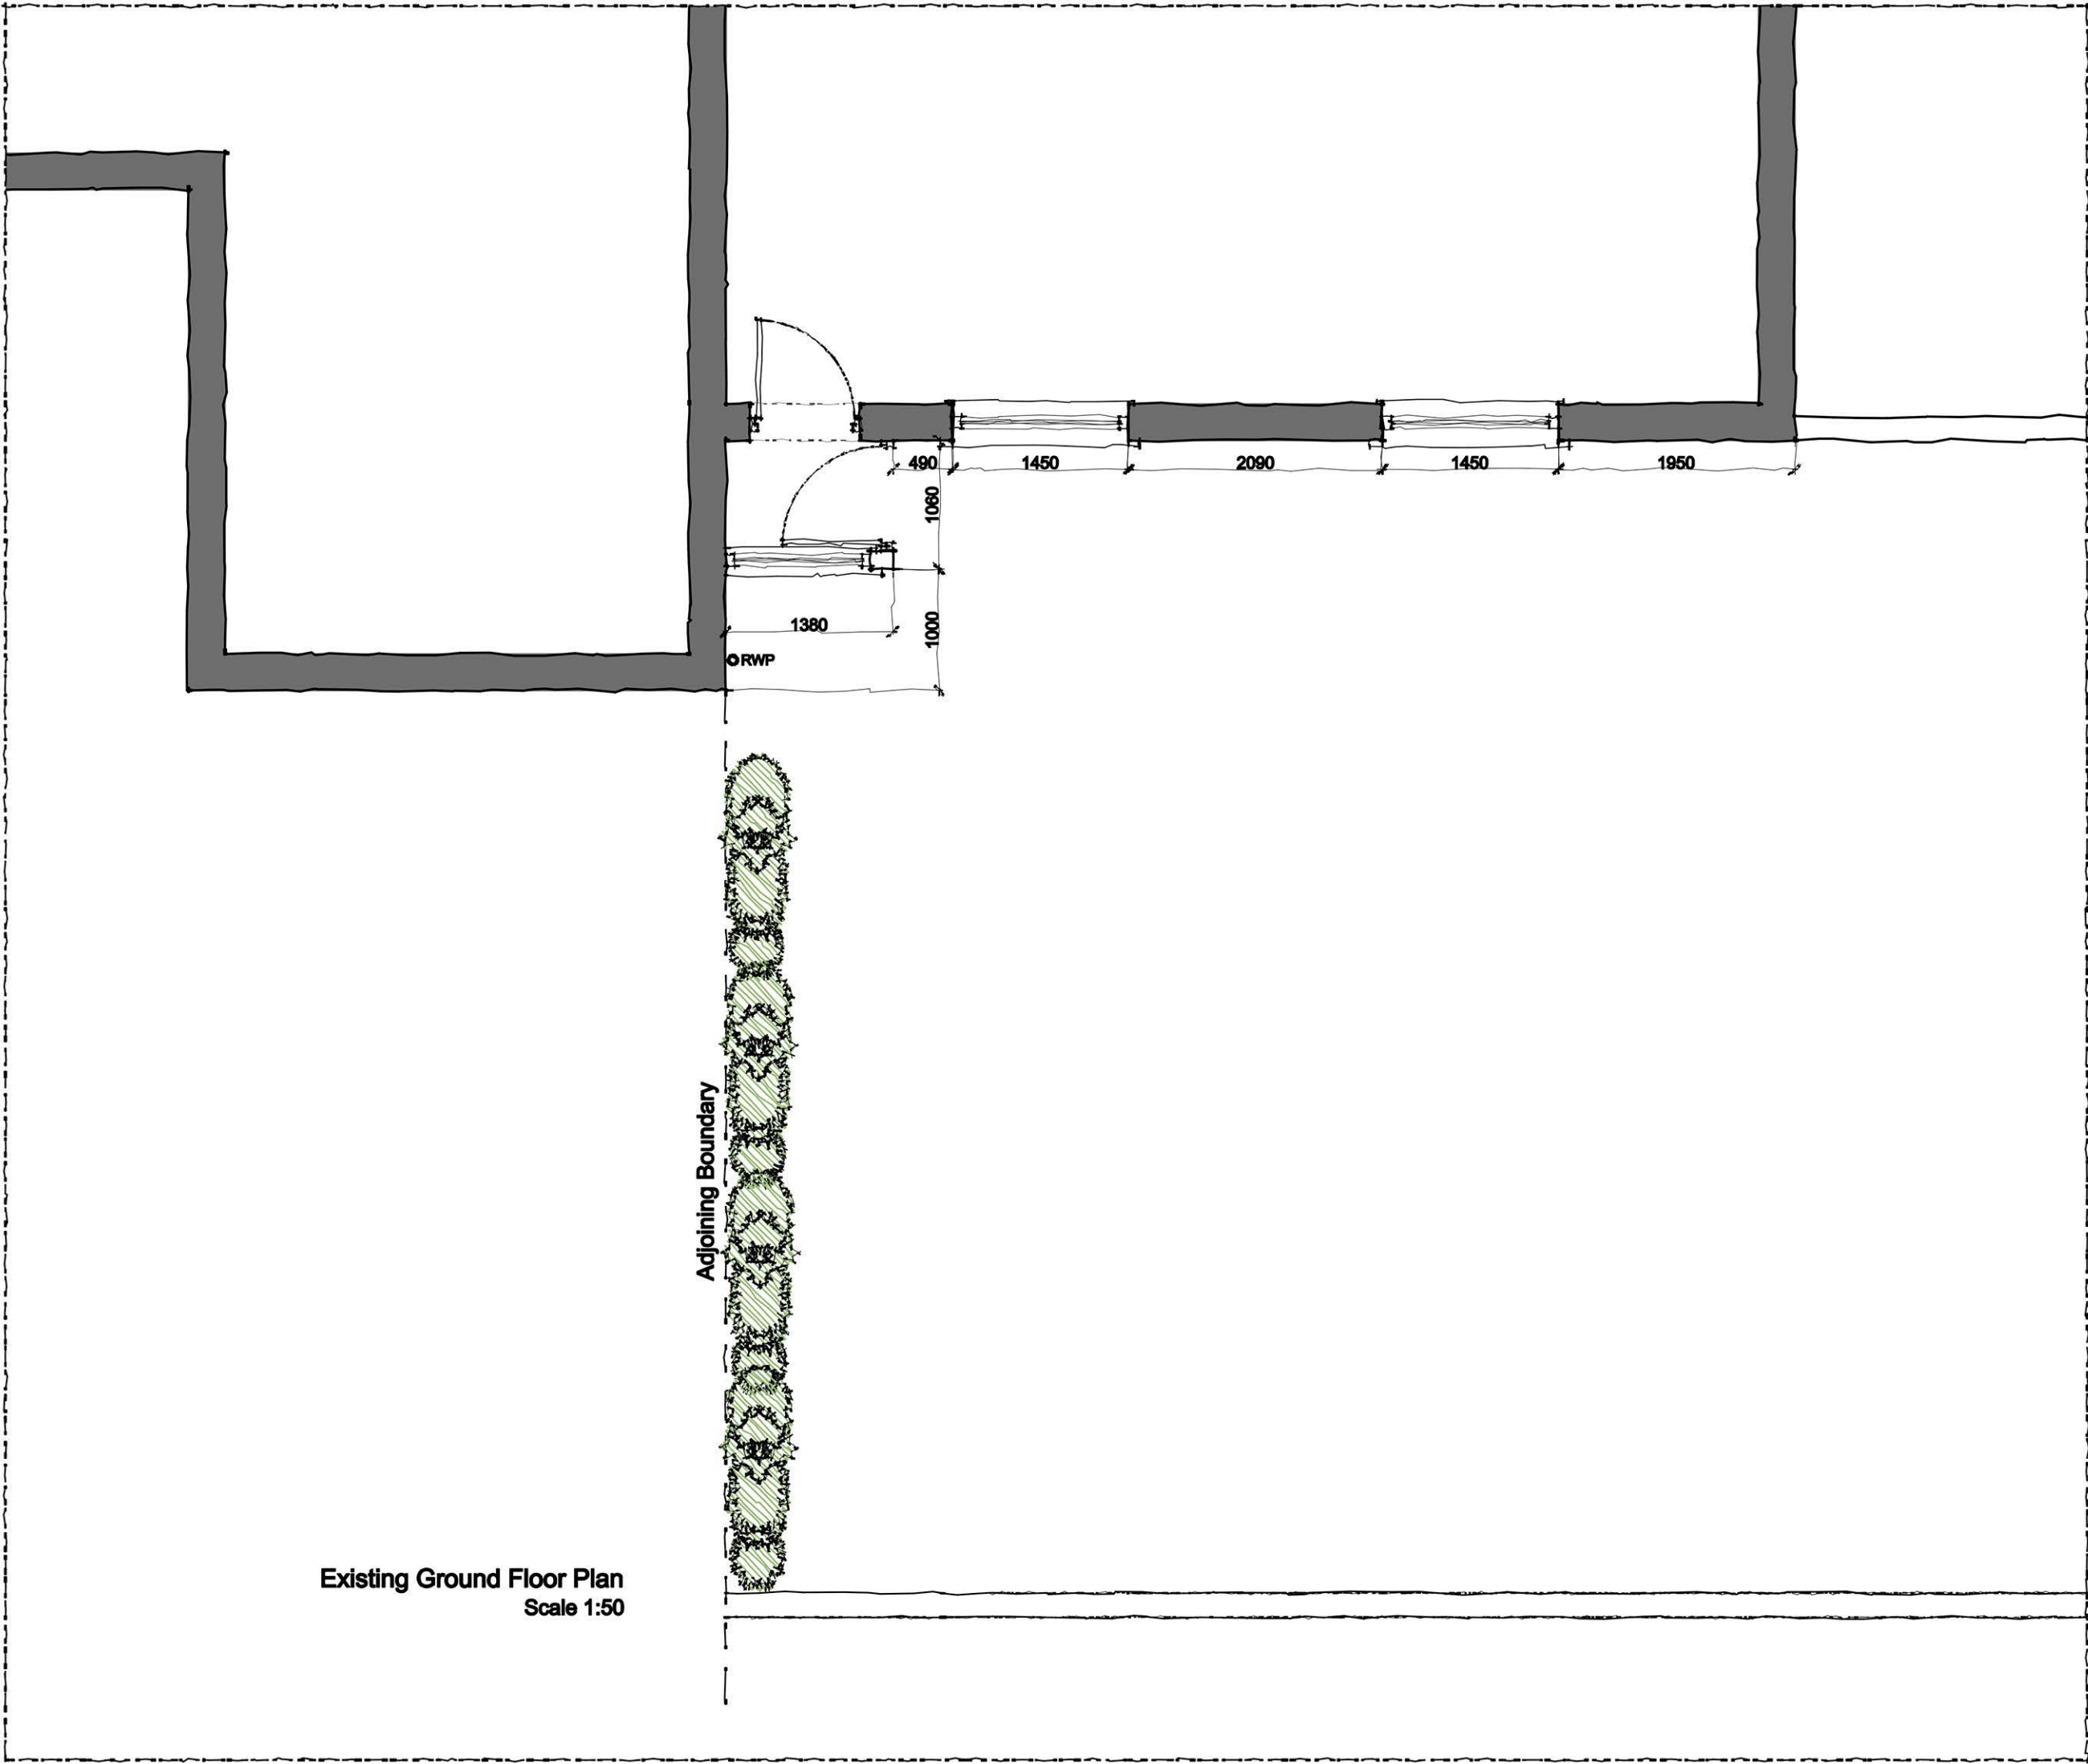
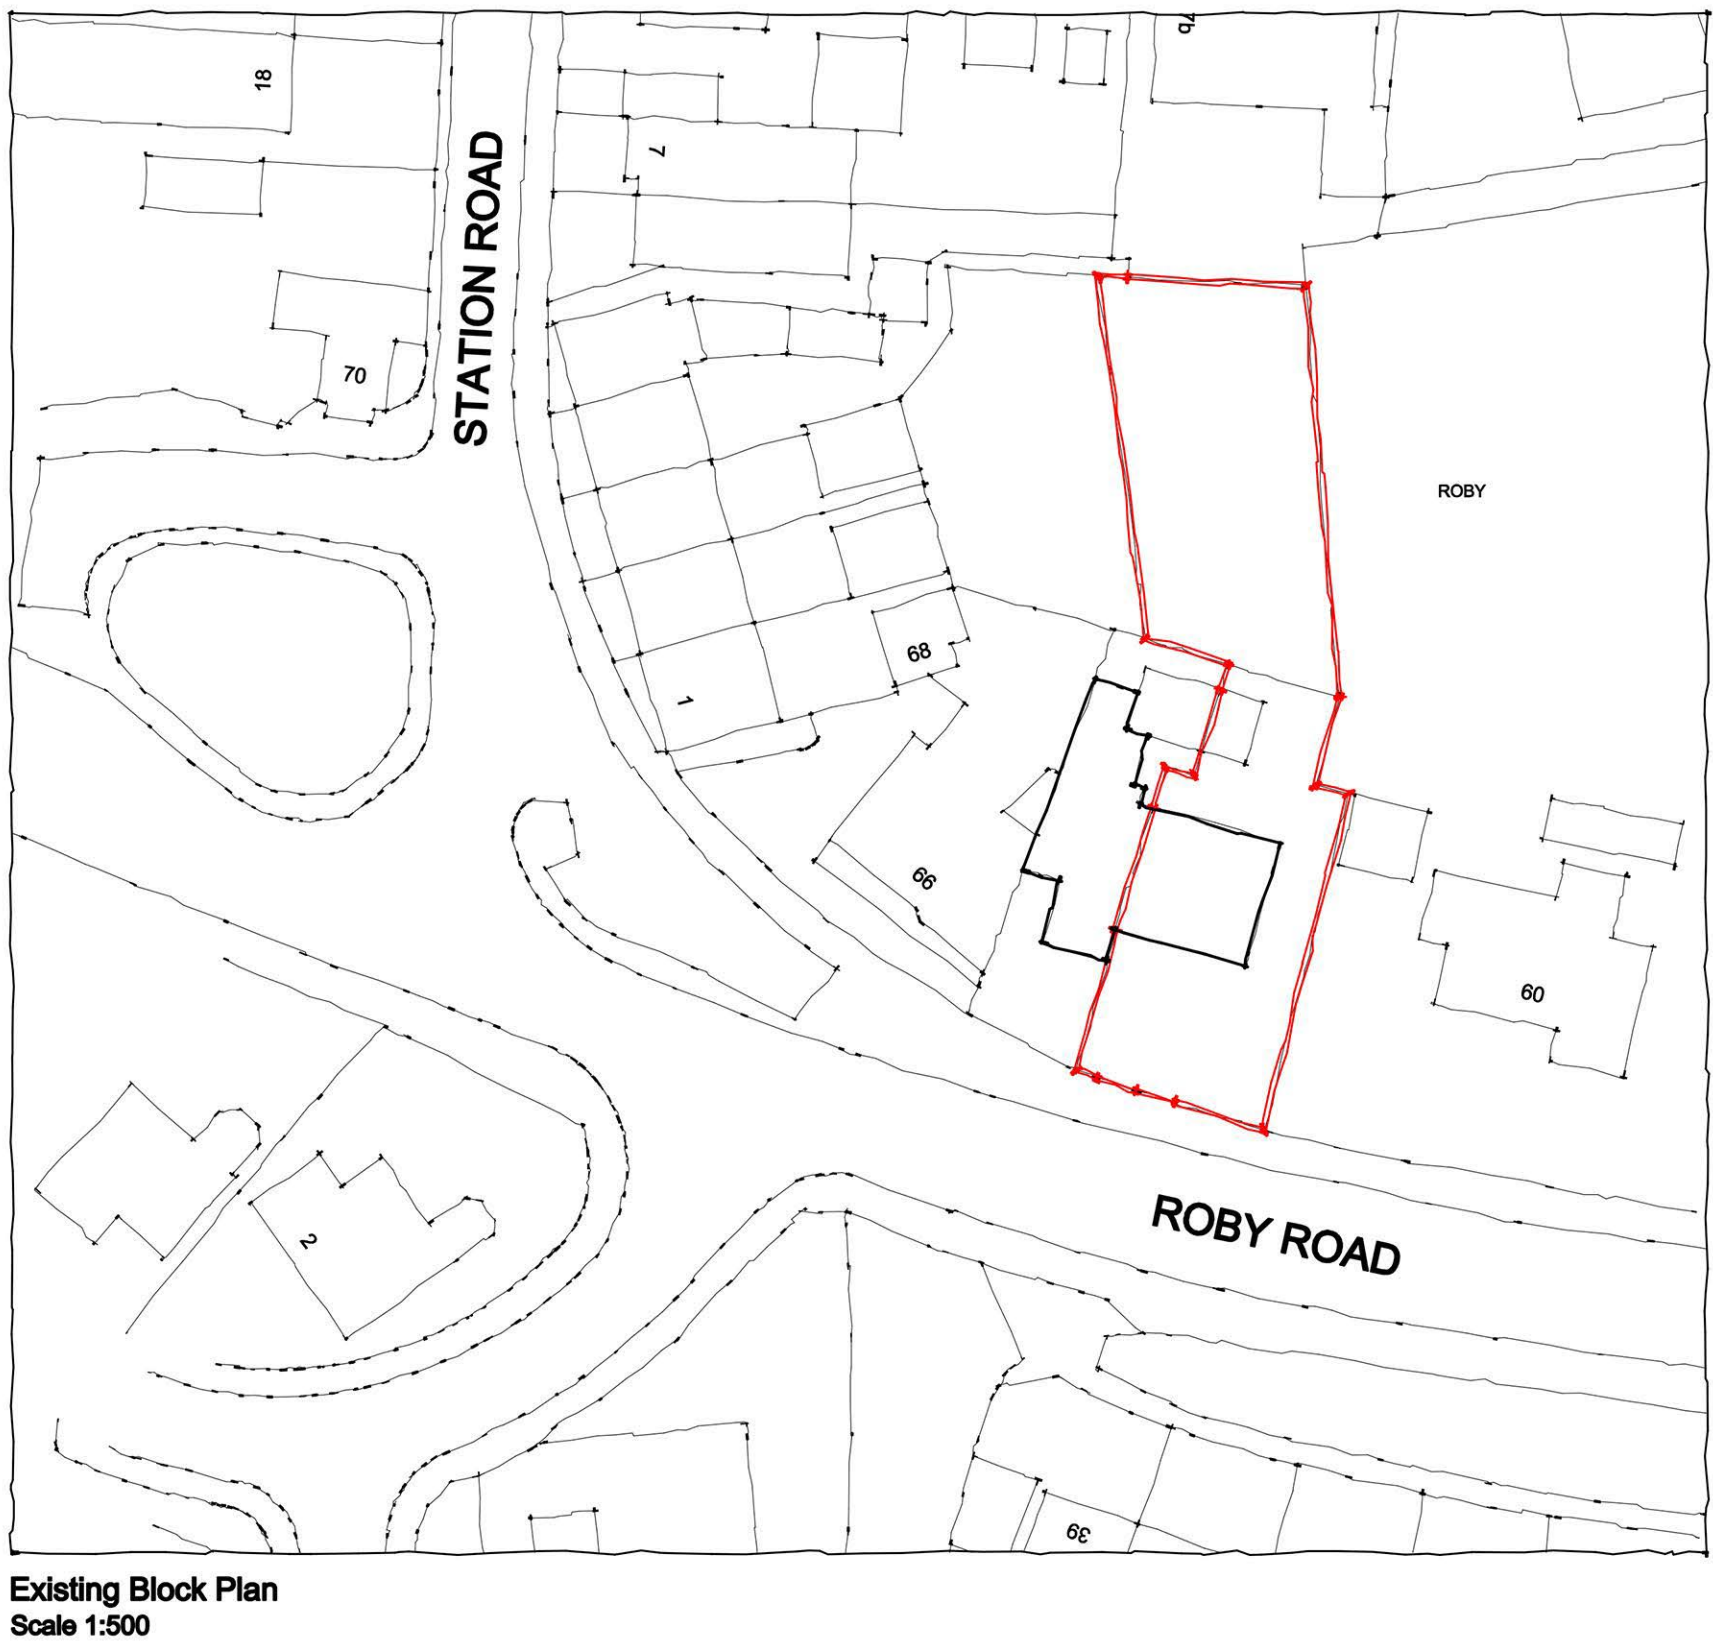
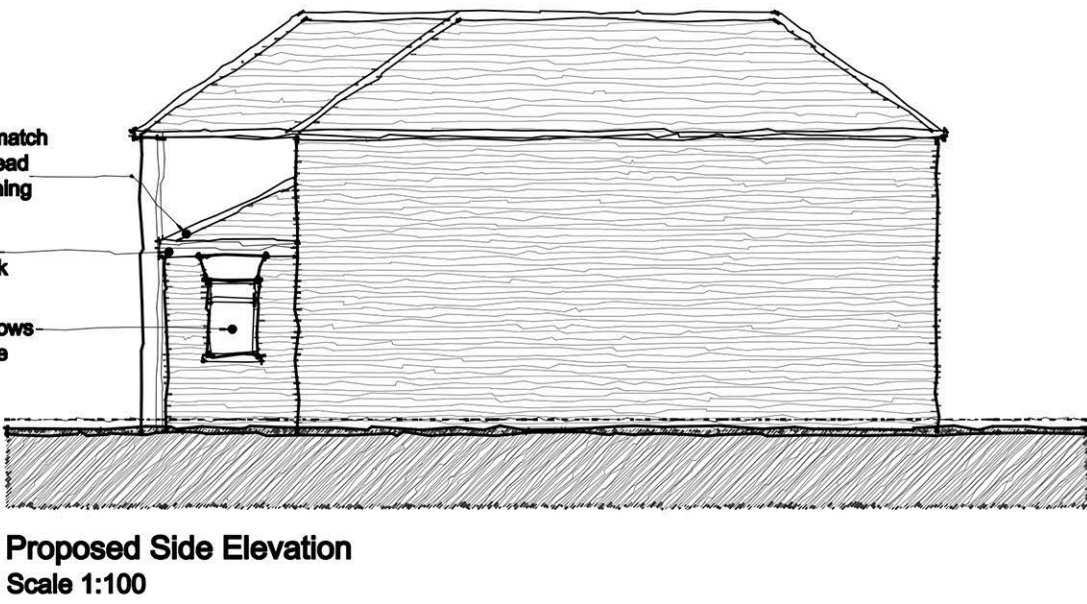
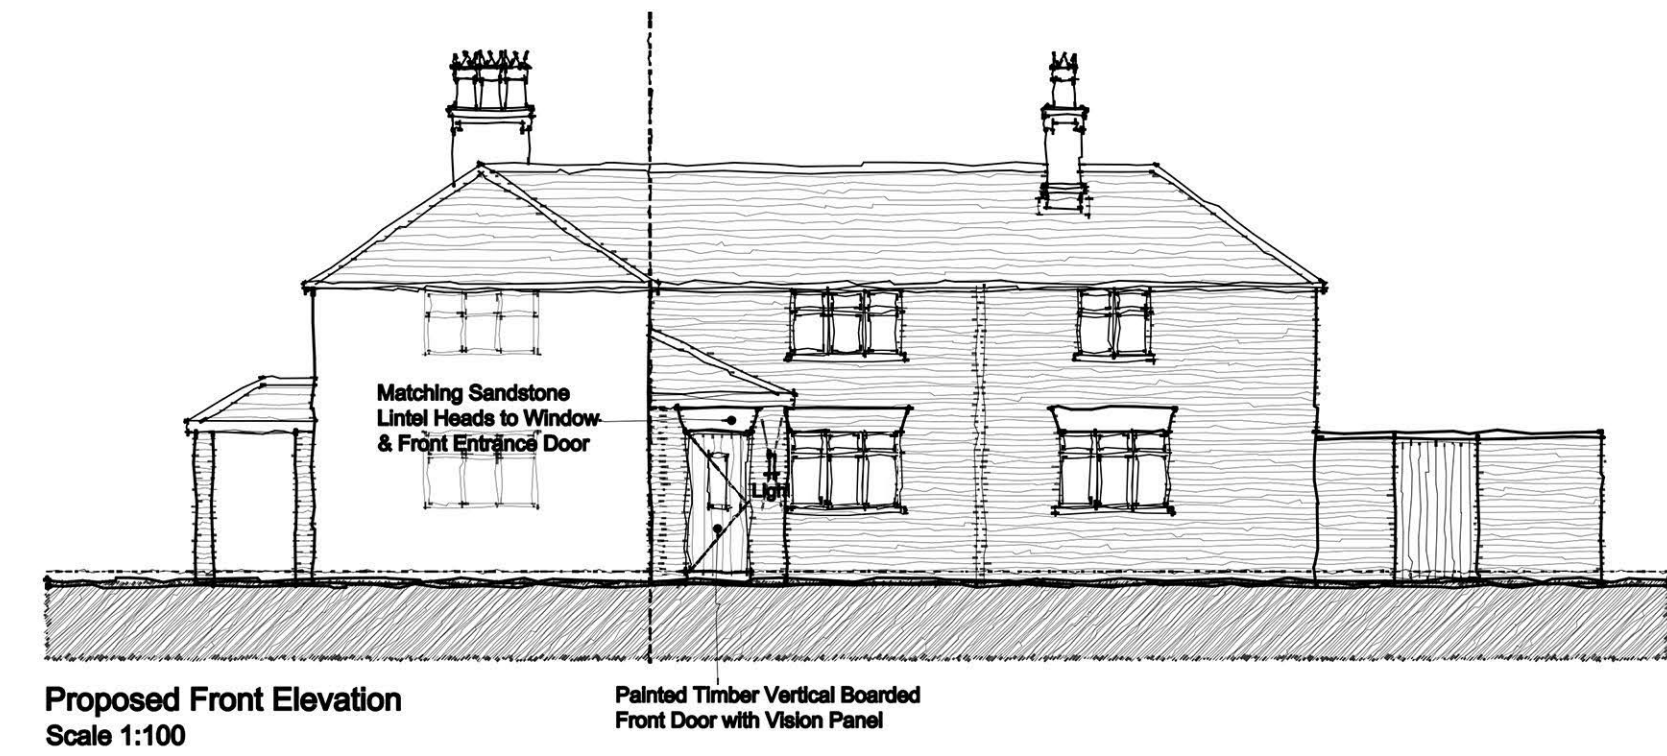
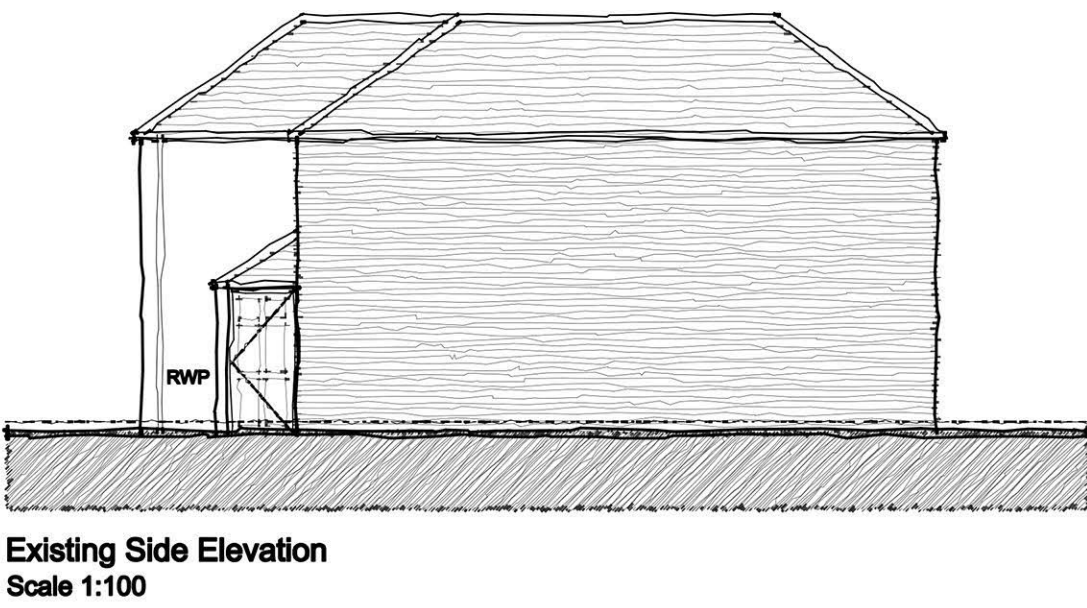
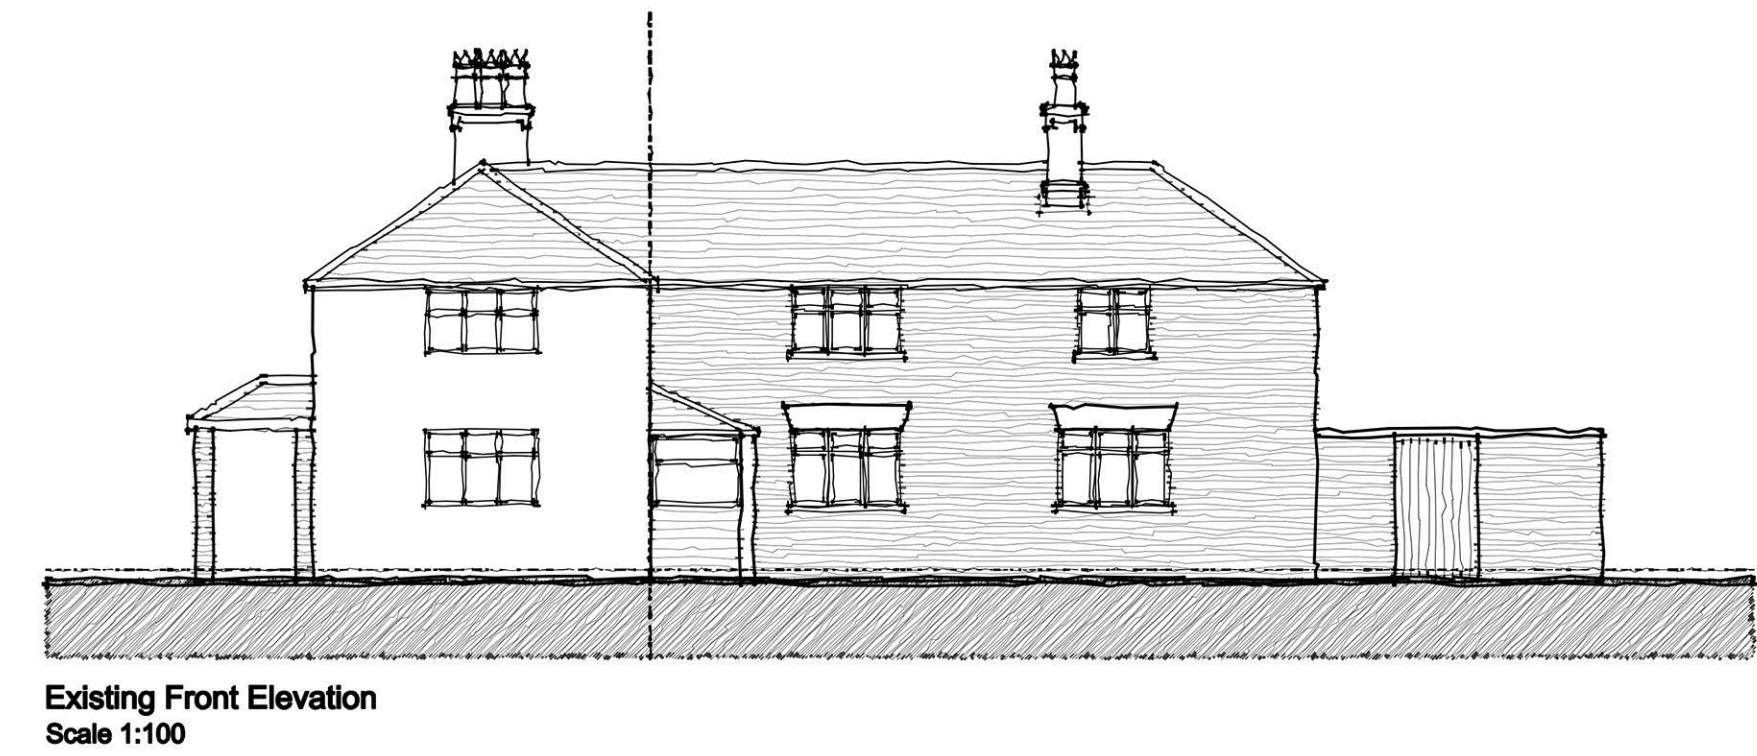
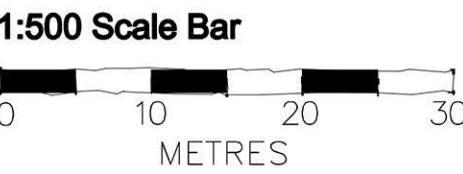


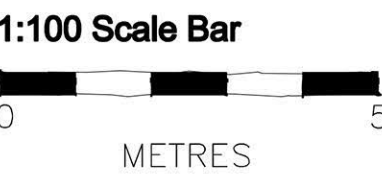

NOTES
All dimensions to be checked on site. Figured dimensions to be read in preference to scaled. Architect accepts no responsibility for any unauthorised amendments to the drawing and does not permit unauthorised copying of the drawing. This drawing is copyright and remains the property of Architect unless otherwise agreed.

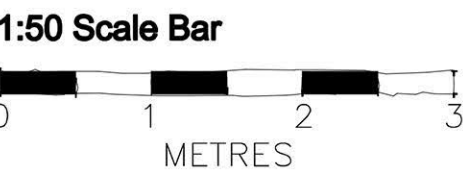

E	Scheme Amended	CW	GNP	GNP	07.07.23	07.07.23	07.07.23
D	Scheme Amended	RM	GNP	GNP	07.07.23	07.07.23	07.07.23
C	Scheme Amended	CW	GNP	GNP	11.04.23	11.04.23	11.04.23
B	Scheme Amended	CW	GNP	GNP	17.11.22	17.11.22	17.11.22
A	Scheme Amended	CW	GNP	GNP	16.11.22	16.11.22	16.11.22

Version	Amendment	Drawn & Date	Checked & Date	Approved & Date
Client				
Project Name				
62 Roby Road, Roby, Liverpool				
Drawing Title				
Existing & Proposed Plans				
Scale	Original Size			
1:50	A1			
Date	Drawn	Checked	Approved	Status
14.11.22	-	-	-	-
Drawing Number				Revision
100				E