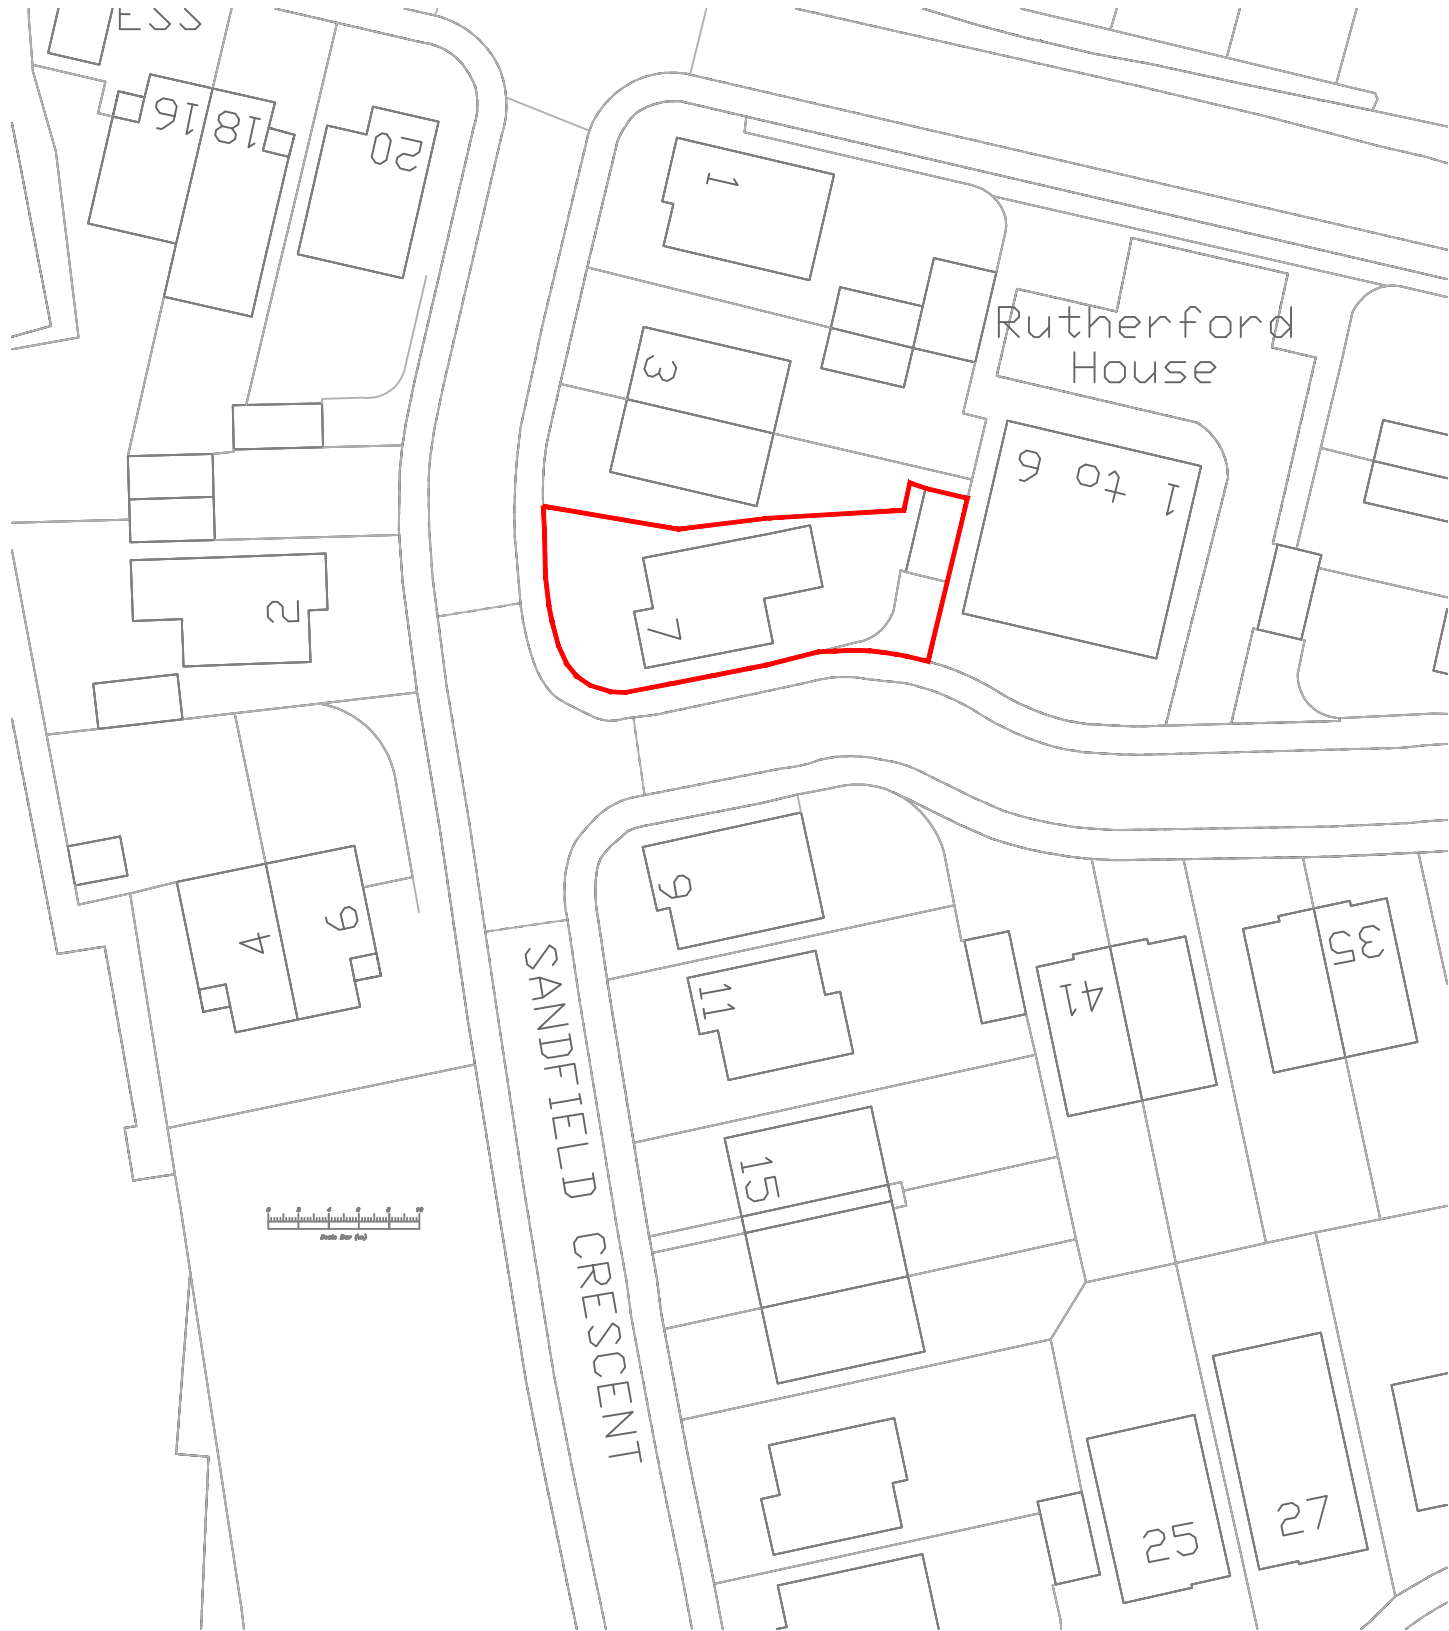


Address 7 Sandfield Crescent, L34		
Job Title Alteration to boundary gate		
Drawing title Site Location Plans		
date Aug '21	scale 1:500/1:1250 © A3	Dwg No. 001