
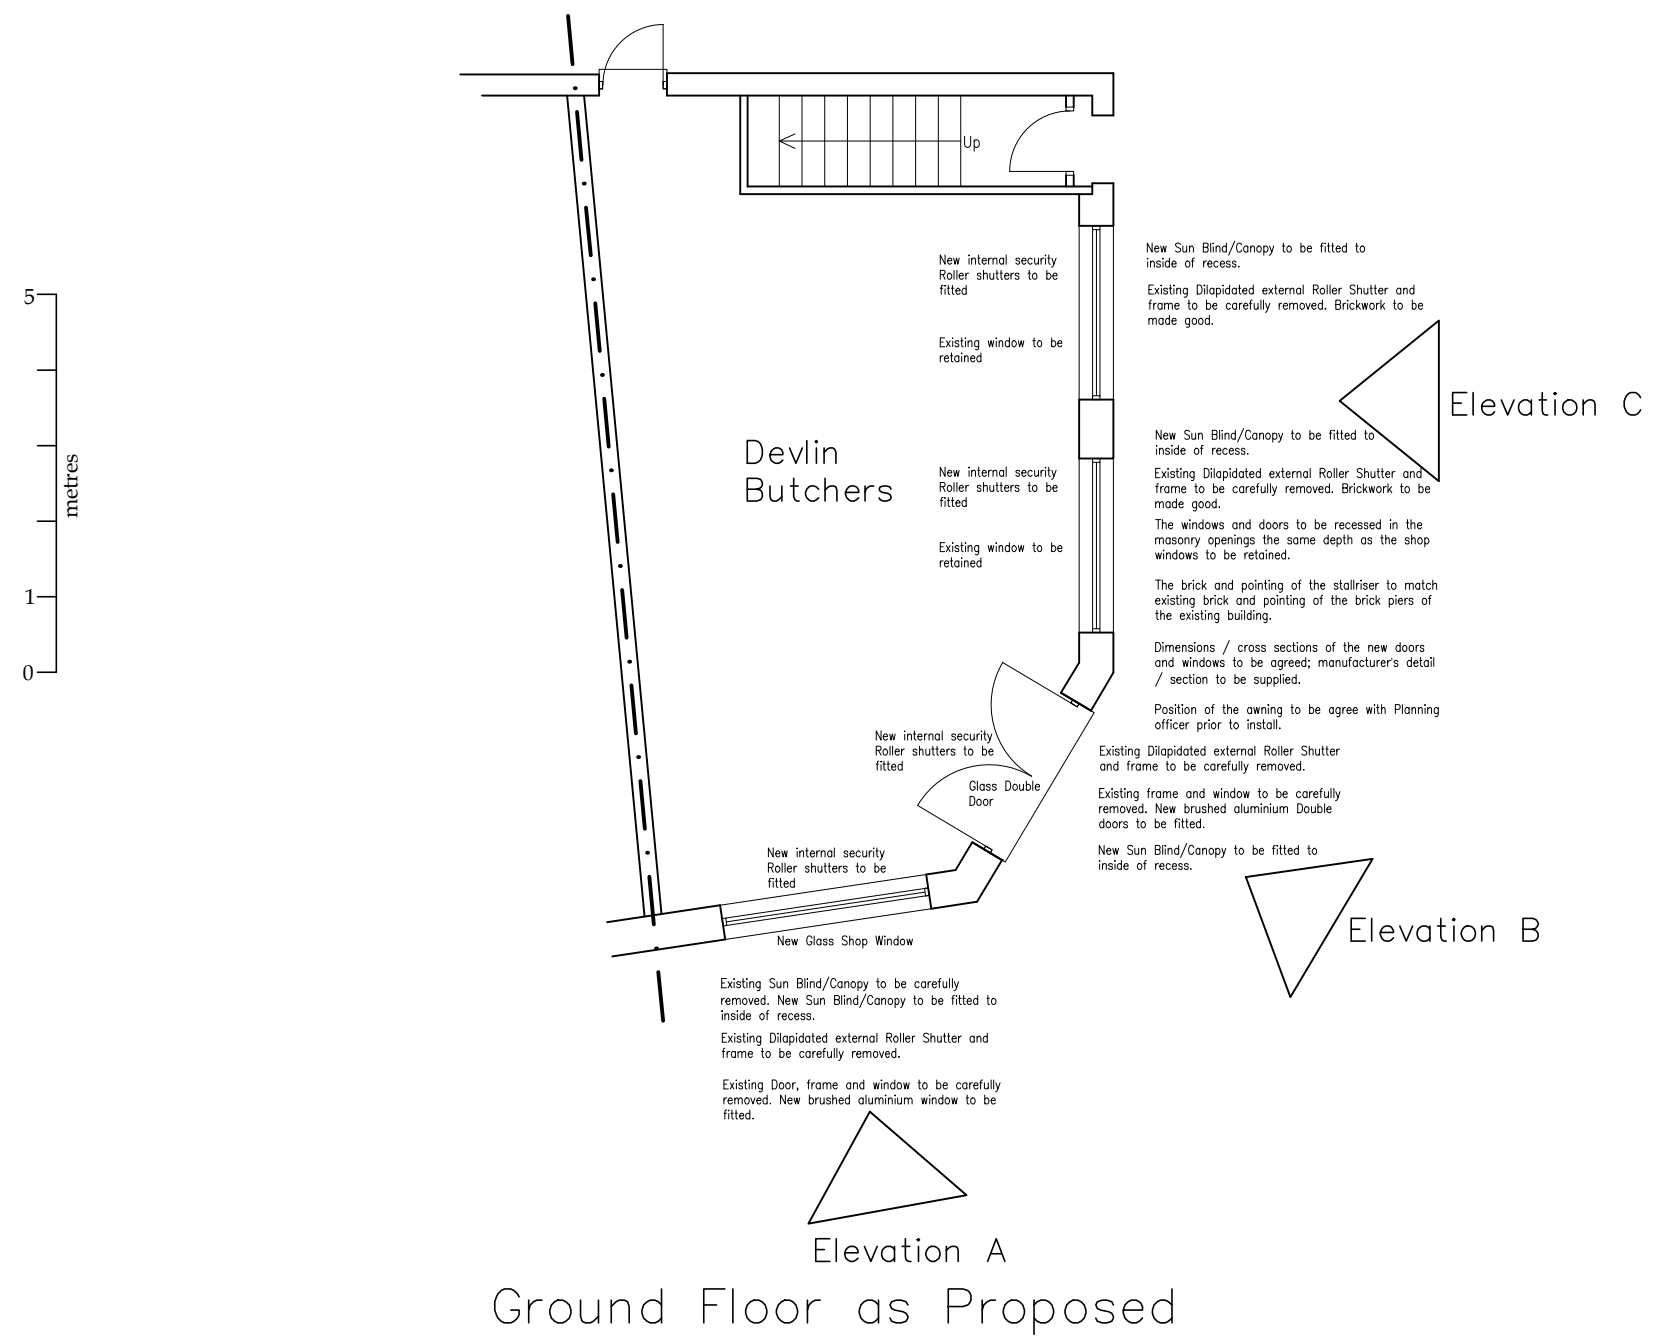
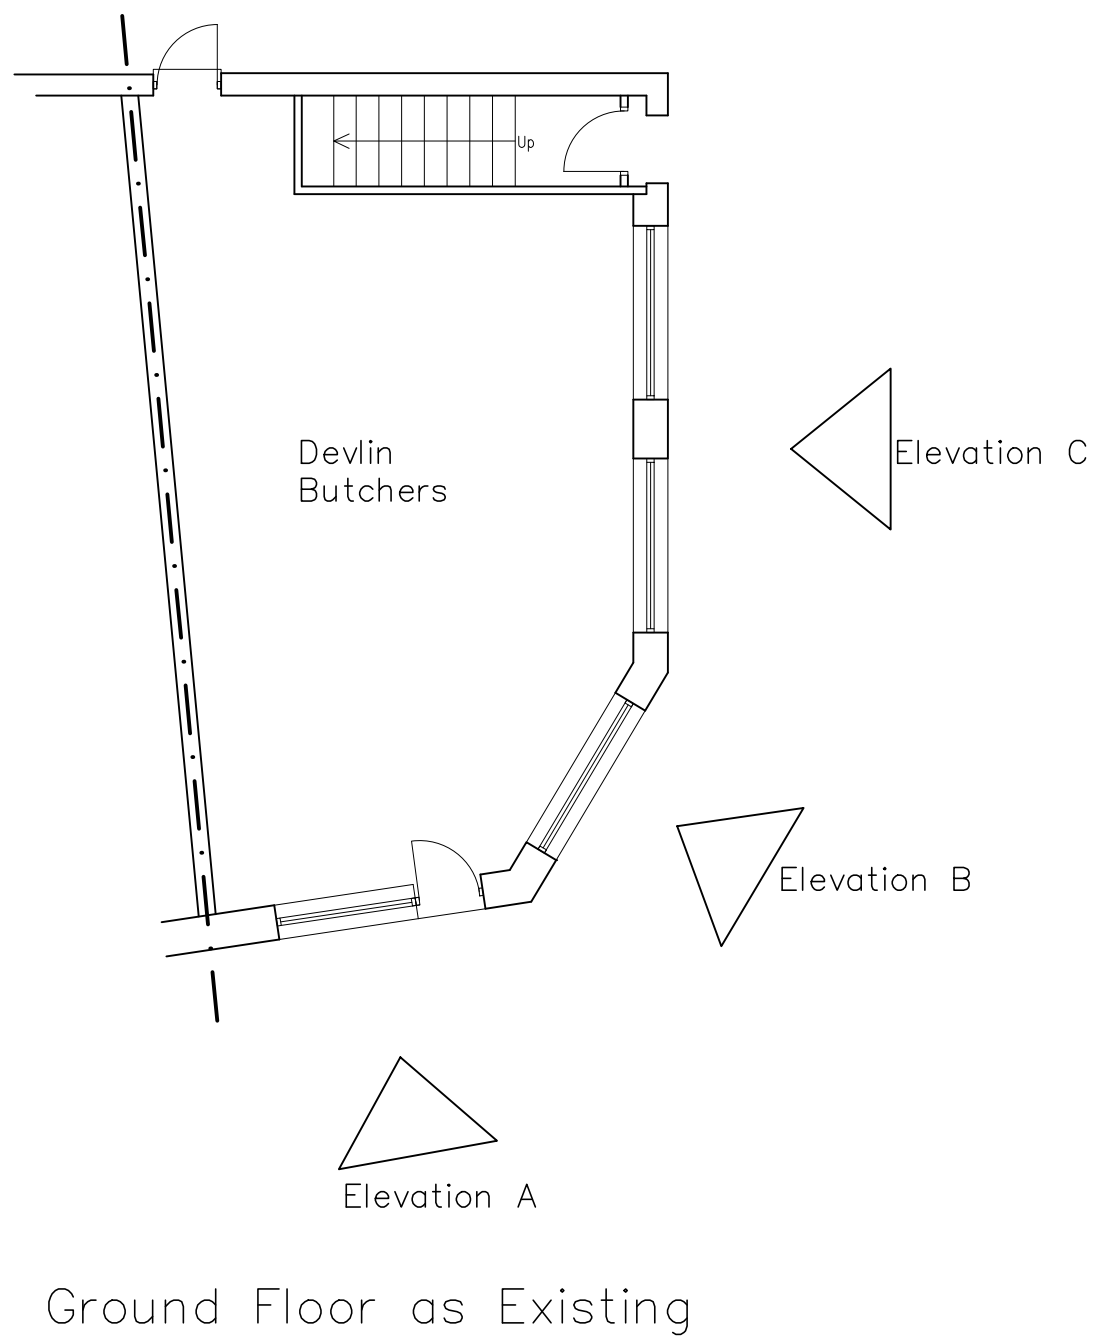


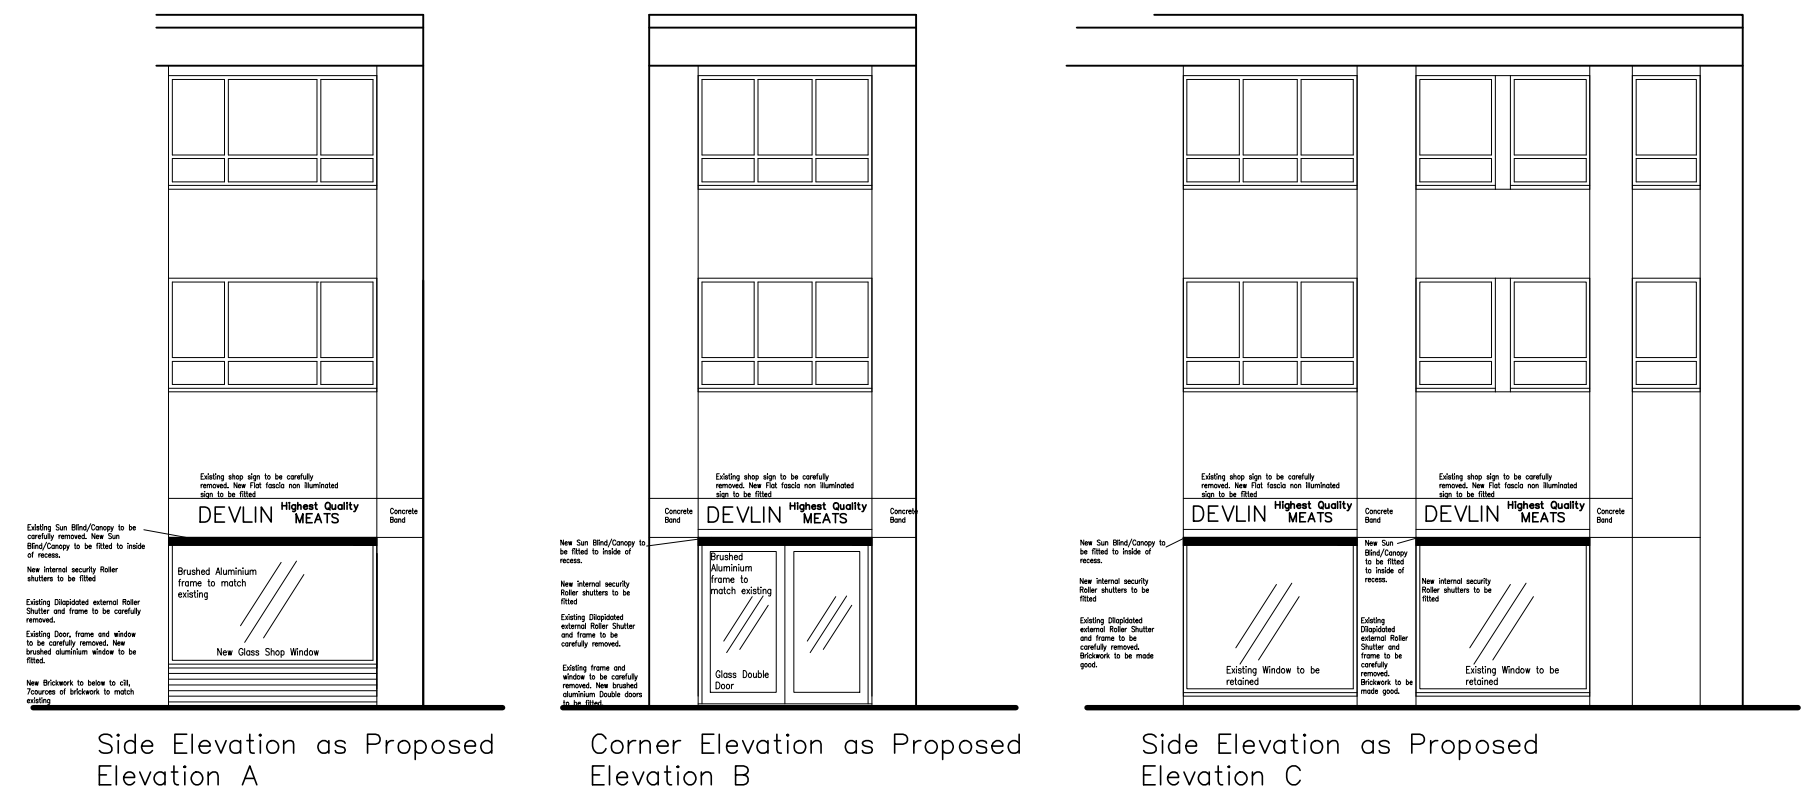

B	31.5.21	General Revisions
A	13.3.21	Scale Bar added
REV.	DATE	DESCRIPTION

Proposed Shop Front Refurbishment at Devlin Butchers 73 Ecclestone St, Prescot for Mr Devlin

PLANS AND ELEVATIONS AS EXISTING AND PROPOSED

PLANNING DRAWING

SCALE	1:100	DATE	28.01.21
DRAWN	J.B		
REF.			
DRAWING NO.	2021/0018/0001	REV.	B