



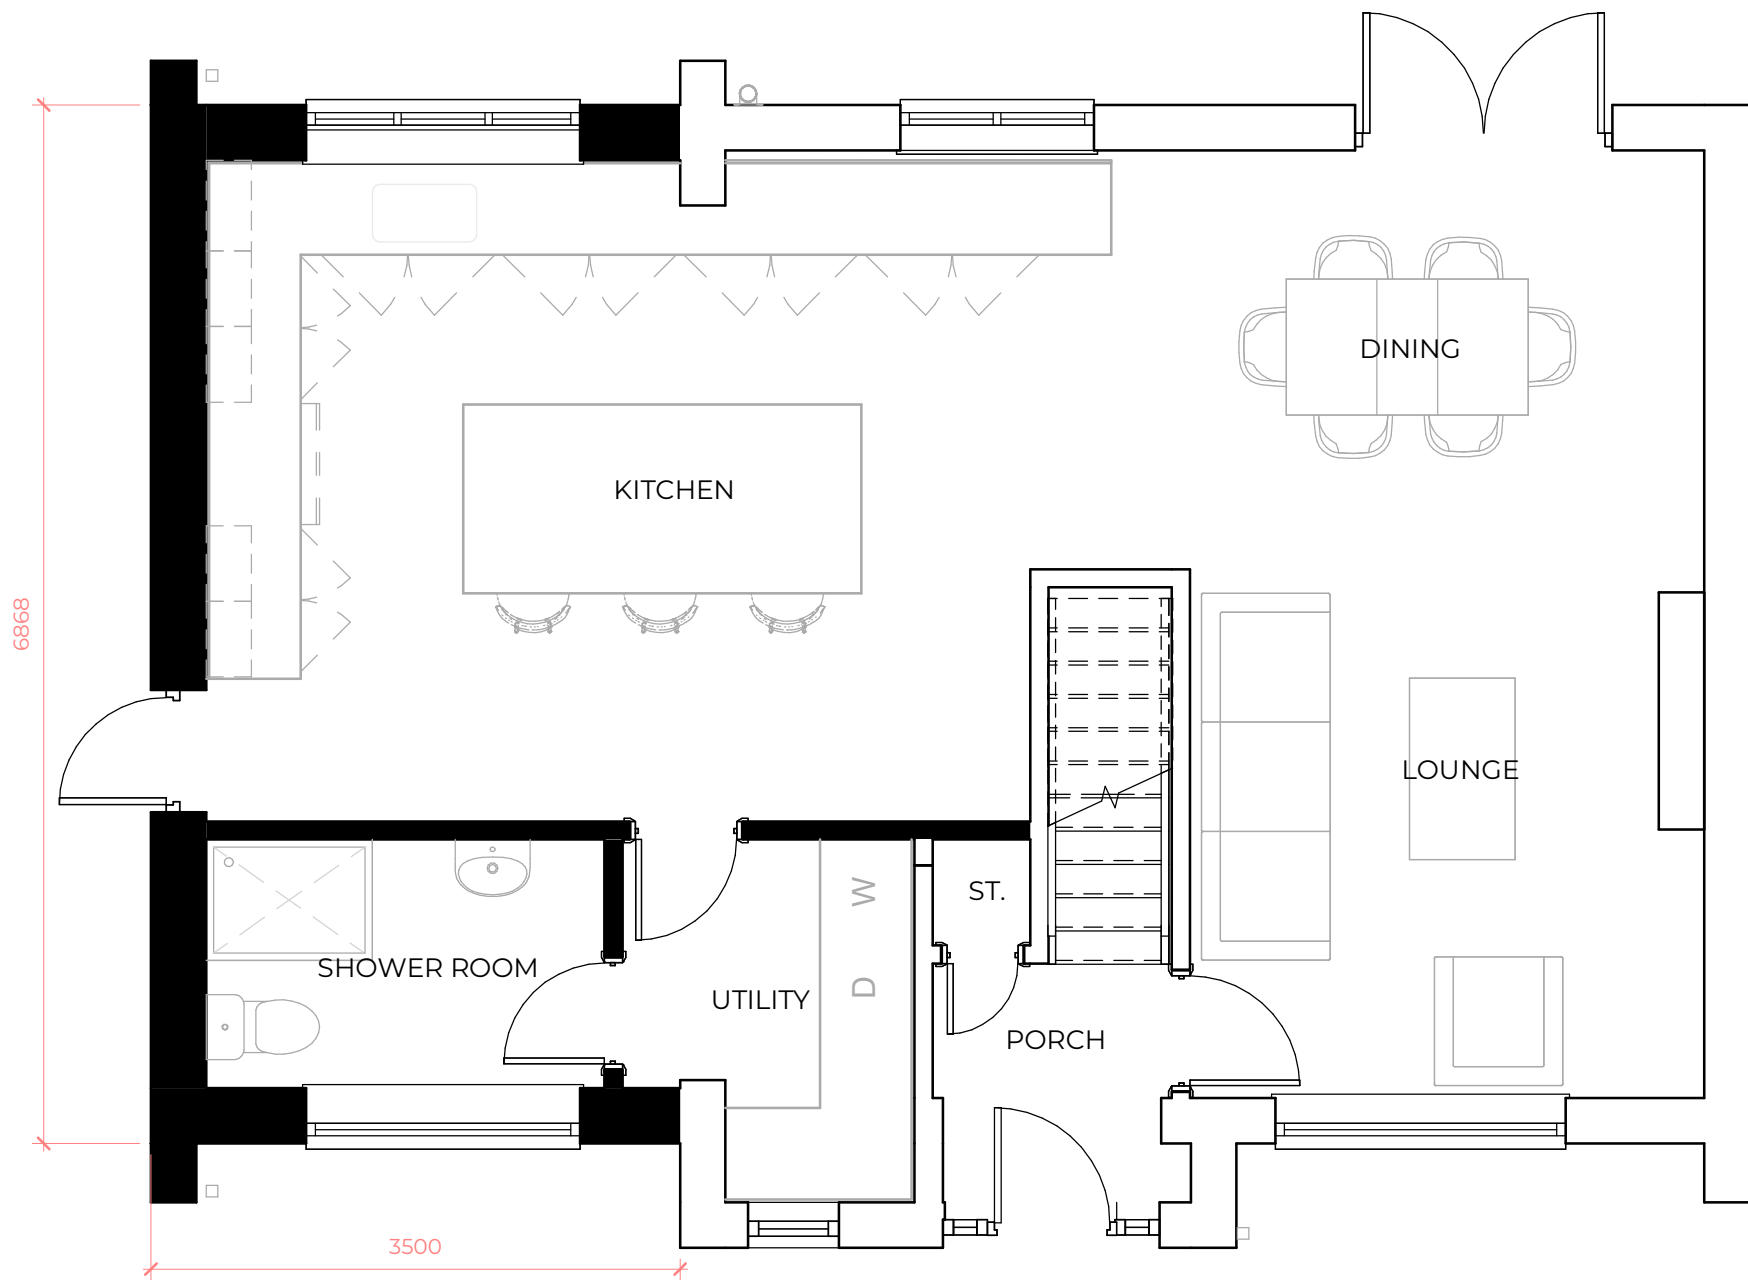

Proposed Ground Floor Plan
1:50

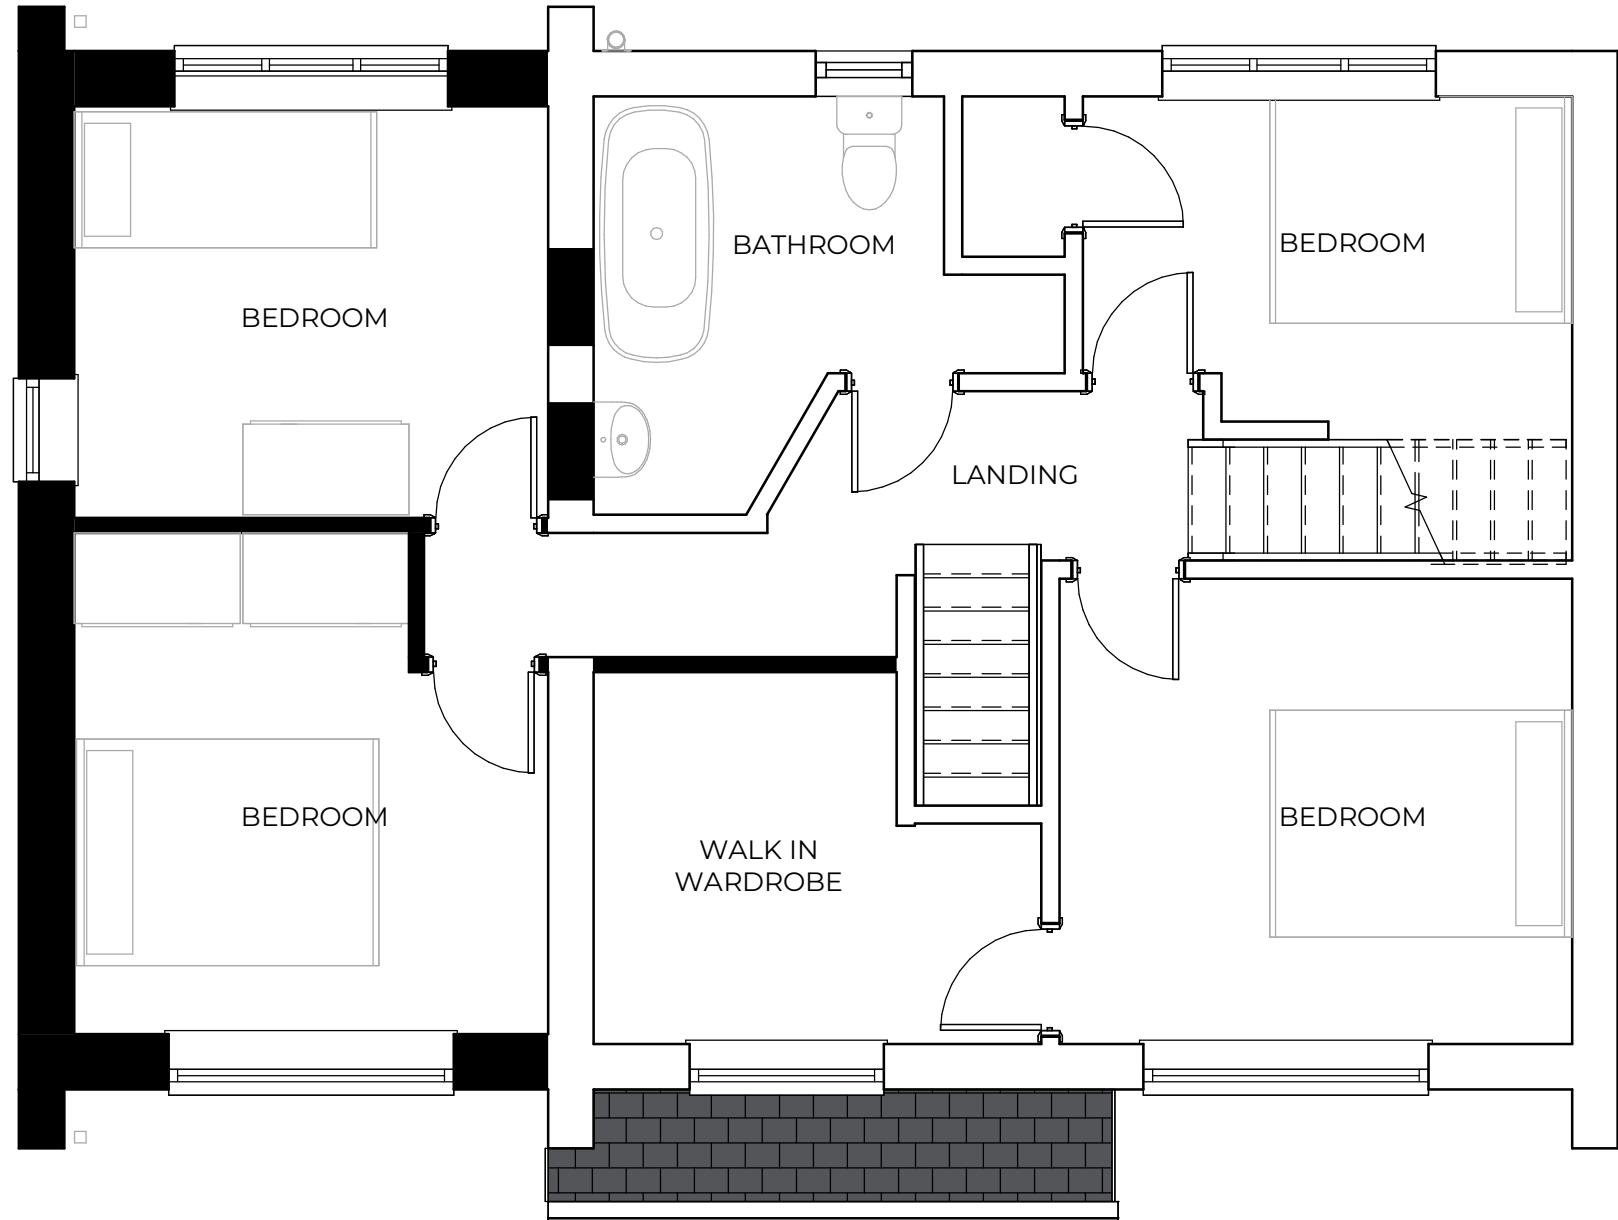

Proposed First Floor Plan
1:50



Proposed Roof Plan
1:50

Notes

Previous Revisions

No.	Description	Date	By
A	Issued for Planning	21.05.26	FD

ABF DESIGN

Do not scale from this drawing. Use figured dimensions only, which are displayed in millimeters unless stated otherwise. The contractor is requested to check all dimensions before work is put in hand. Any discrepancies within the drawing should be reported prior to commencement of works.

Copyright of this drawing belongs solely to ABF Design & Consultancy Ltd. This drawing must only be used for the purpose for which it is supplied and its contents must not be reproduced for any purpose without written permission.

Project	32 Lancaster Road L36 1US
Client	Jay and Danielle
Title	Proposed Floor and Roof Plans
Number	1232-ABF-XX-ZZ-DR-A-003
Scale	1 : 50 at A2
Revision	A
Description	Issued for Planning
Status	Planning
Date	21.05.26

