


1:1250

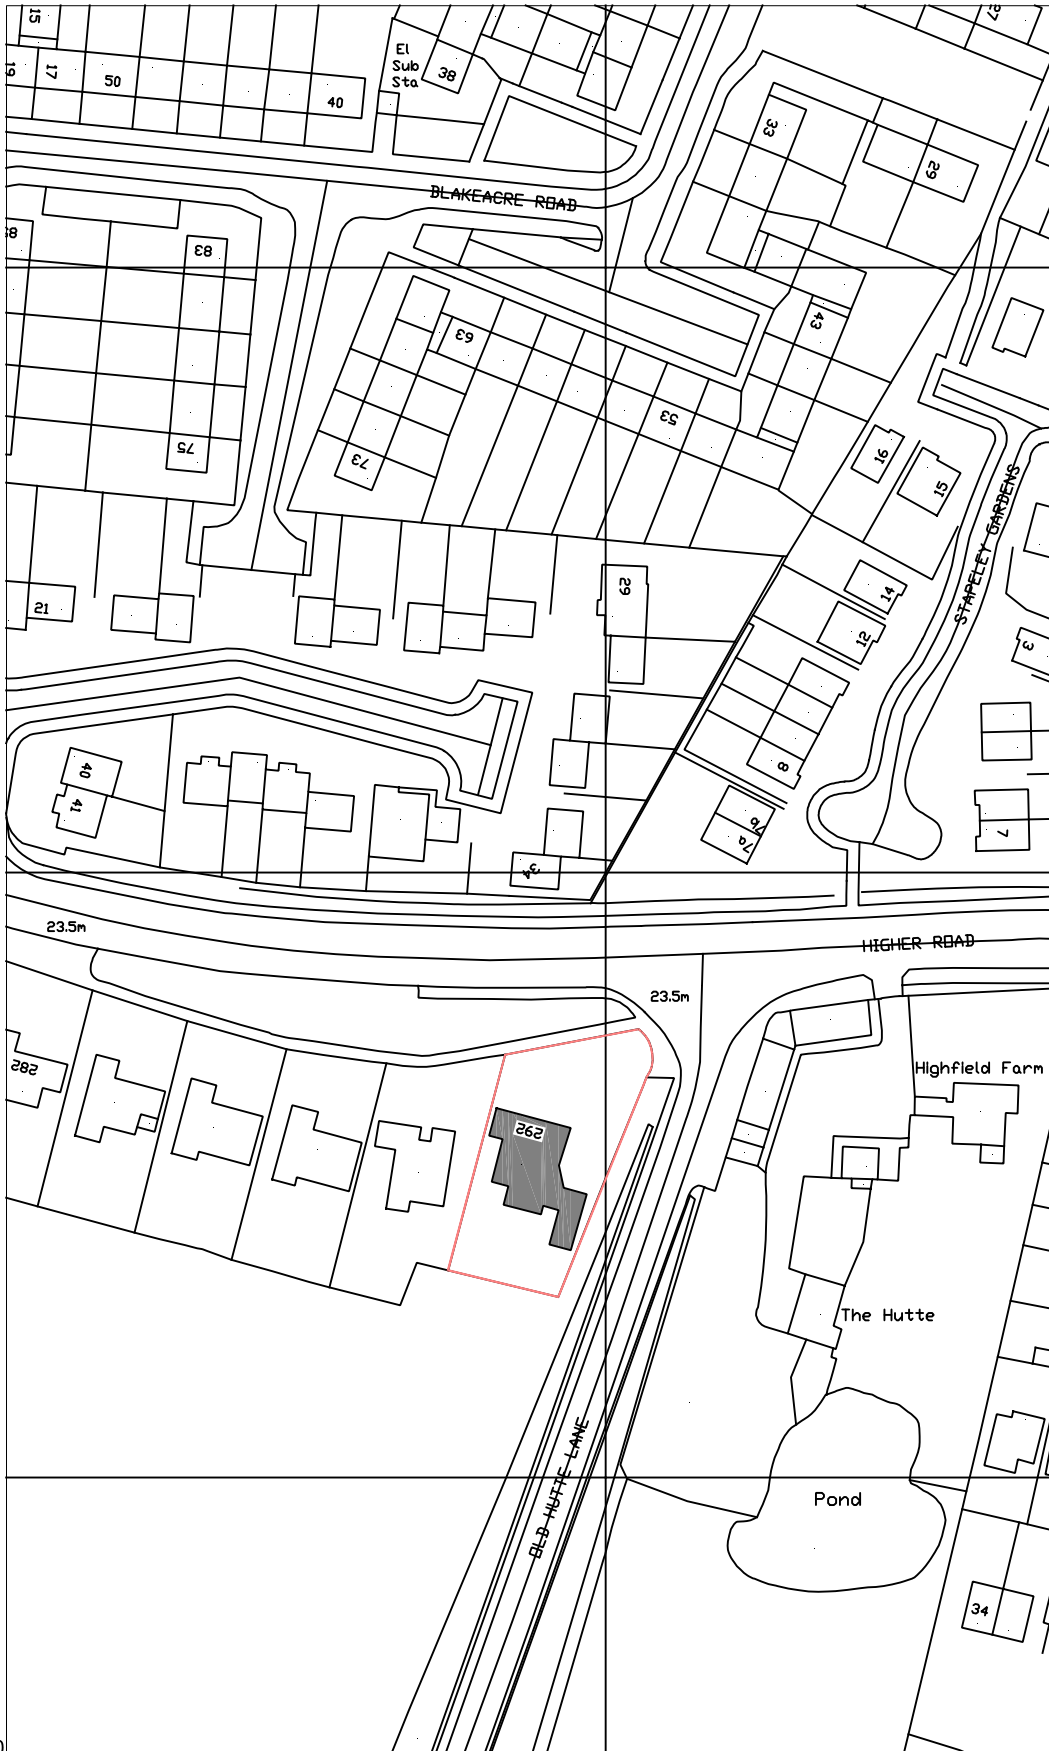

Project SINGLE STOREY EXTENSIONS AND ASSOCIATED ROOF ALTERATIONS, ALONG WITH THE ERECTION OF A GARDEN BUILDING AT 292 HIGHER ROAD, SPEKE. L26 9UF	Contract. No.	Drg.No.	Revision	Scale 1:1250 @ A4	
		1		By MCC	Date APRIL 2026
				Chkd	
Client MR & MRS DORAN	Drawing Title SITE LOCATION PLAN			MAT Design Limited Town Planning & Building Control Consultants 17 BROOKSIDE AVE ECCLESTON ST. HELENS WA10 4RN Telephone:07850203448 E-mail:miketa@blueyonder.co.uk	