

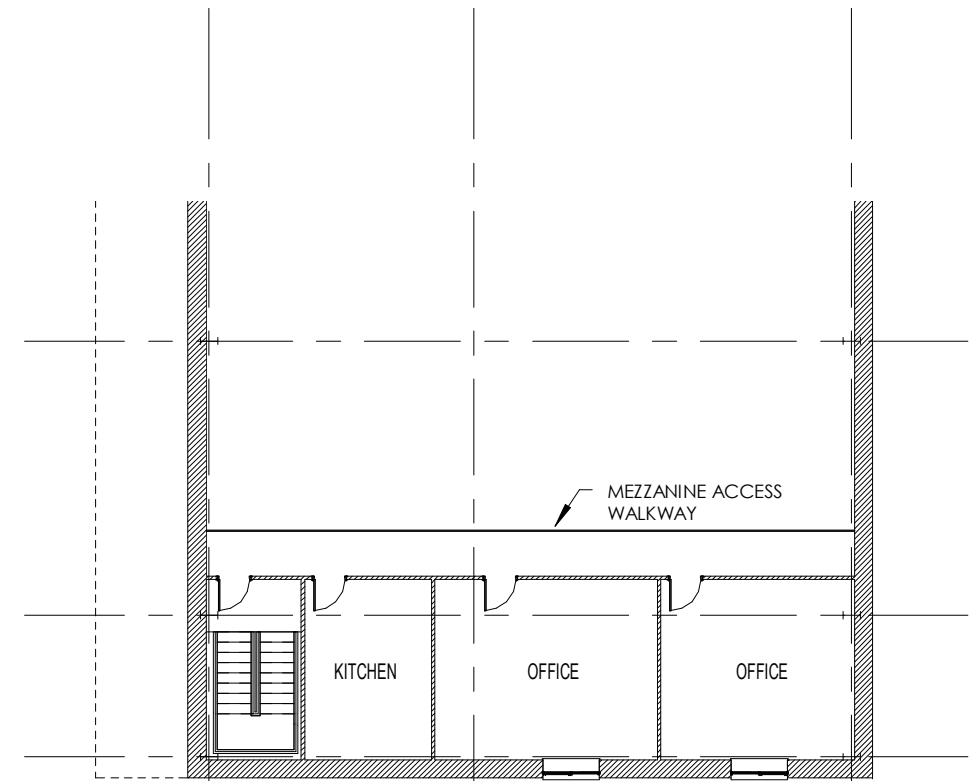


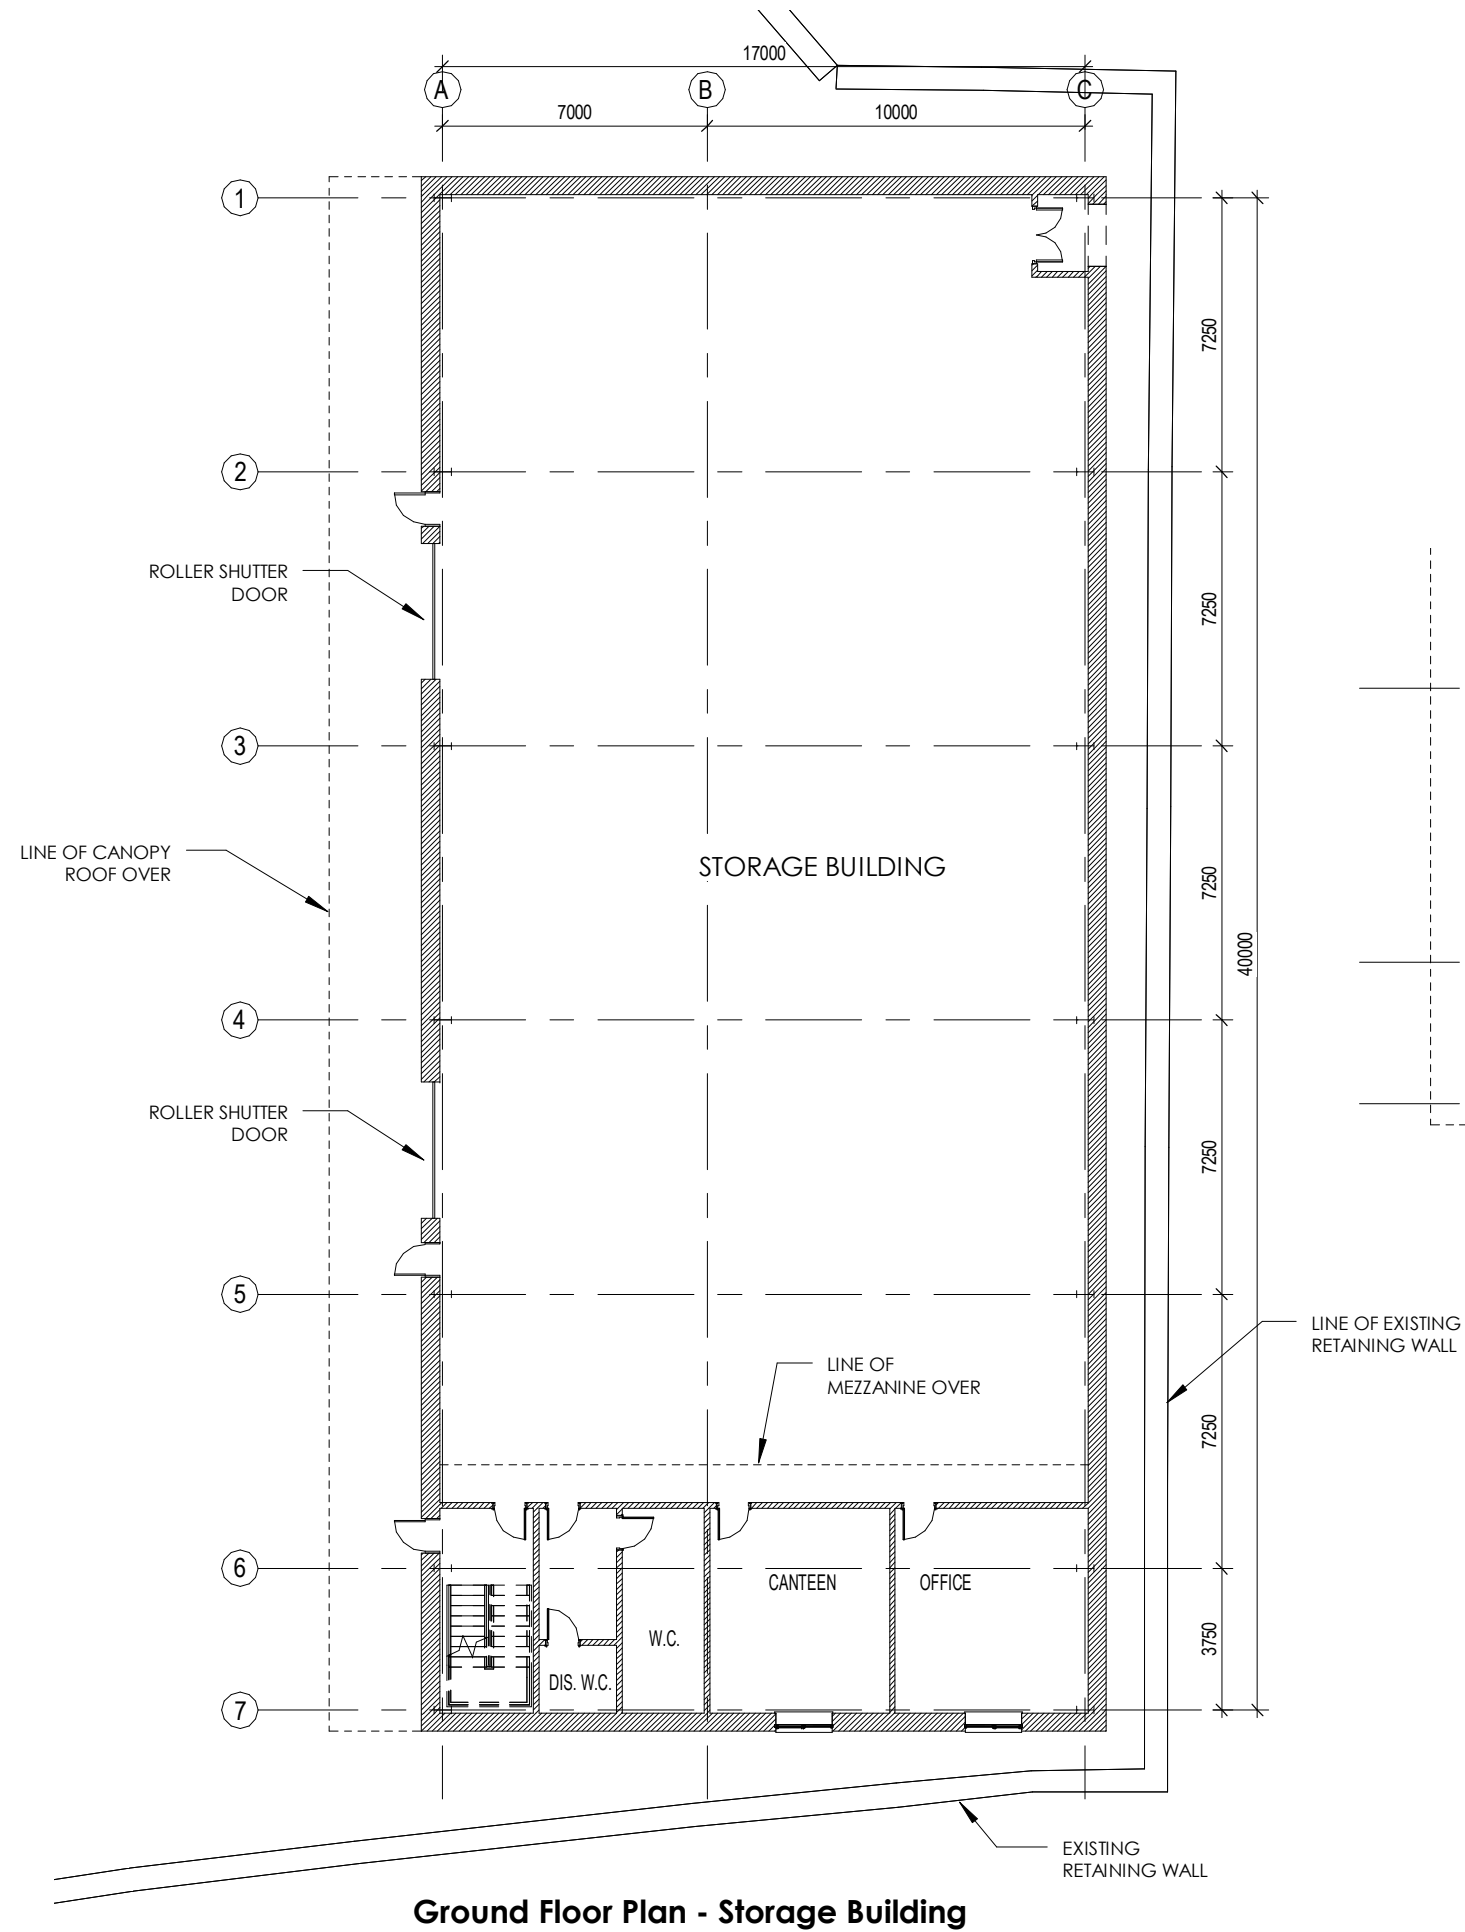

Mezzanine Plan

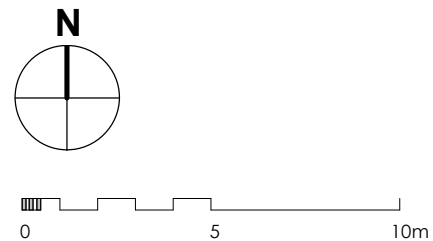

A Dashed lines for canopy roof added. 23.10.24

Life Architecture Ltd  ARCHITECTURE LTD	<u>Client:</u> Beesley & Fildes			
	<u>Job Title:</u> Proposed Offices & Storage Building			
	<u>Drawing Title:</u> Plan as Proposed			
	<u>Date:</u>	<u>Scale:</u>	<u>Rev:</u>	<u>Dwg No:</u>
	Apr 2024	1 : 200	A	PL04

16 Column Road, West Kirby, Wirral CH48 8AX
T: 0151 625 6635
M: 07885 518 154
E: andrew@lifearchitecture.co.uk