




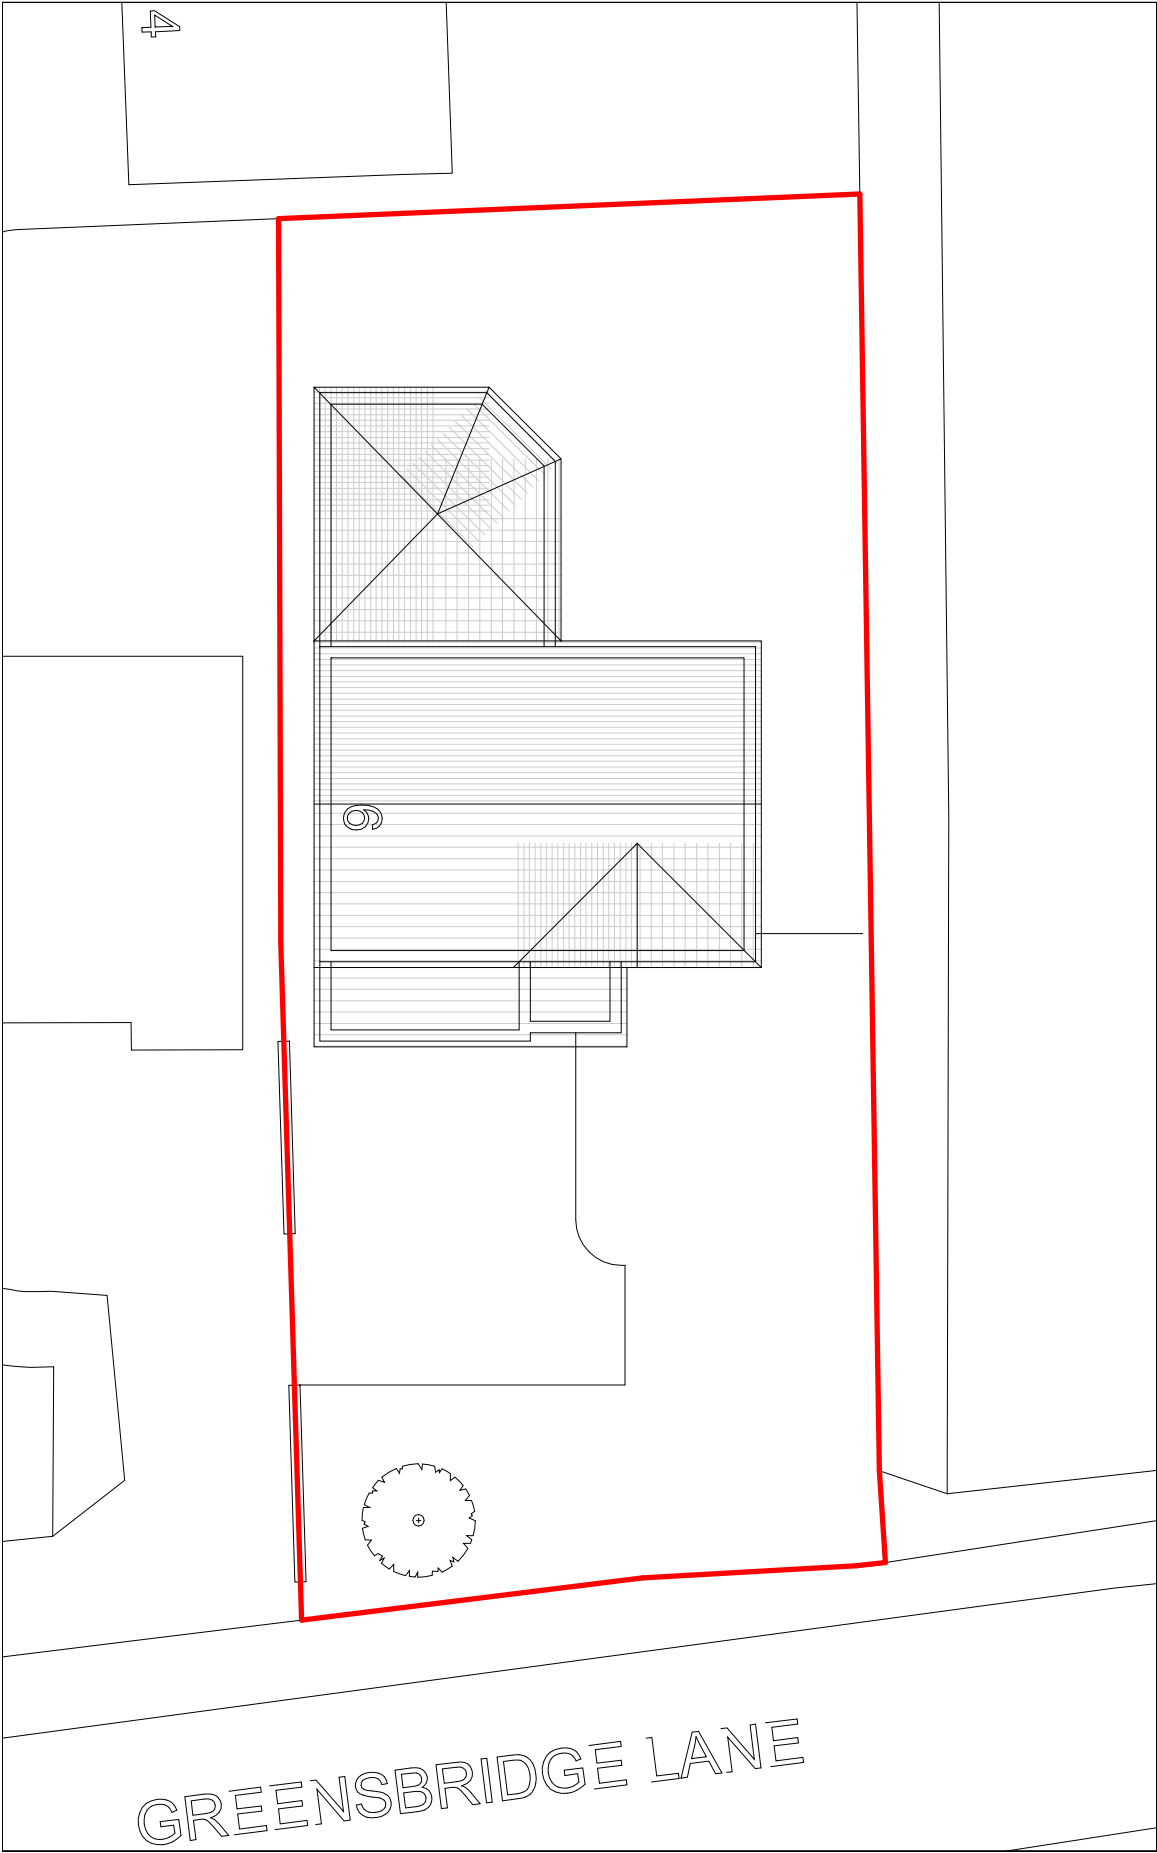


Existing Block Plan - 1-200

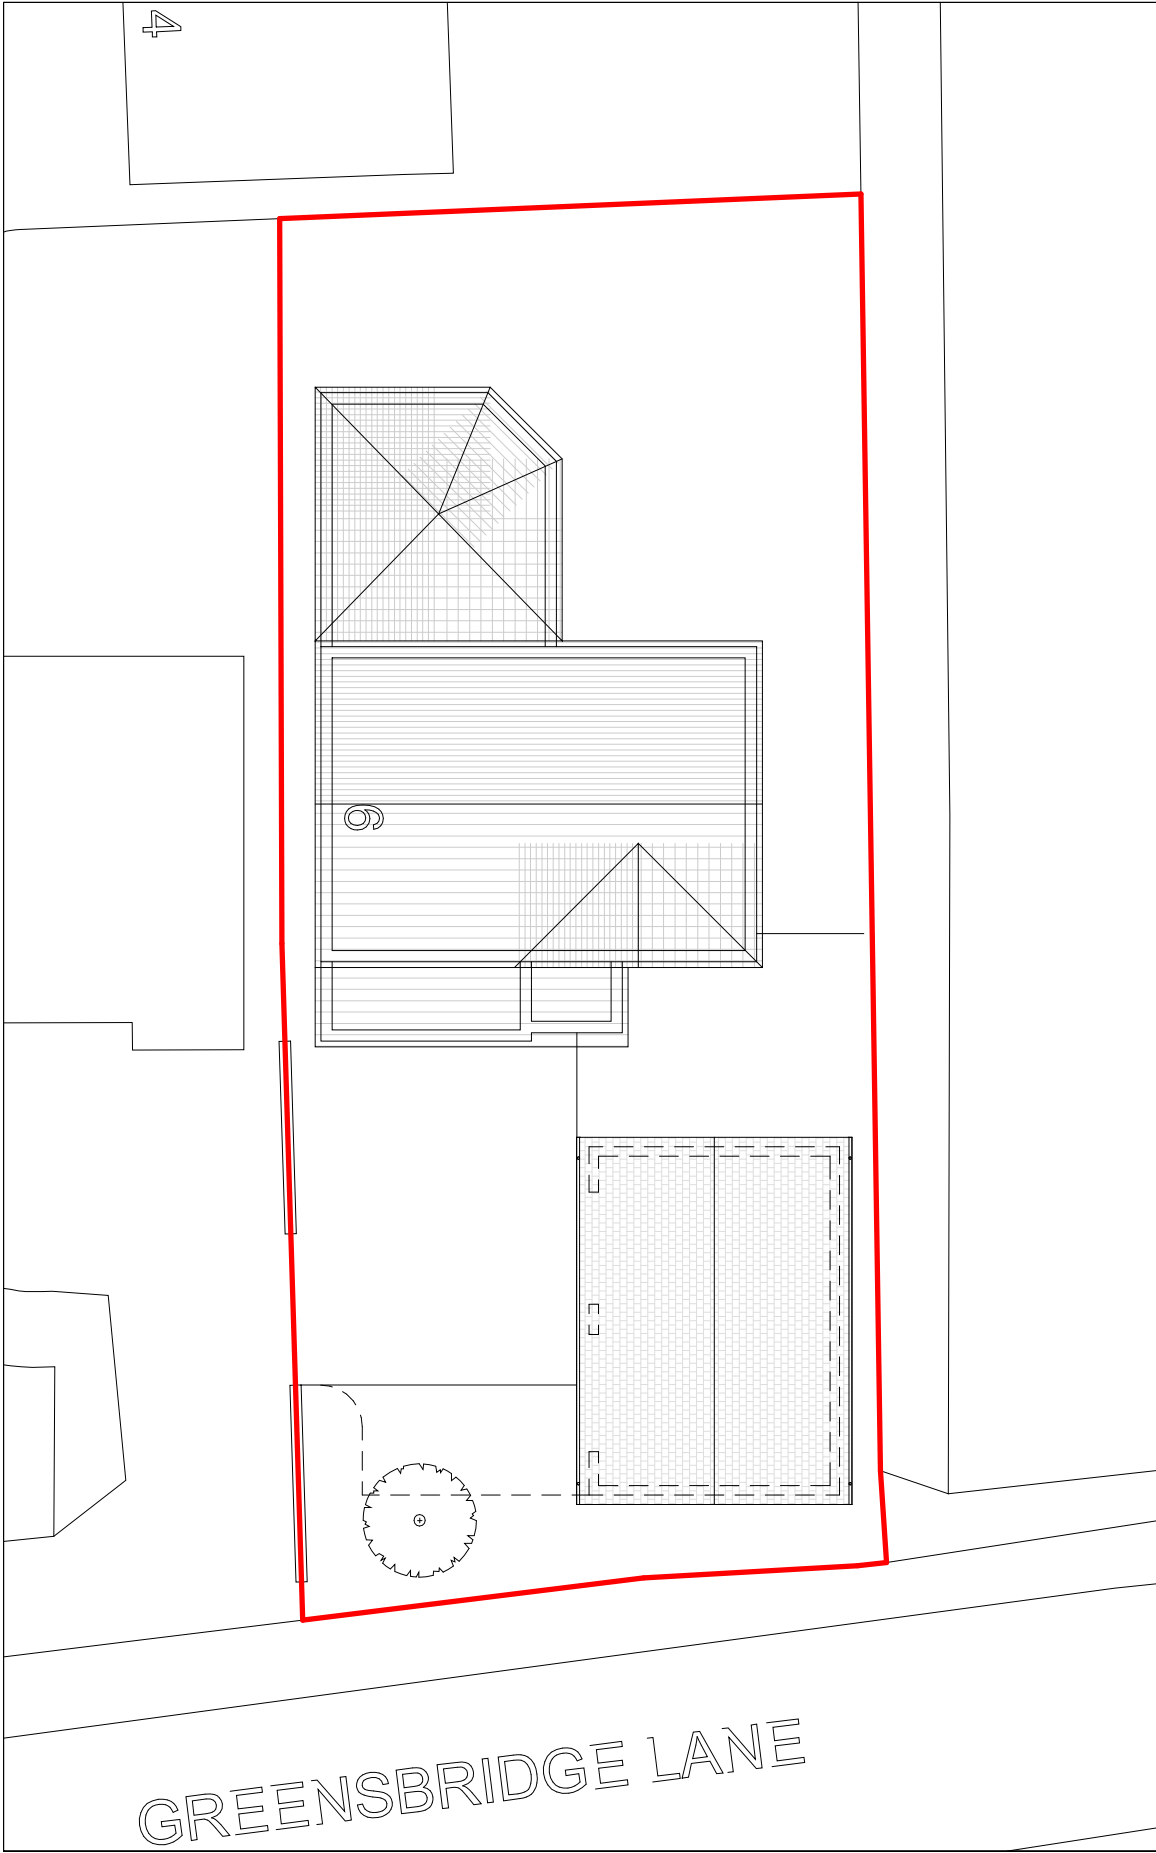

Proposed Block Plan - 1-200

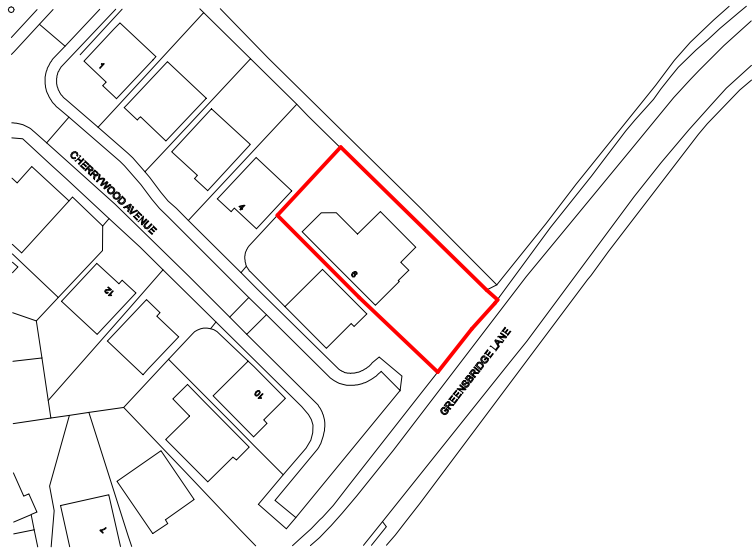


Location Plan - 1-1250

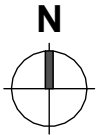

PL.01 - Location and Block Plans

6 CHERRYWOOD AVENUE

SCALE: As indicated @ A3 | OCTOBER 2021 |

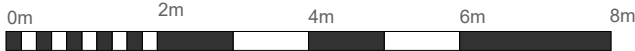

Drawing Scale 1:100 @ A3