


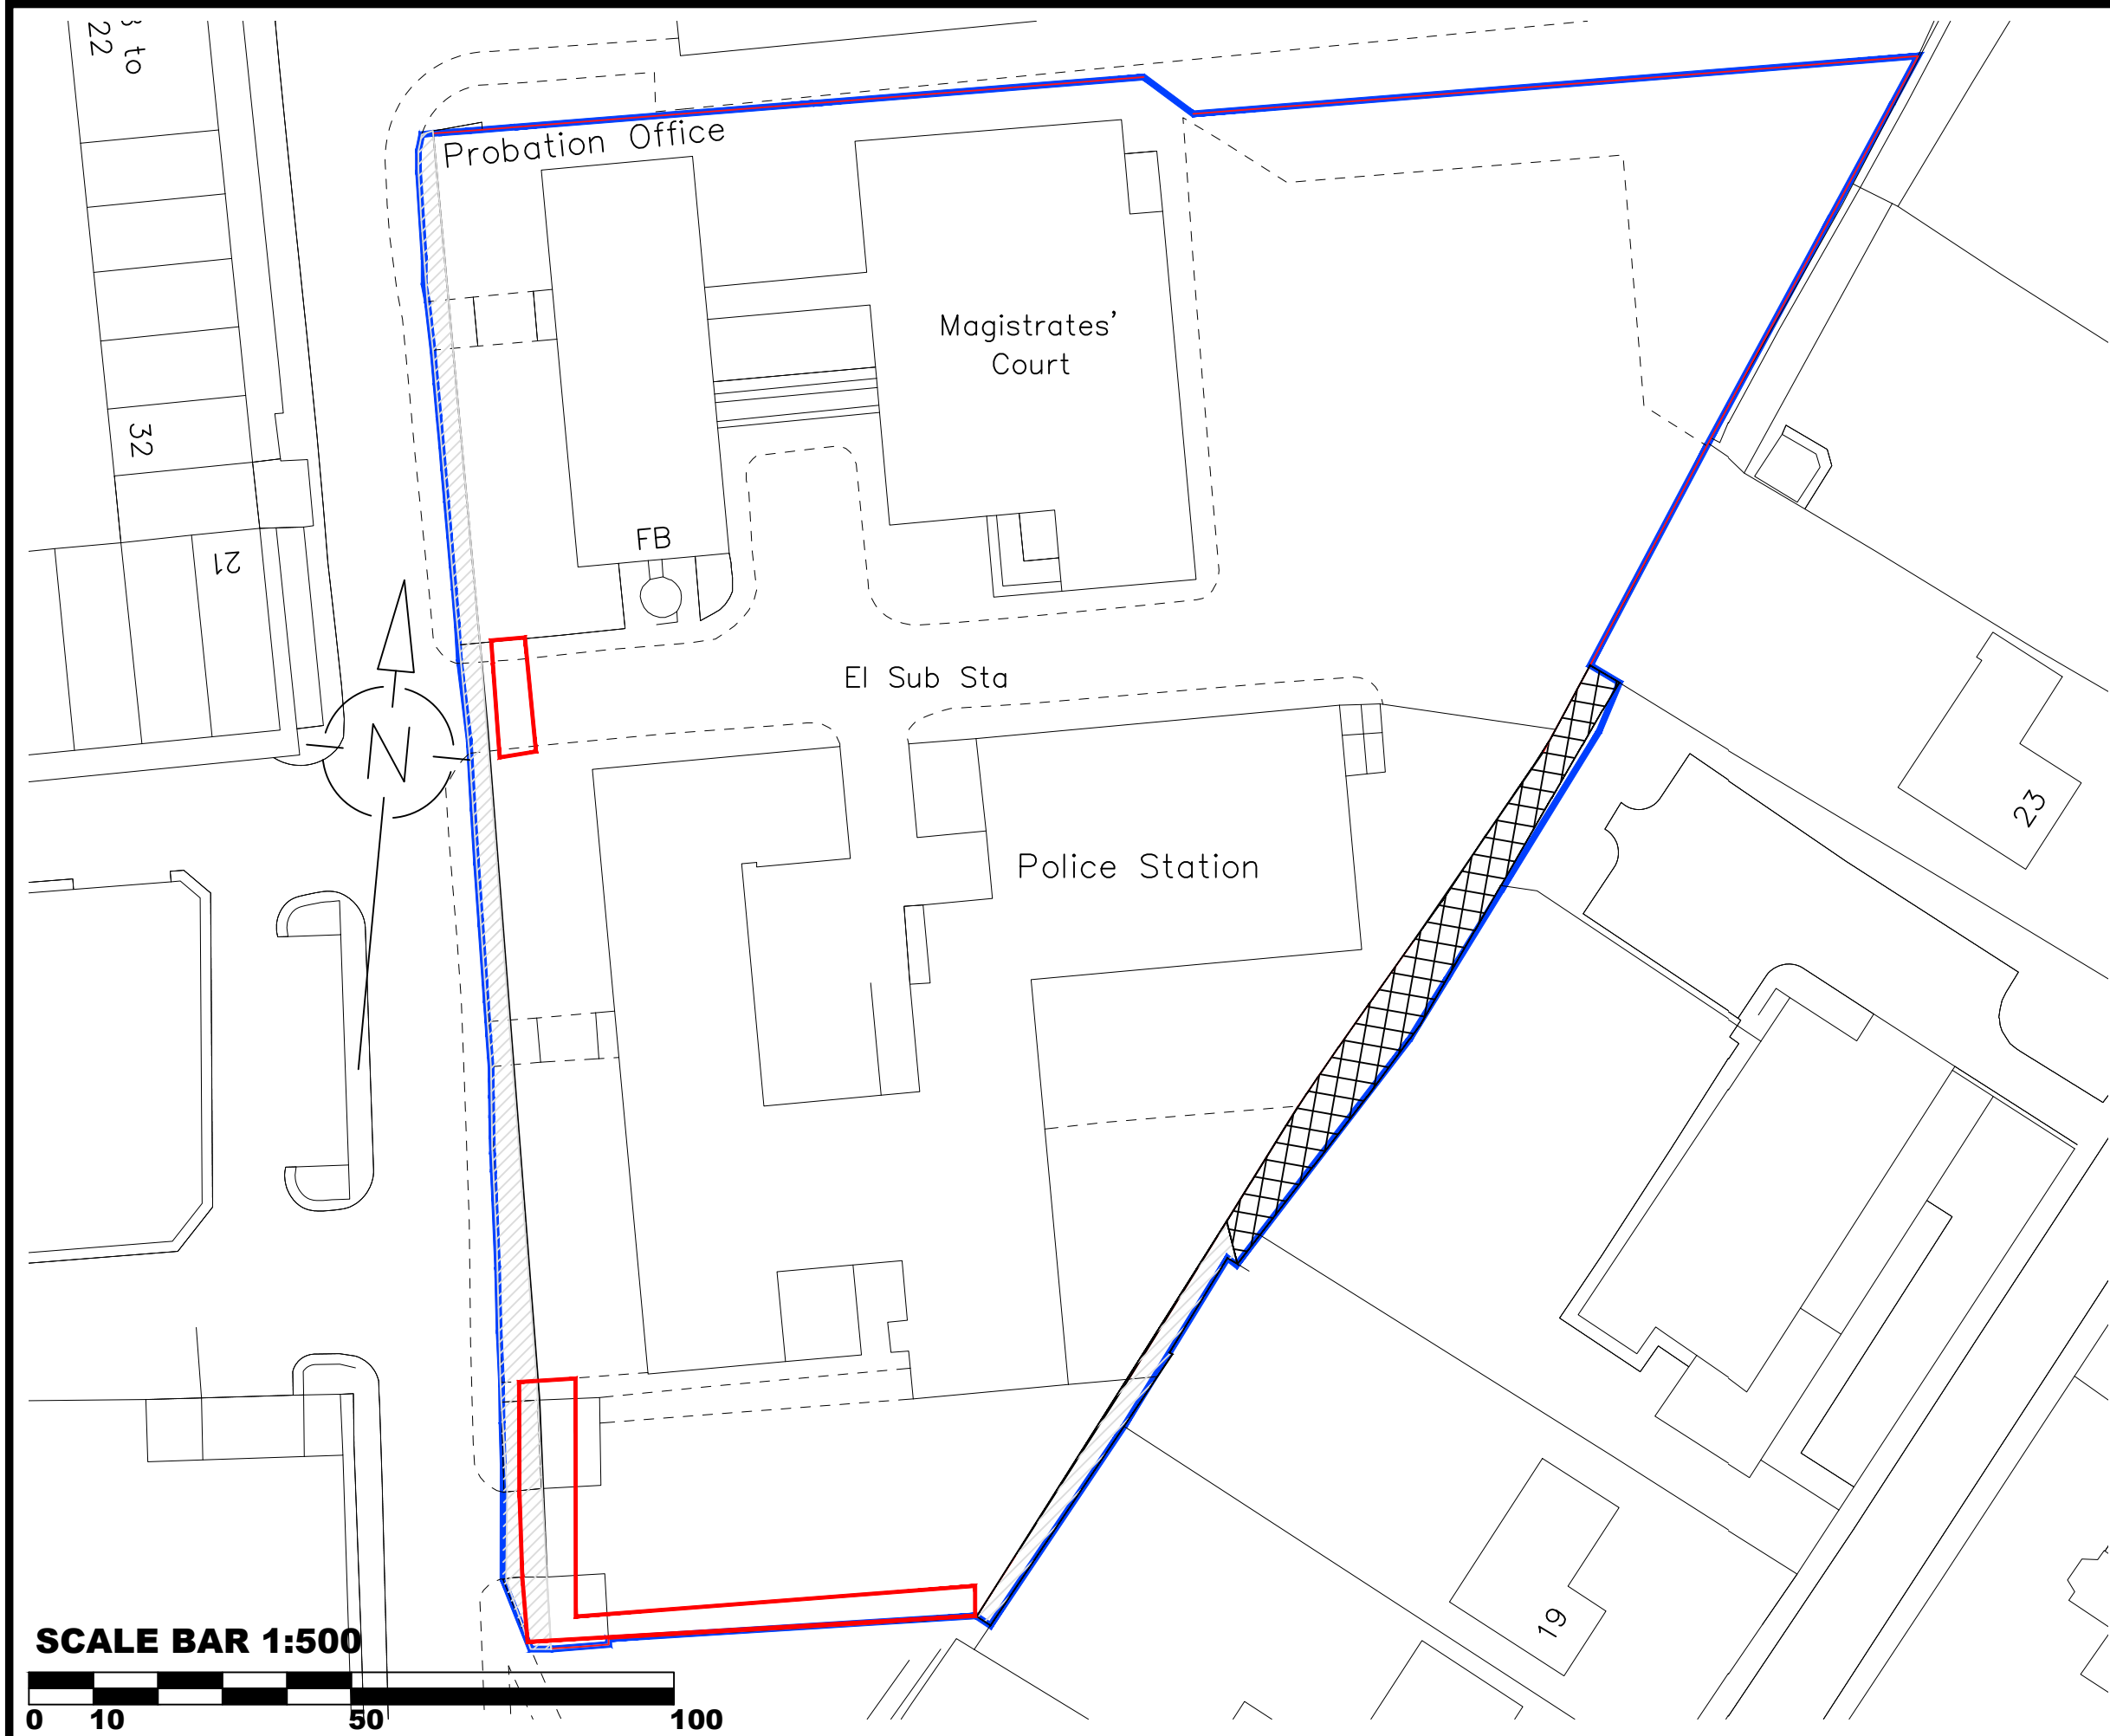

ALL DIMENSIONS IN MILLIMETRES UNLESS OTHERWISE STATED

DO NOT SCALE

LEGEND

SITE BOUNDARY

PROPOSED SITE BOUNDARY

LAND REGISTERED TO A THIRD PARTY

UNREGISTERED LAND

AREA
155 SQM
2.11 ACRES

Rev.	Description	Date
REVISIONS		



MERSEYSIDE POLICE & CRIME COMMISSIONER

ESTATES & FACILITIES MANAGEMENT DEPT.

Merseyside Police Headquarters

Canning Place Liverpool L1 8JX

Location:

HUYTON POLICE STATION

LATHOM ROAD

HUYTON

KNOWSLEY

Title:

SITE LOCATION PLAN

SITE BOUNDARIES 1:500

Project Ref:

Drawn:	LM	Scale:	1 : 500
Date:	09/2021	Size:	A3

Drg. No:

052C/G/R/R/006

Rev: -