


ALL DIMENSIONS IN MILLIMETRES UNLESS OTHERWISE STATED



Rev.	Description	Date
REVISIONS		

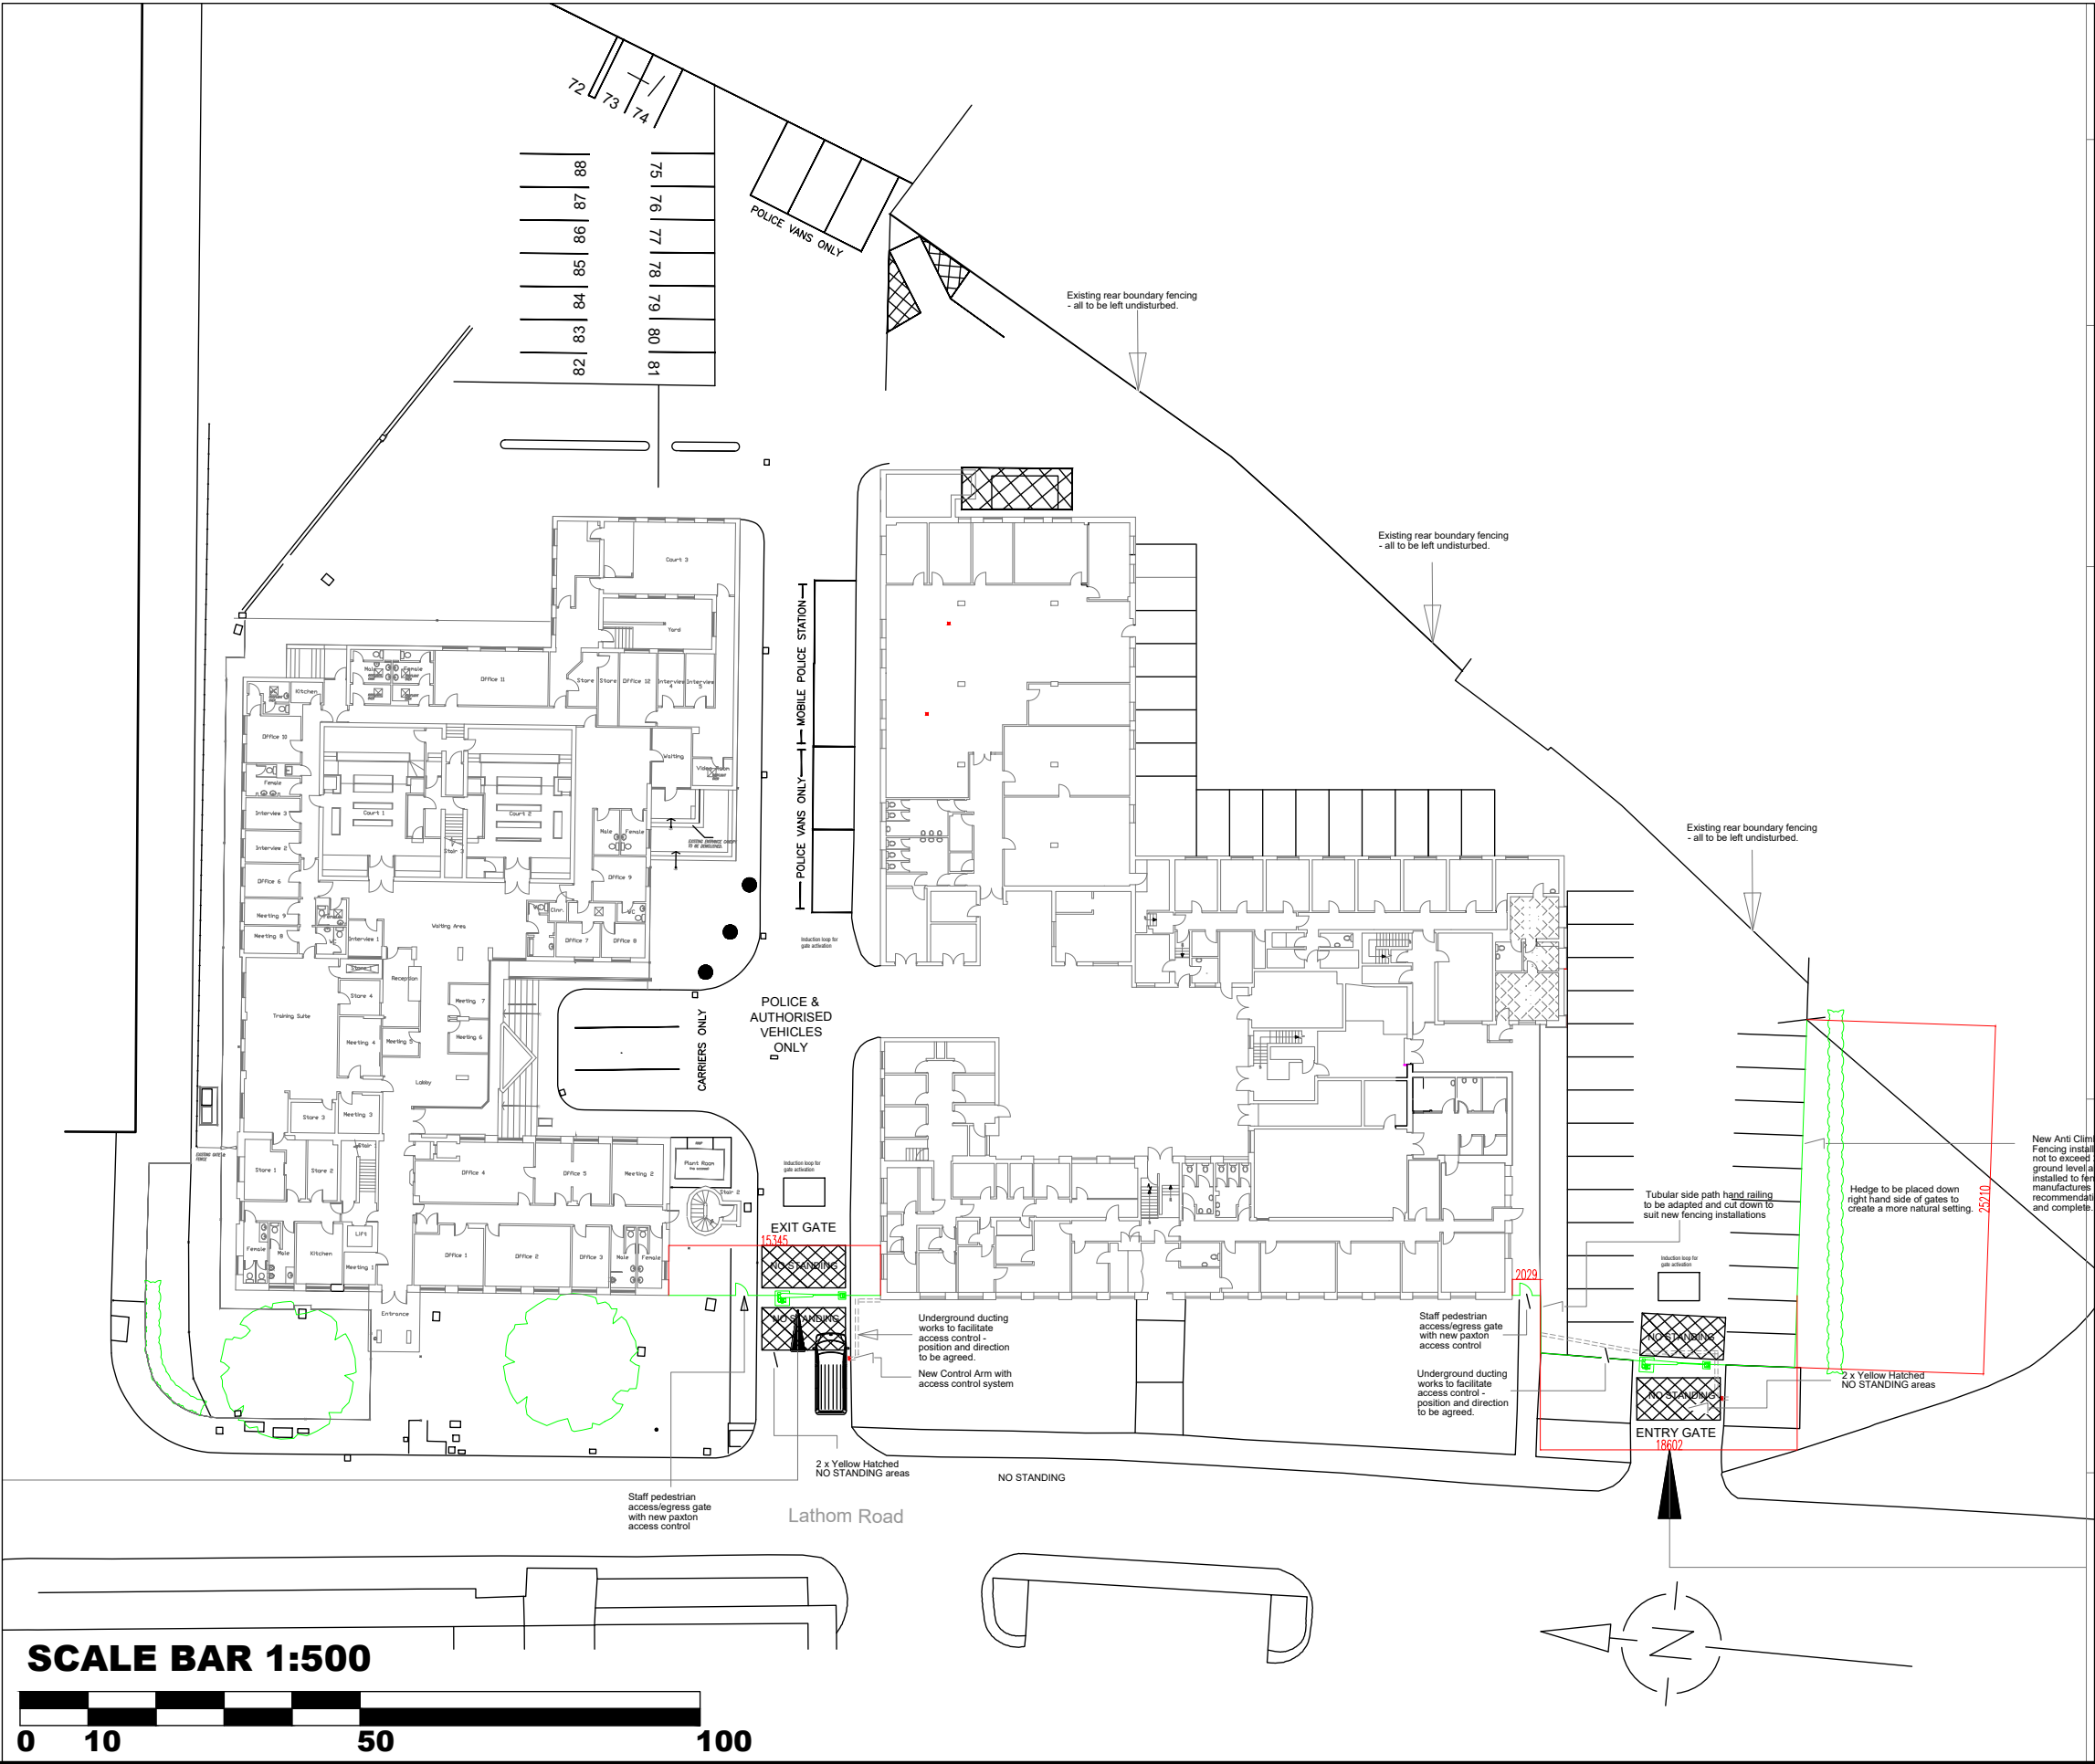

MERSEYSIDE POLICE & CRIME COMMISSIONER
ESTATES & FACILITIES MANAGEMENT DEPT.
Merseyside Police Headquarters
Canning Place Liverpool L1 8JX

Location:
HUYTON POLICE STATION
LATHOM ROAD
HUYTON
KNOWSLEY

Title: **Vehicular Security Gates**
Huyton

Project Ref:

Drawn: LM	Scale: 1:500
Date: 09/2021	Size: A3
Drg. No: 052C/G/R/R/005 Rev: -	