


FUTURE DEVELOPMENT

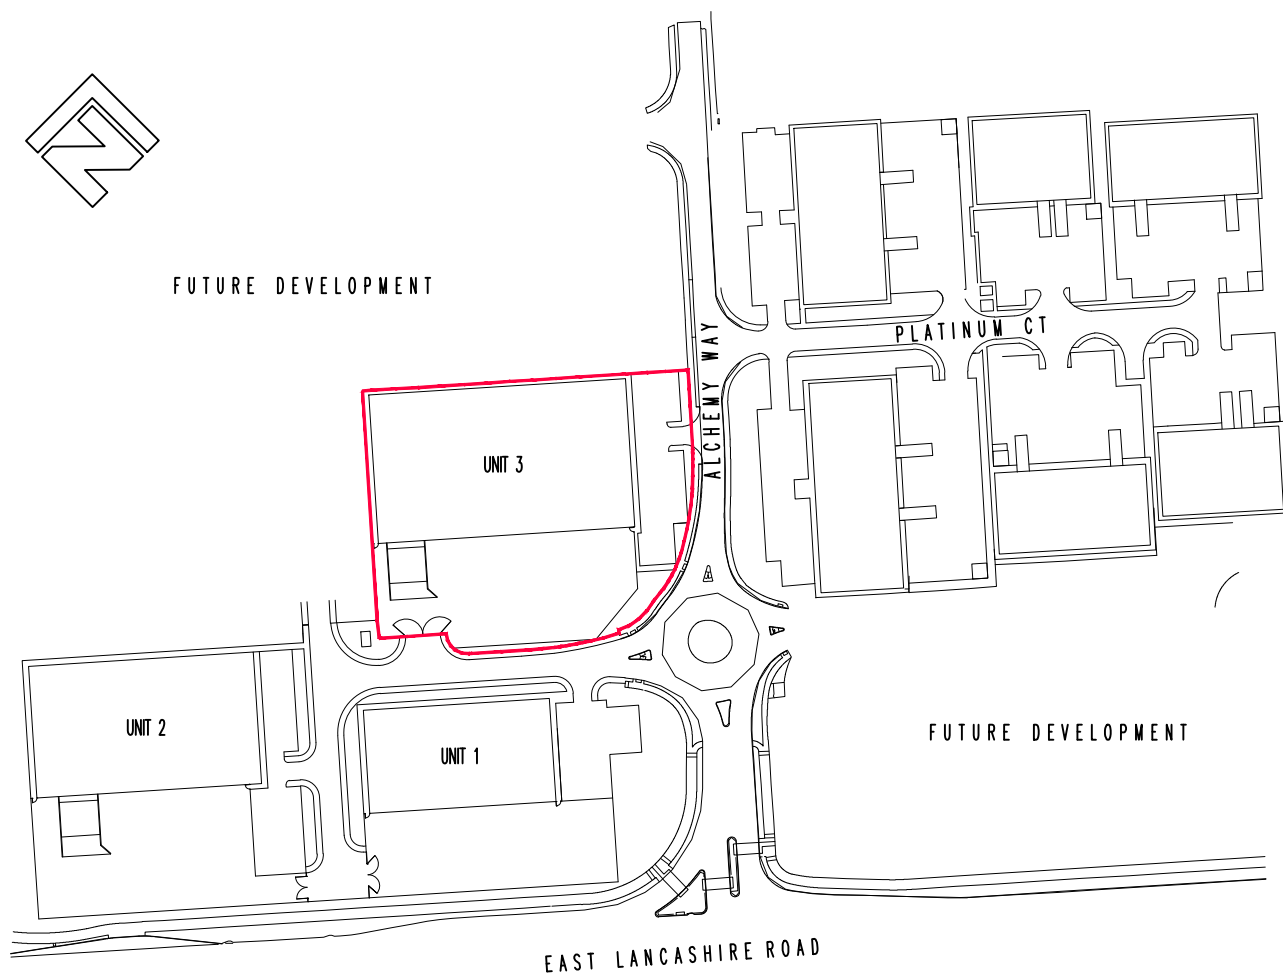

SCALE BAR 1:2500

KEY

— APPLICATION SITE BOUNDARY



Studio 6, Chestnut Court
Jill Lane, Sambourne, Worcs B96 6ES
Tel: (01527) 894466 Fax: (01527) 892967

E-mail: mail@scaramangadesign.com
Website: www.scaramangadesign.com

client ESTAR

project PROPOSED ALTERATIONS TO UNITS 1 & 3,
ALCHEMY BUSINESS PARK, KNOWSLEY

title SITE LOCATION PLAN

scale 1:2500
When plotted at A4 format

date 16/09/2021

drawn MH

drg. no. DC97/13

rev —