




NOTE :
This drawing has been produced without the aid of a detailed survey and should not be used as a working drawing as its accuracy cannot be guaranteed.

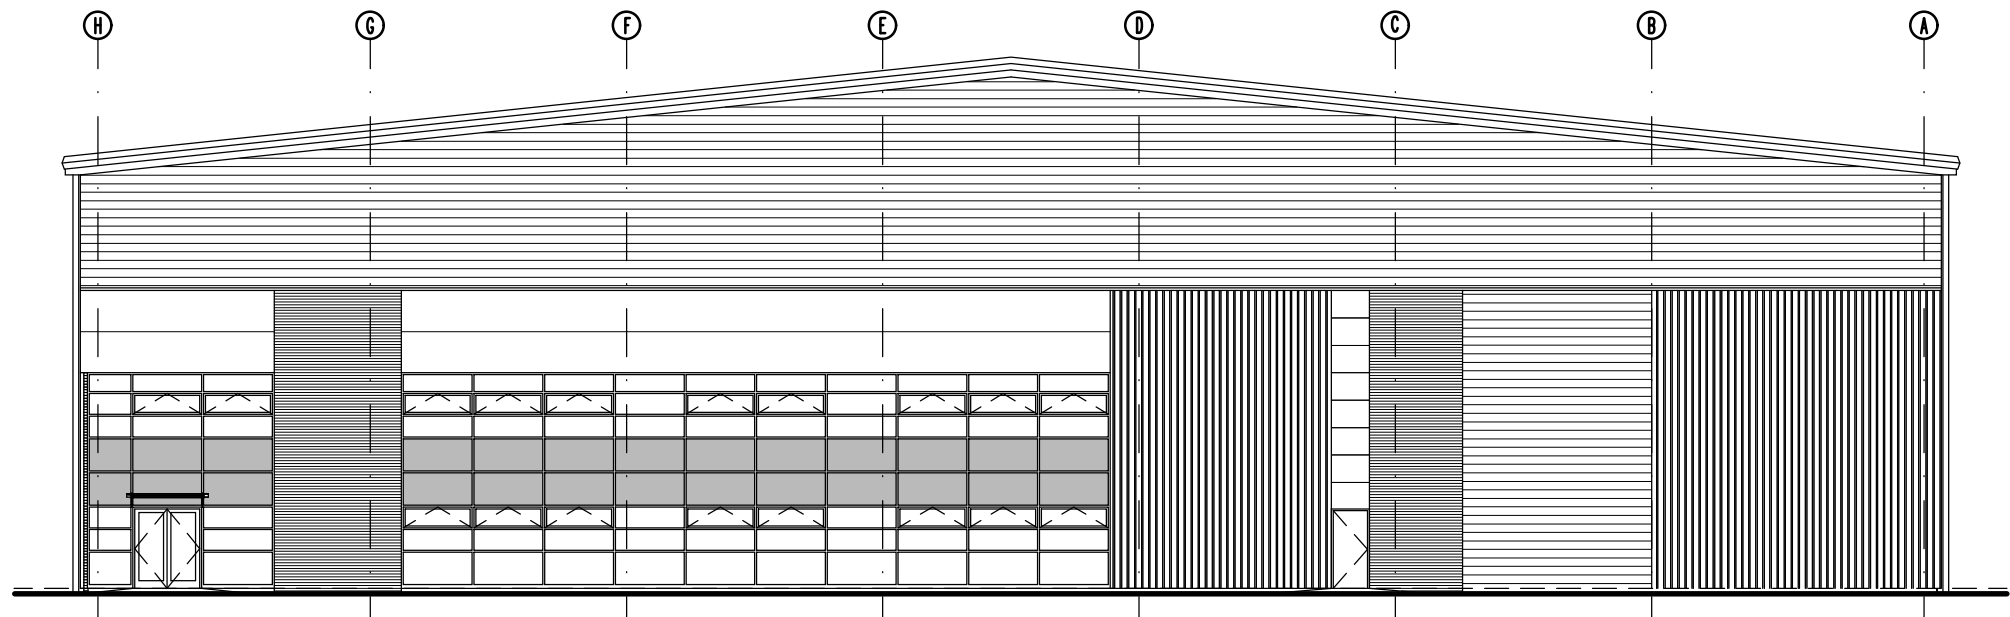

EXISTING EAST ELEVATION

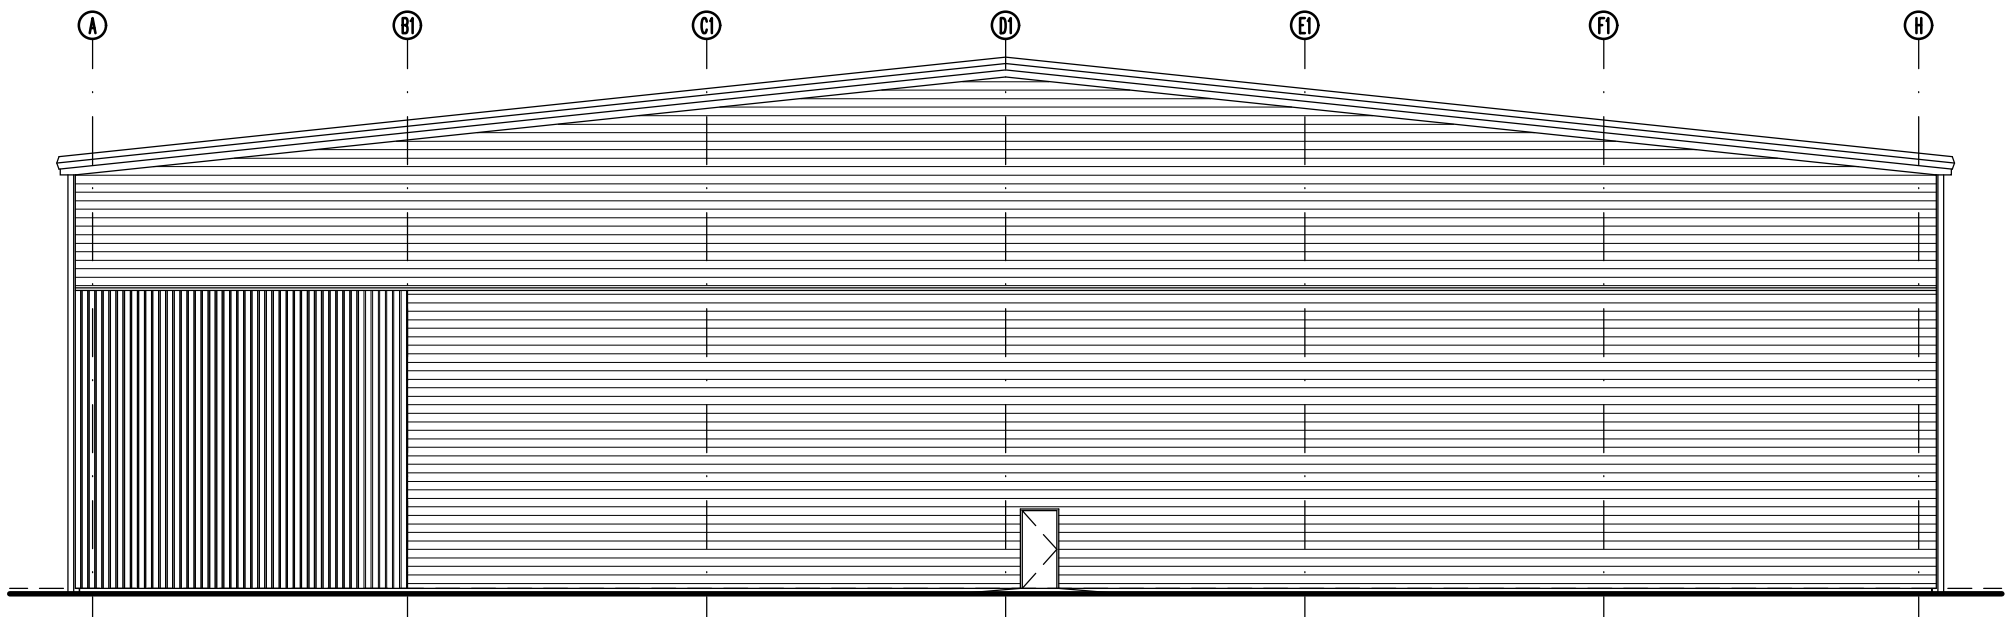


EXISTING WEST ELEVATION

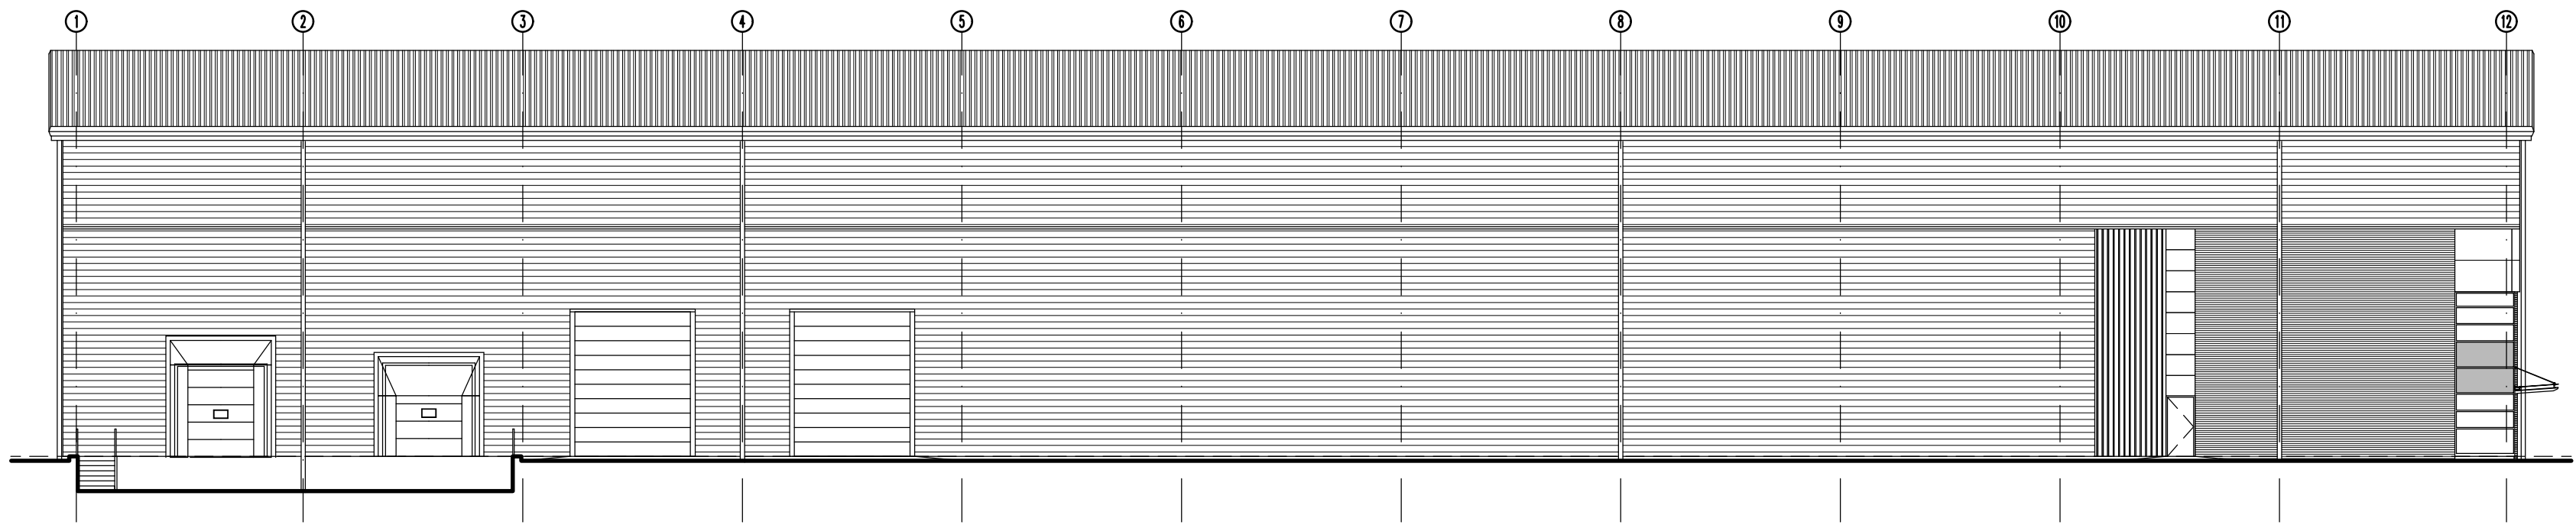

EXISTING SOUTH ELEVATION



EXISTING NORTH ELEVATION

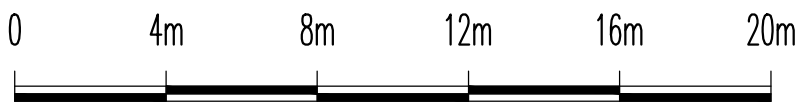

SCALE BAR 1:200



client

ESTAR

project

PROPOSED ALTEARTIONS TO UNITS 1 & 3,
ALCHEMY BUSINESS PARK, KNOWSLEY

title

EXISTING ELEVATIONS
UNIT 3

Studio 6, Chestnut Court
Jill Lane, Sambourne, Worcs B96 6ES
Tel: (01527) 894466 Fax: (01527) 892967
E-mail: mail@scaramangadesign.com
Website: www.scaramangadesign.com

scale

1:200

When plotted at A1 format

date

17/09/2021

drawn

MH

drw. no.

DC97/E12

rev.

-

Do not scale from this drawing

All dimensions to be checked on site

© Scaramanga Design Limited