


NOTE :
This drawing has been produced without the aid of a detailed survey and should not be used as a working drawing as its accuracy cannot be guaranteed.

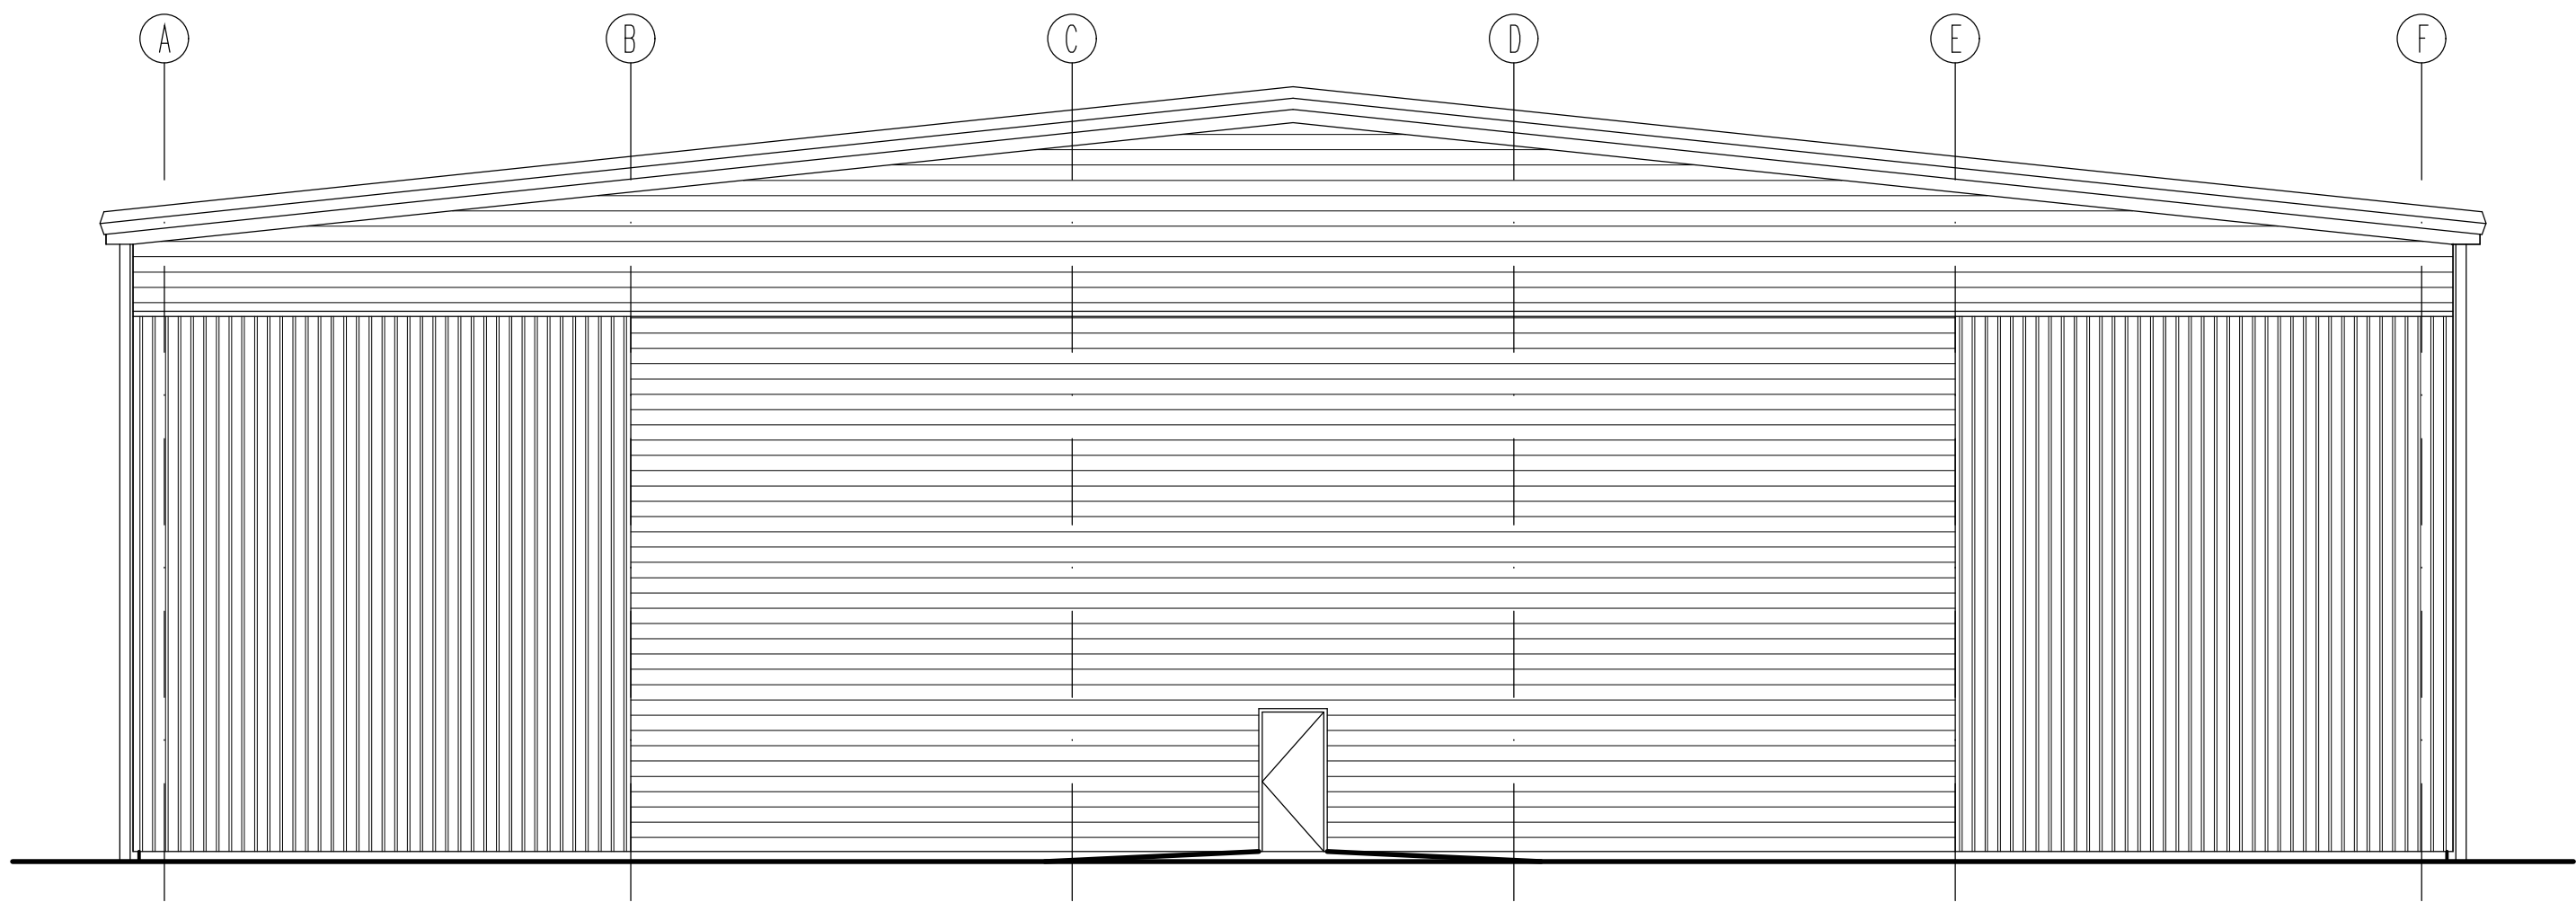

EXISTING WEST ELEVATION



EXISTING NORTH ELEVATION

