
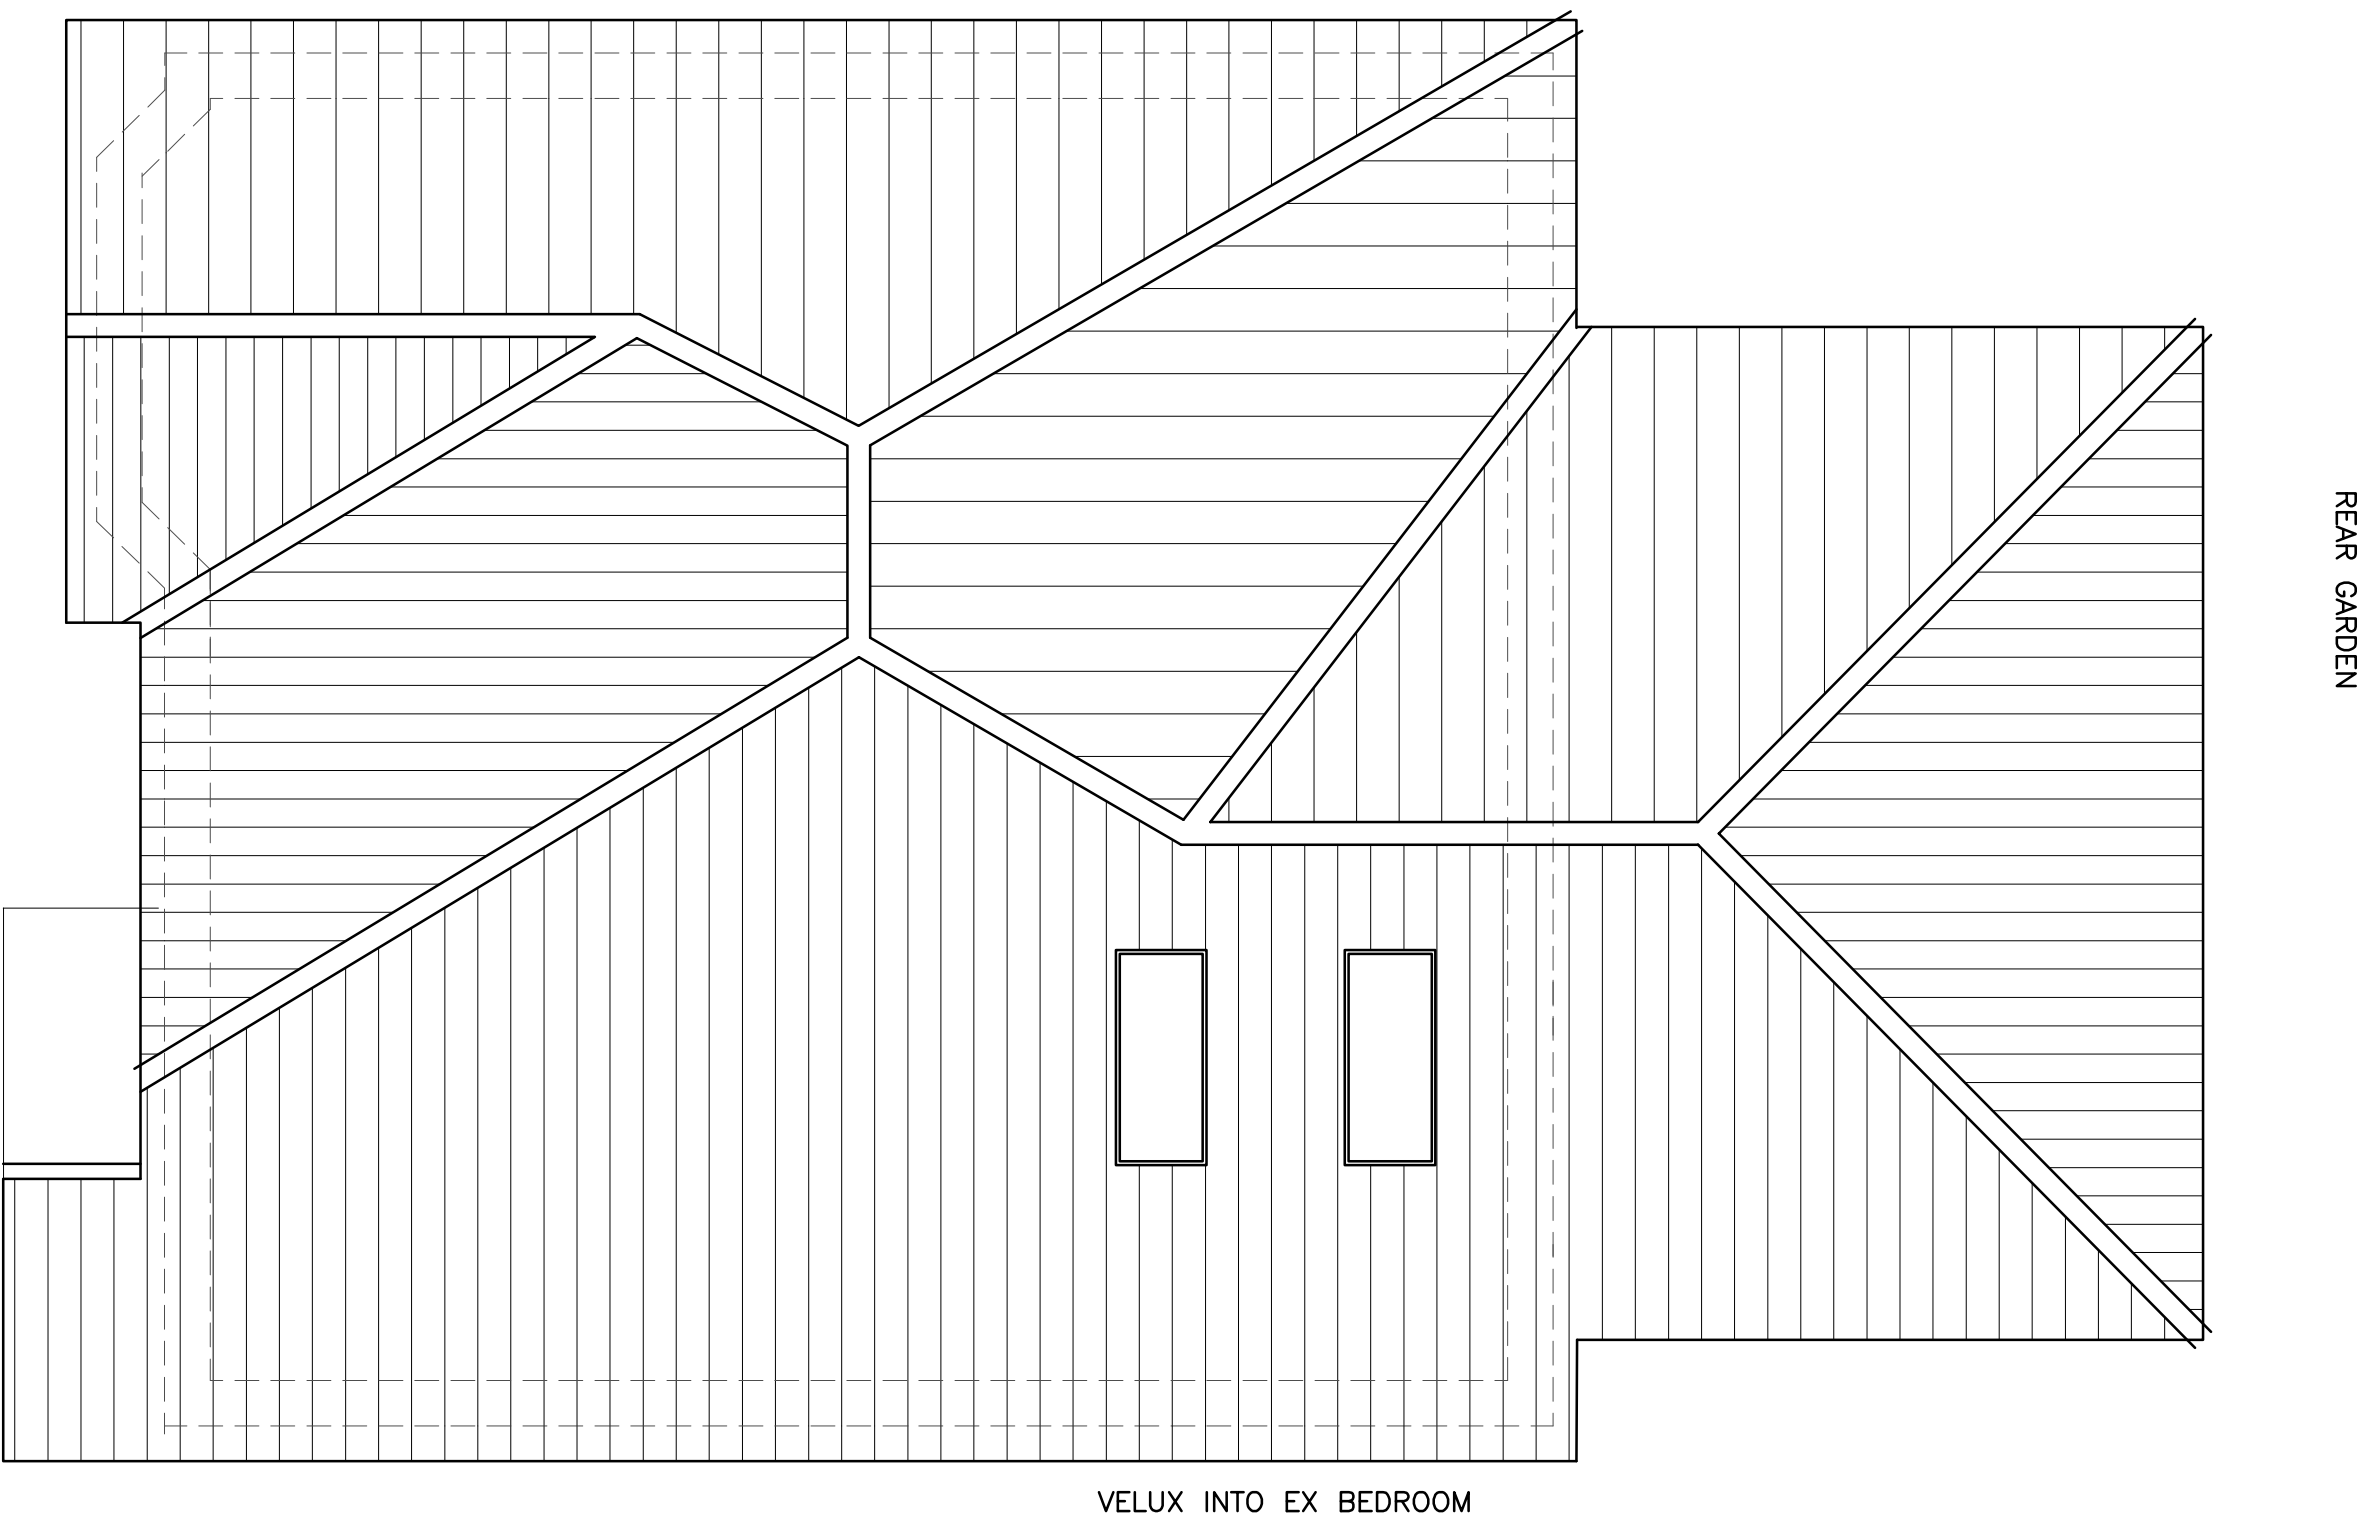
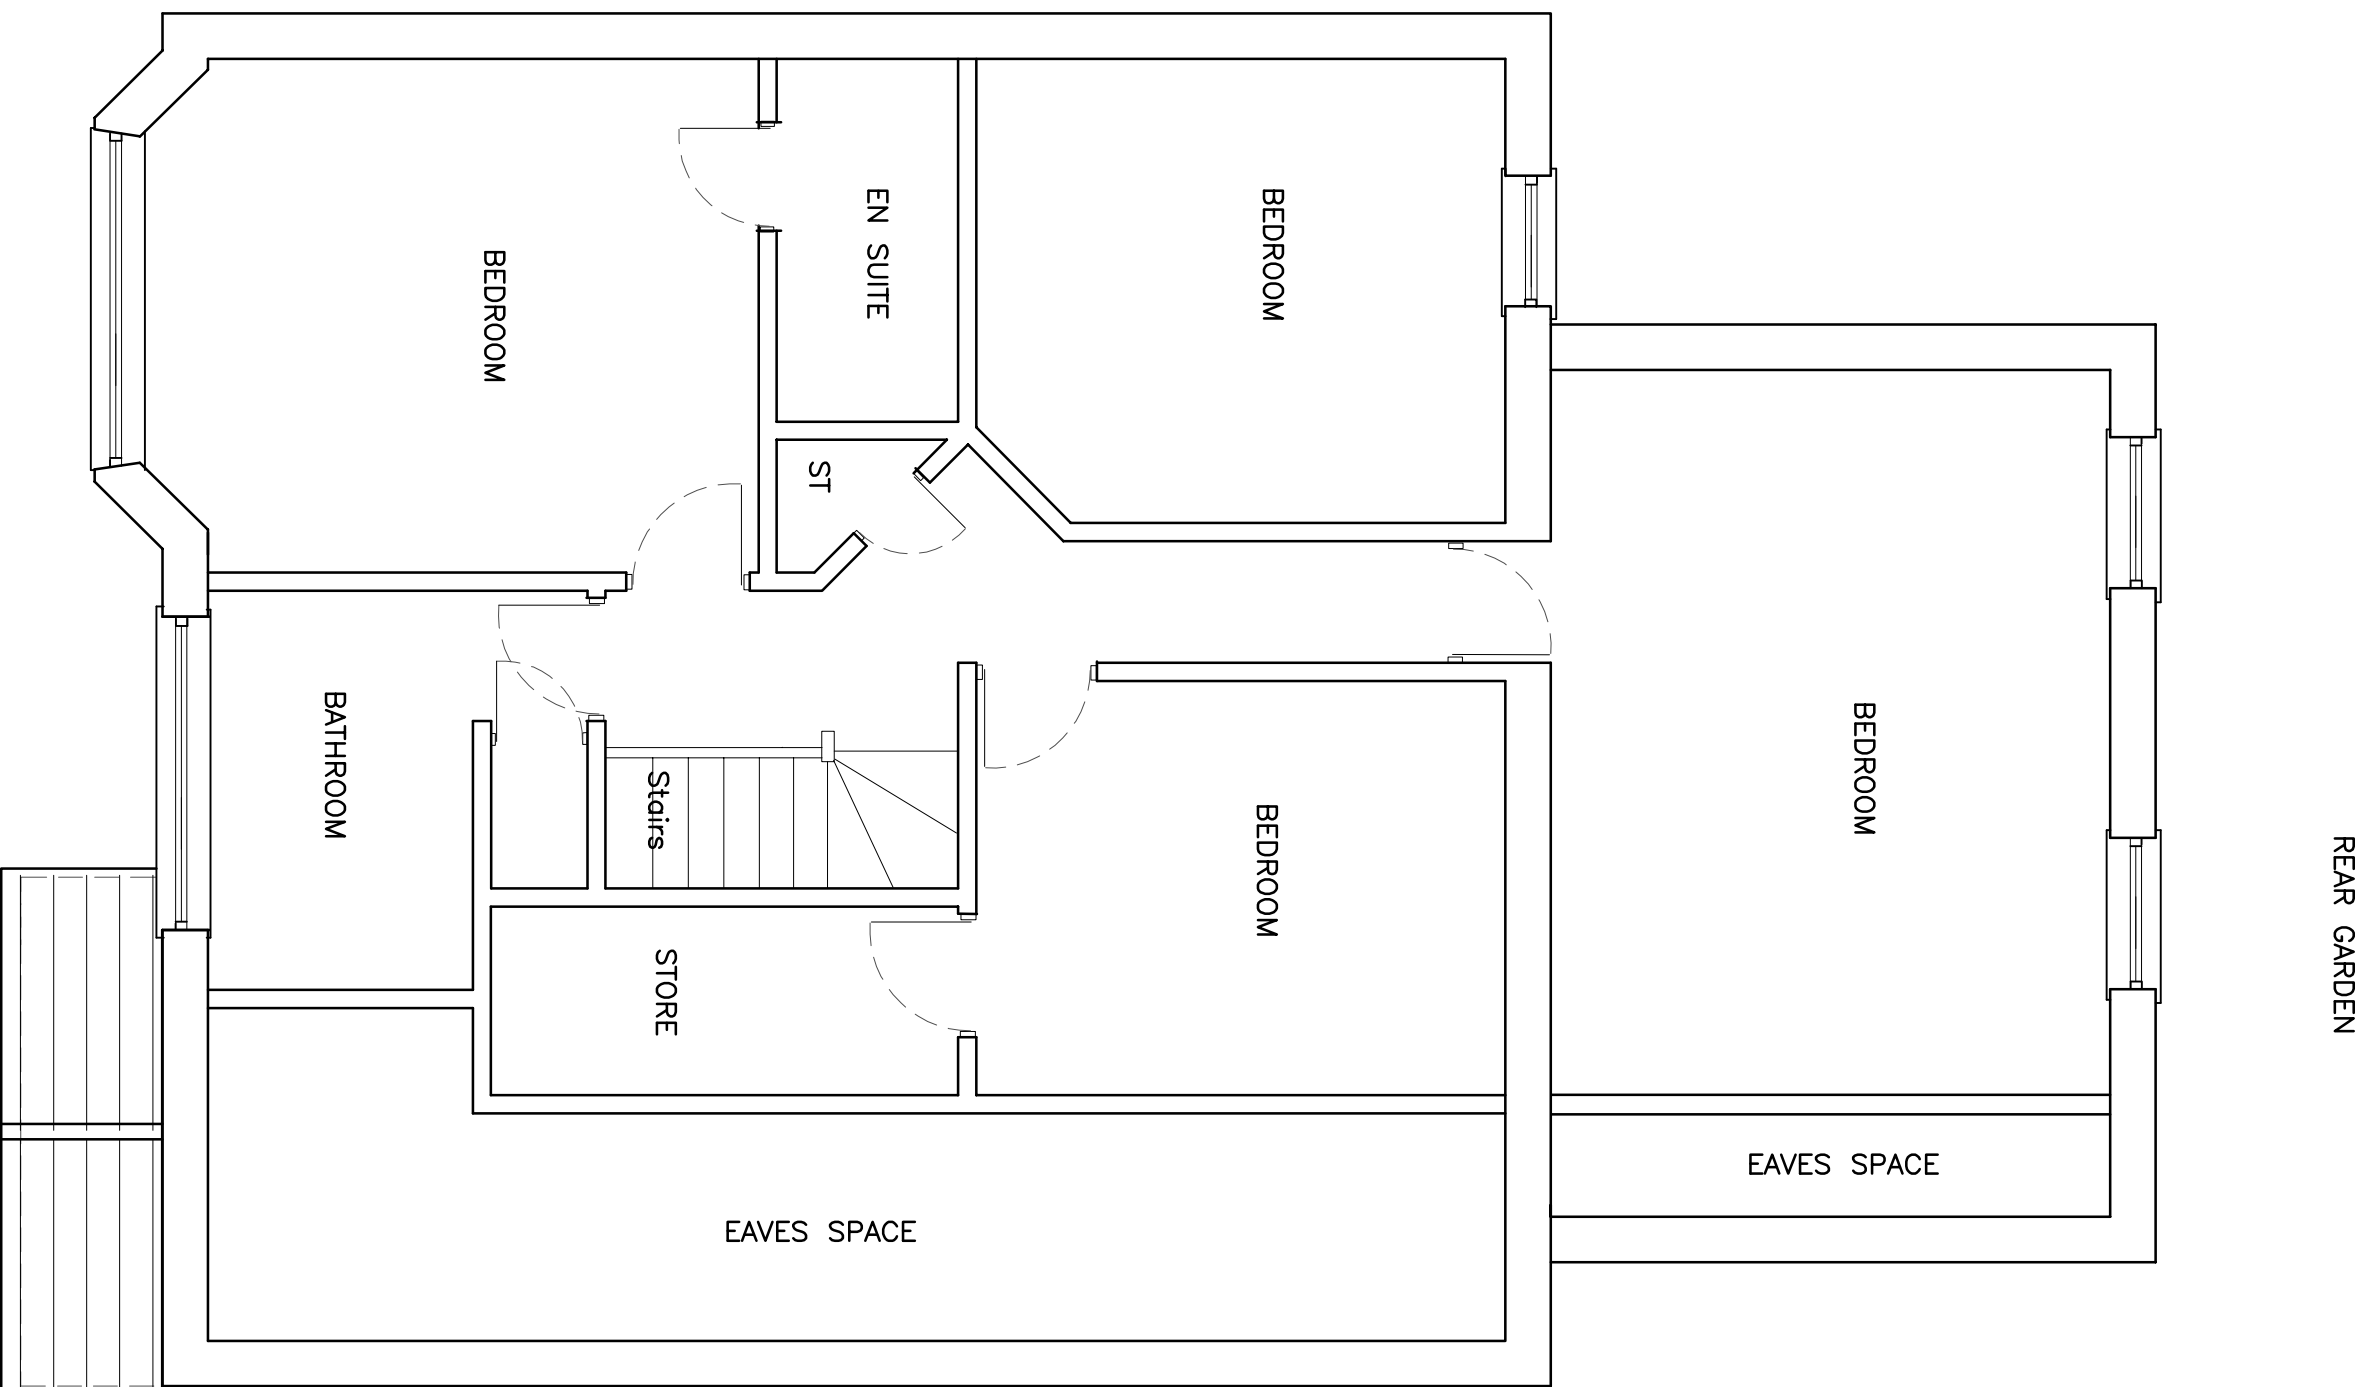


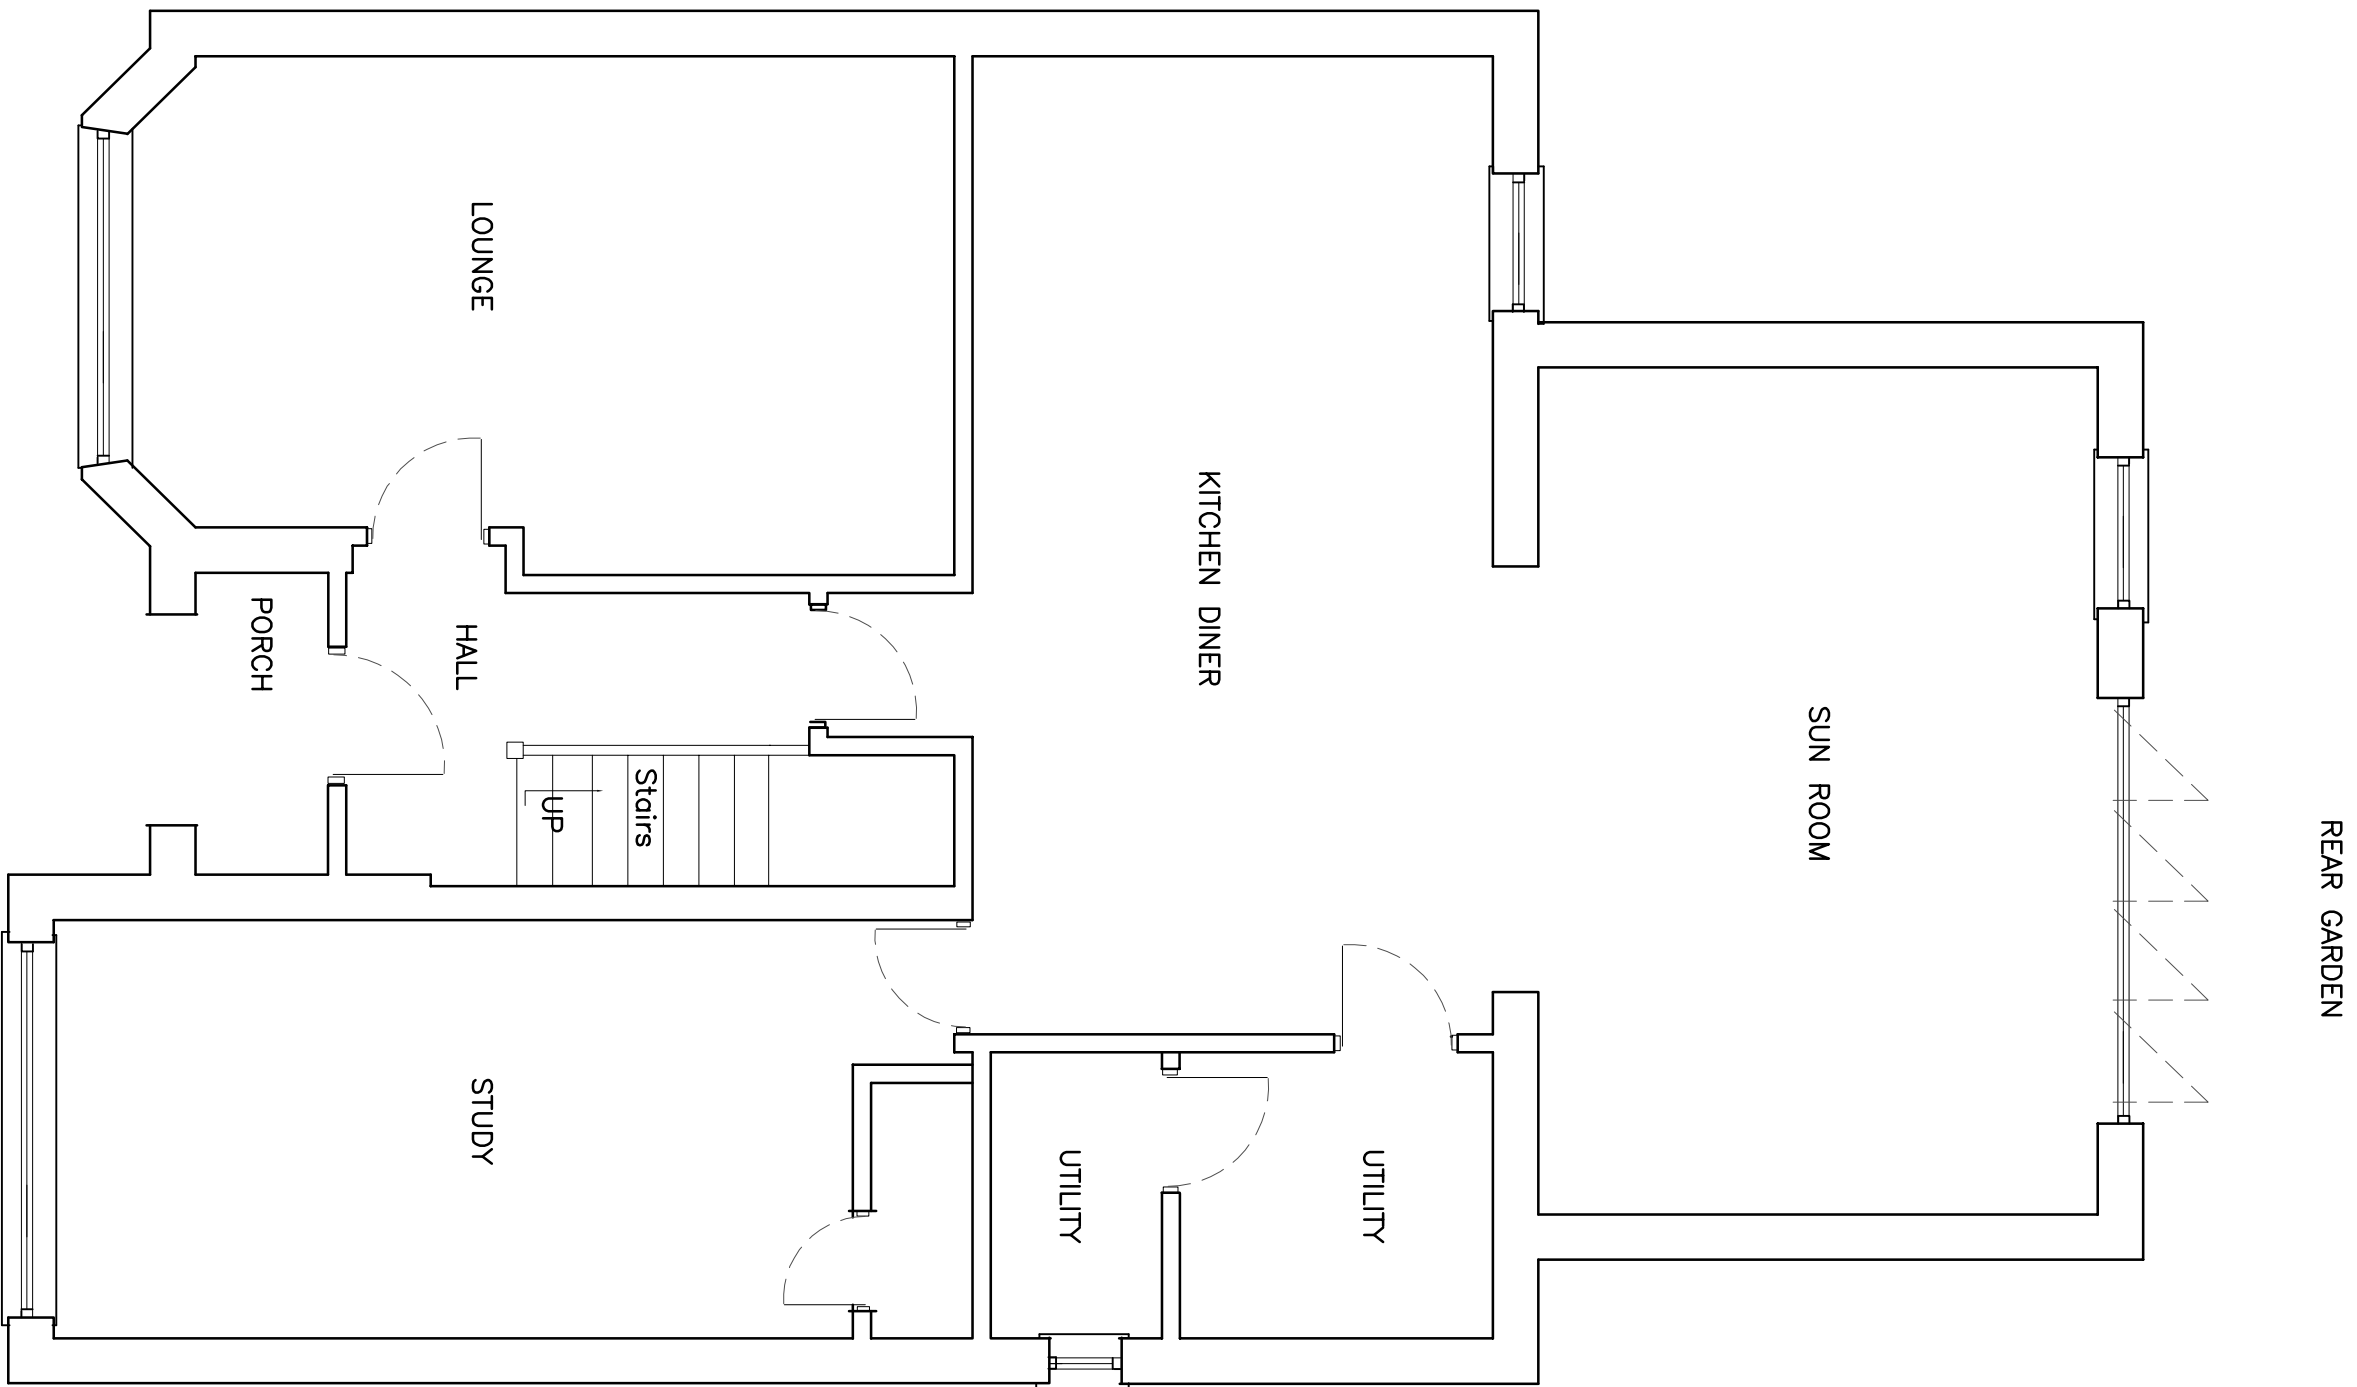

NOTES

Brickwork to match existing including cill and soldier bands

Tiled roof and rain water goods to match existing

Velux Windows in new roof to side