
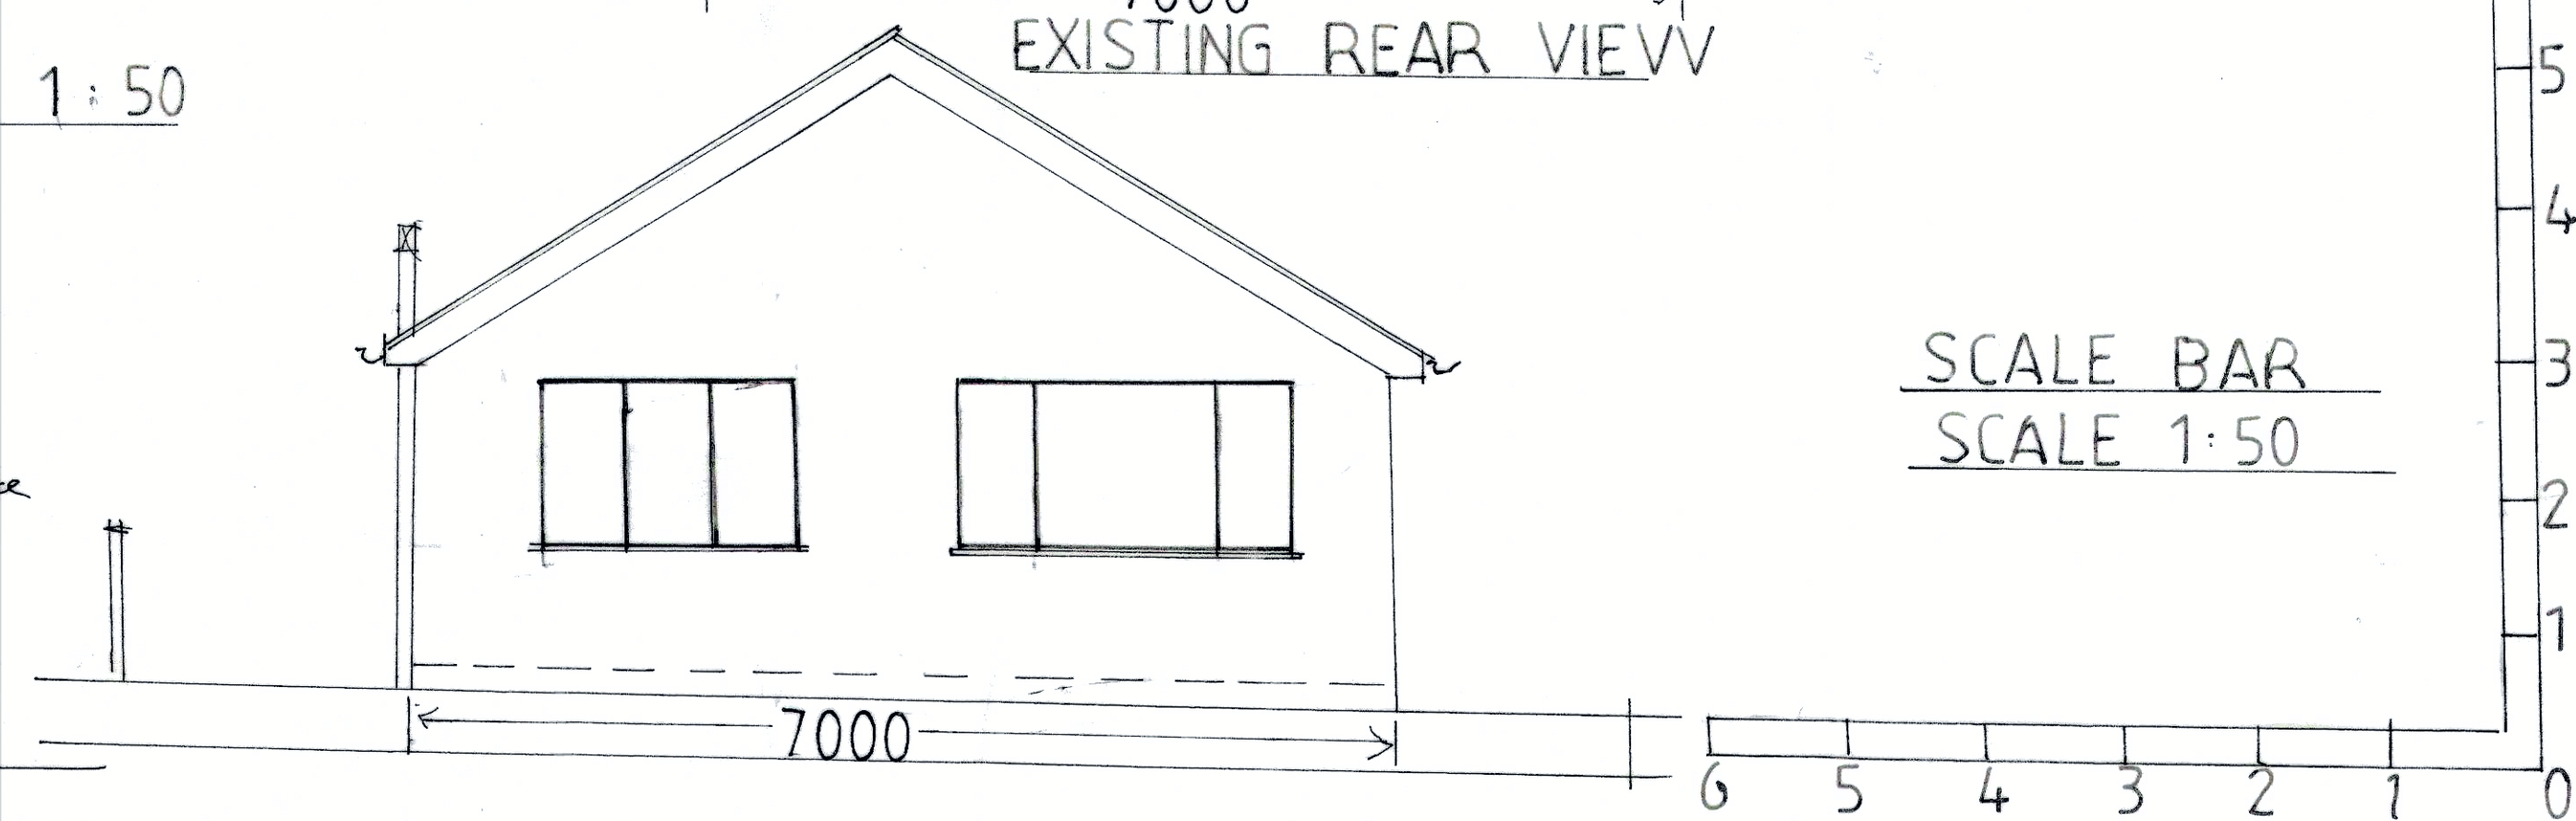
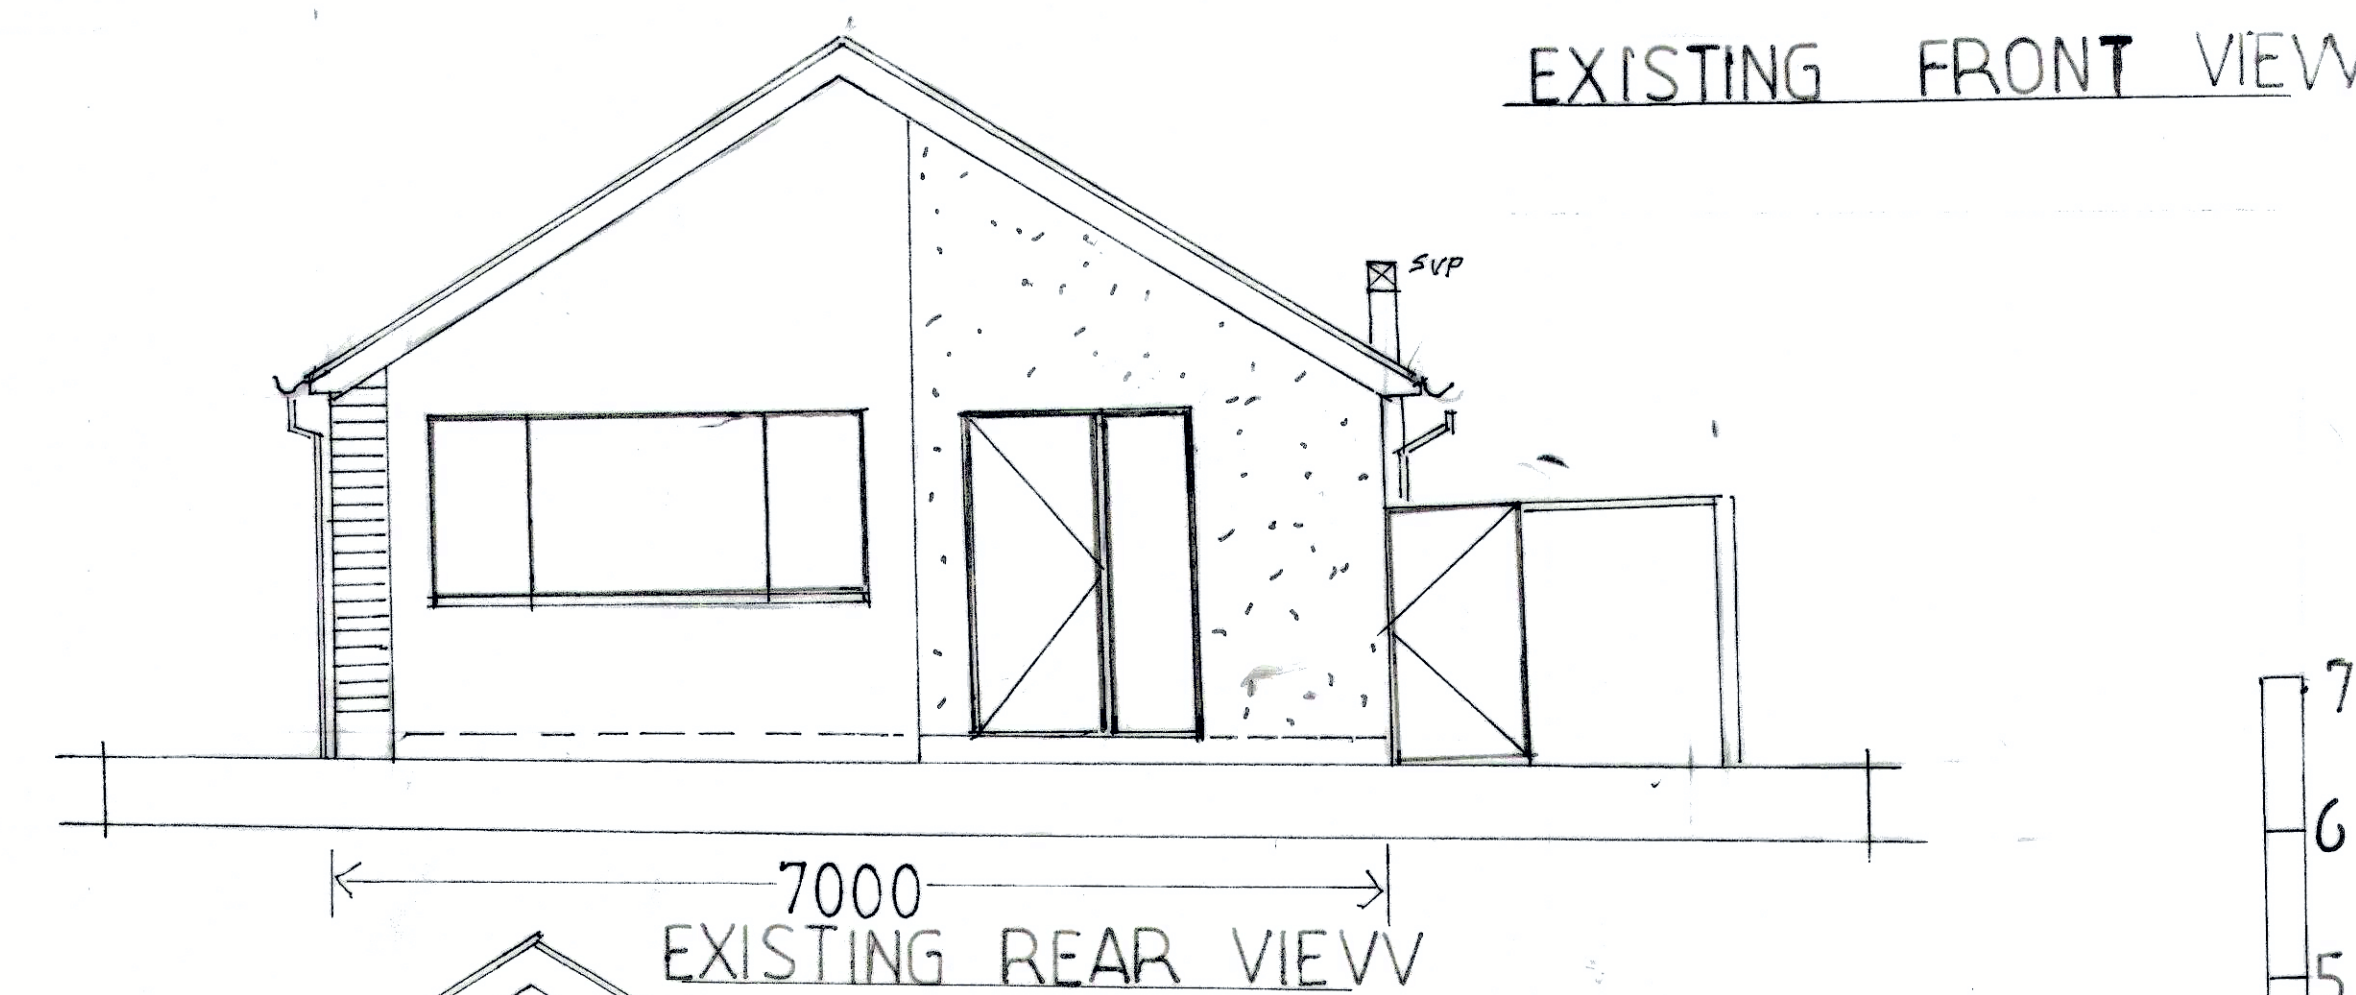
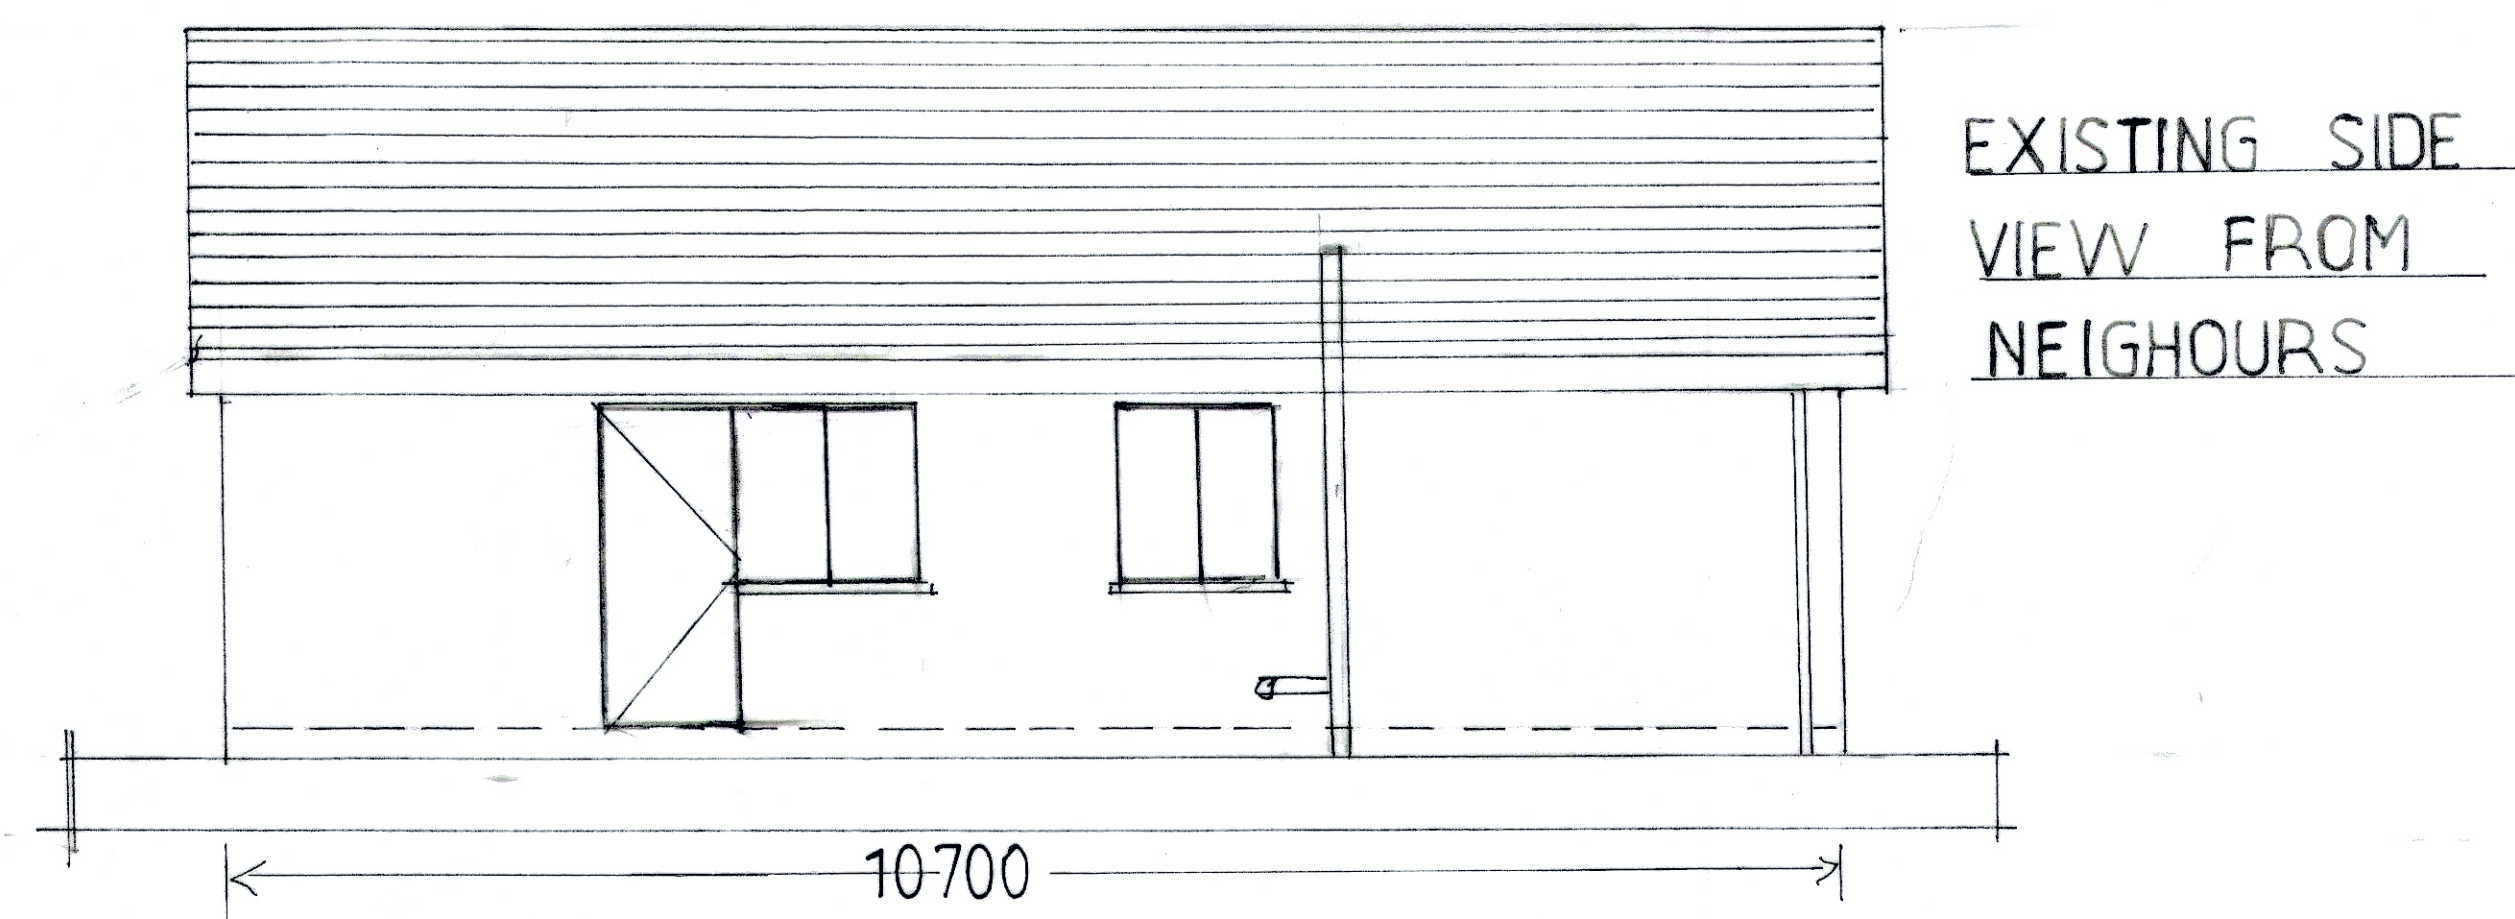
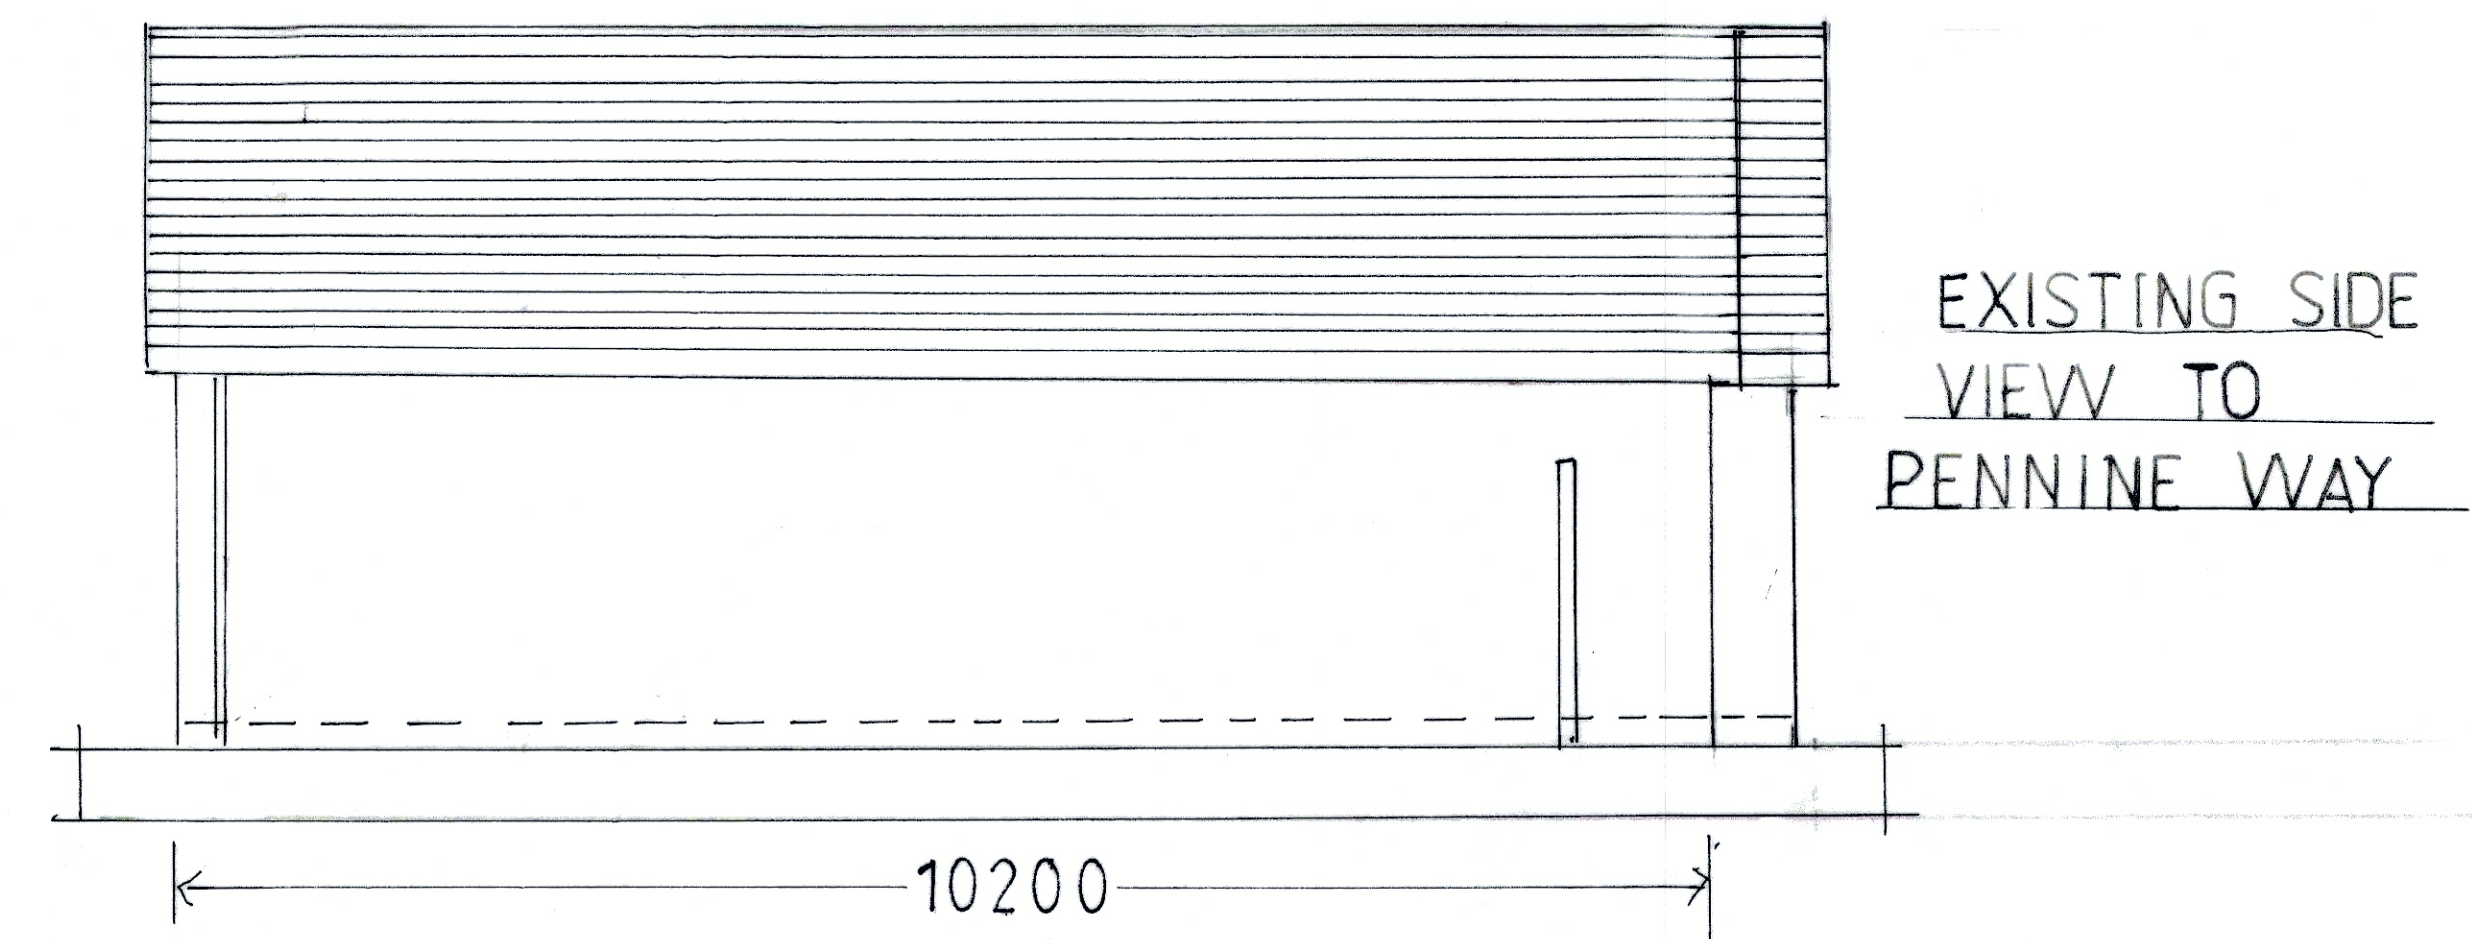


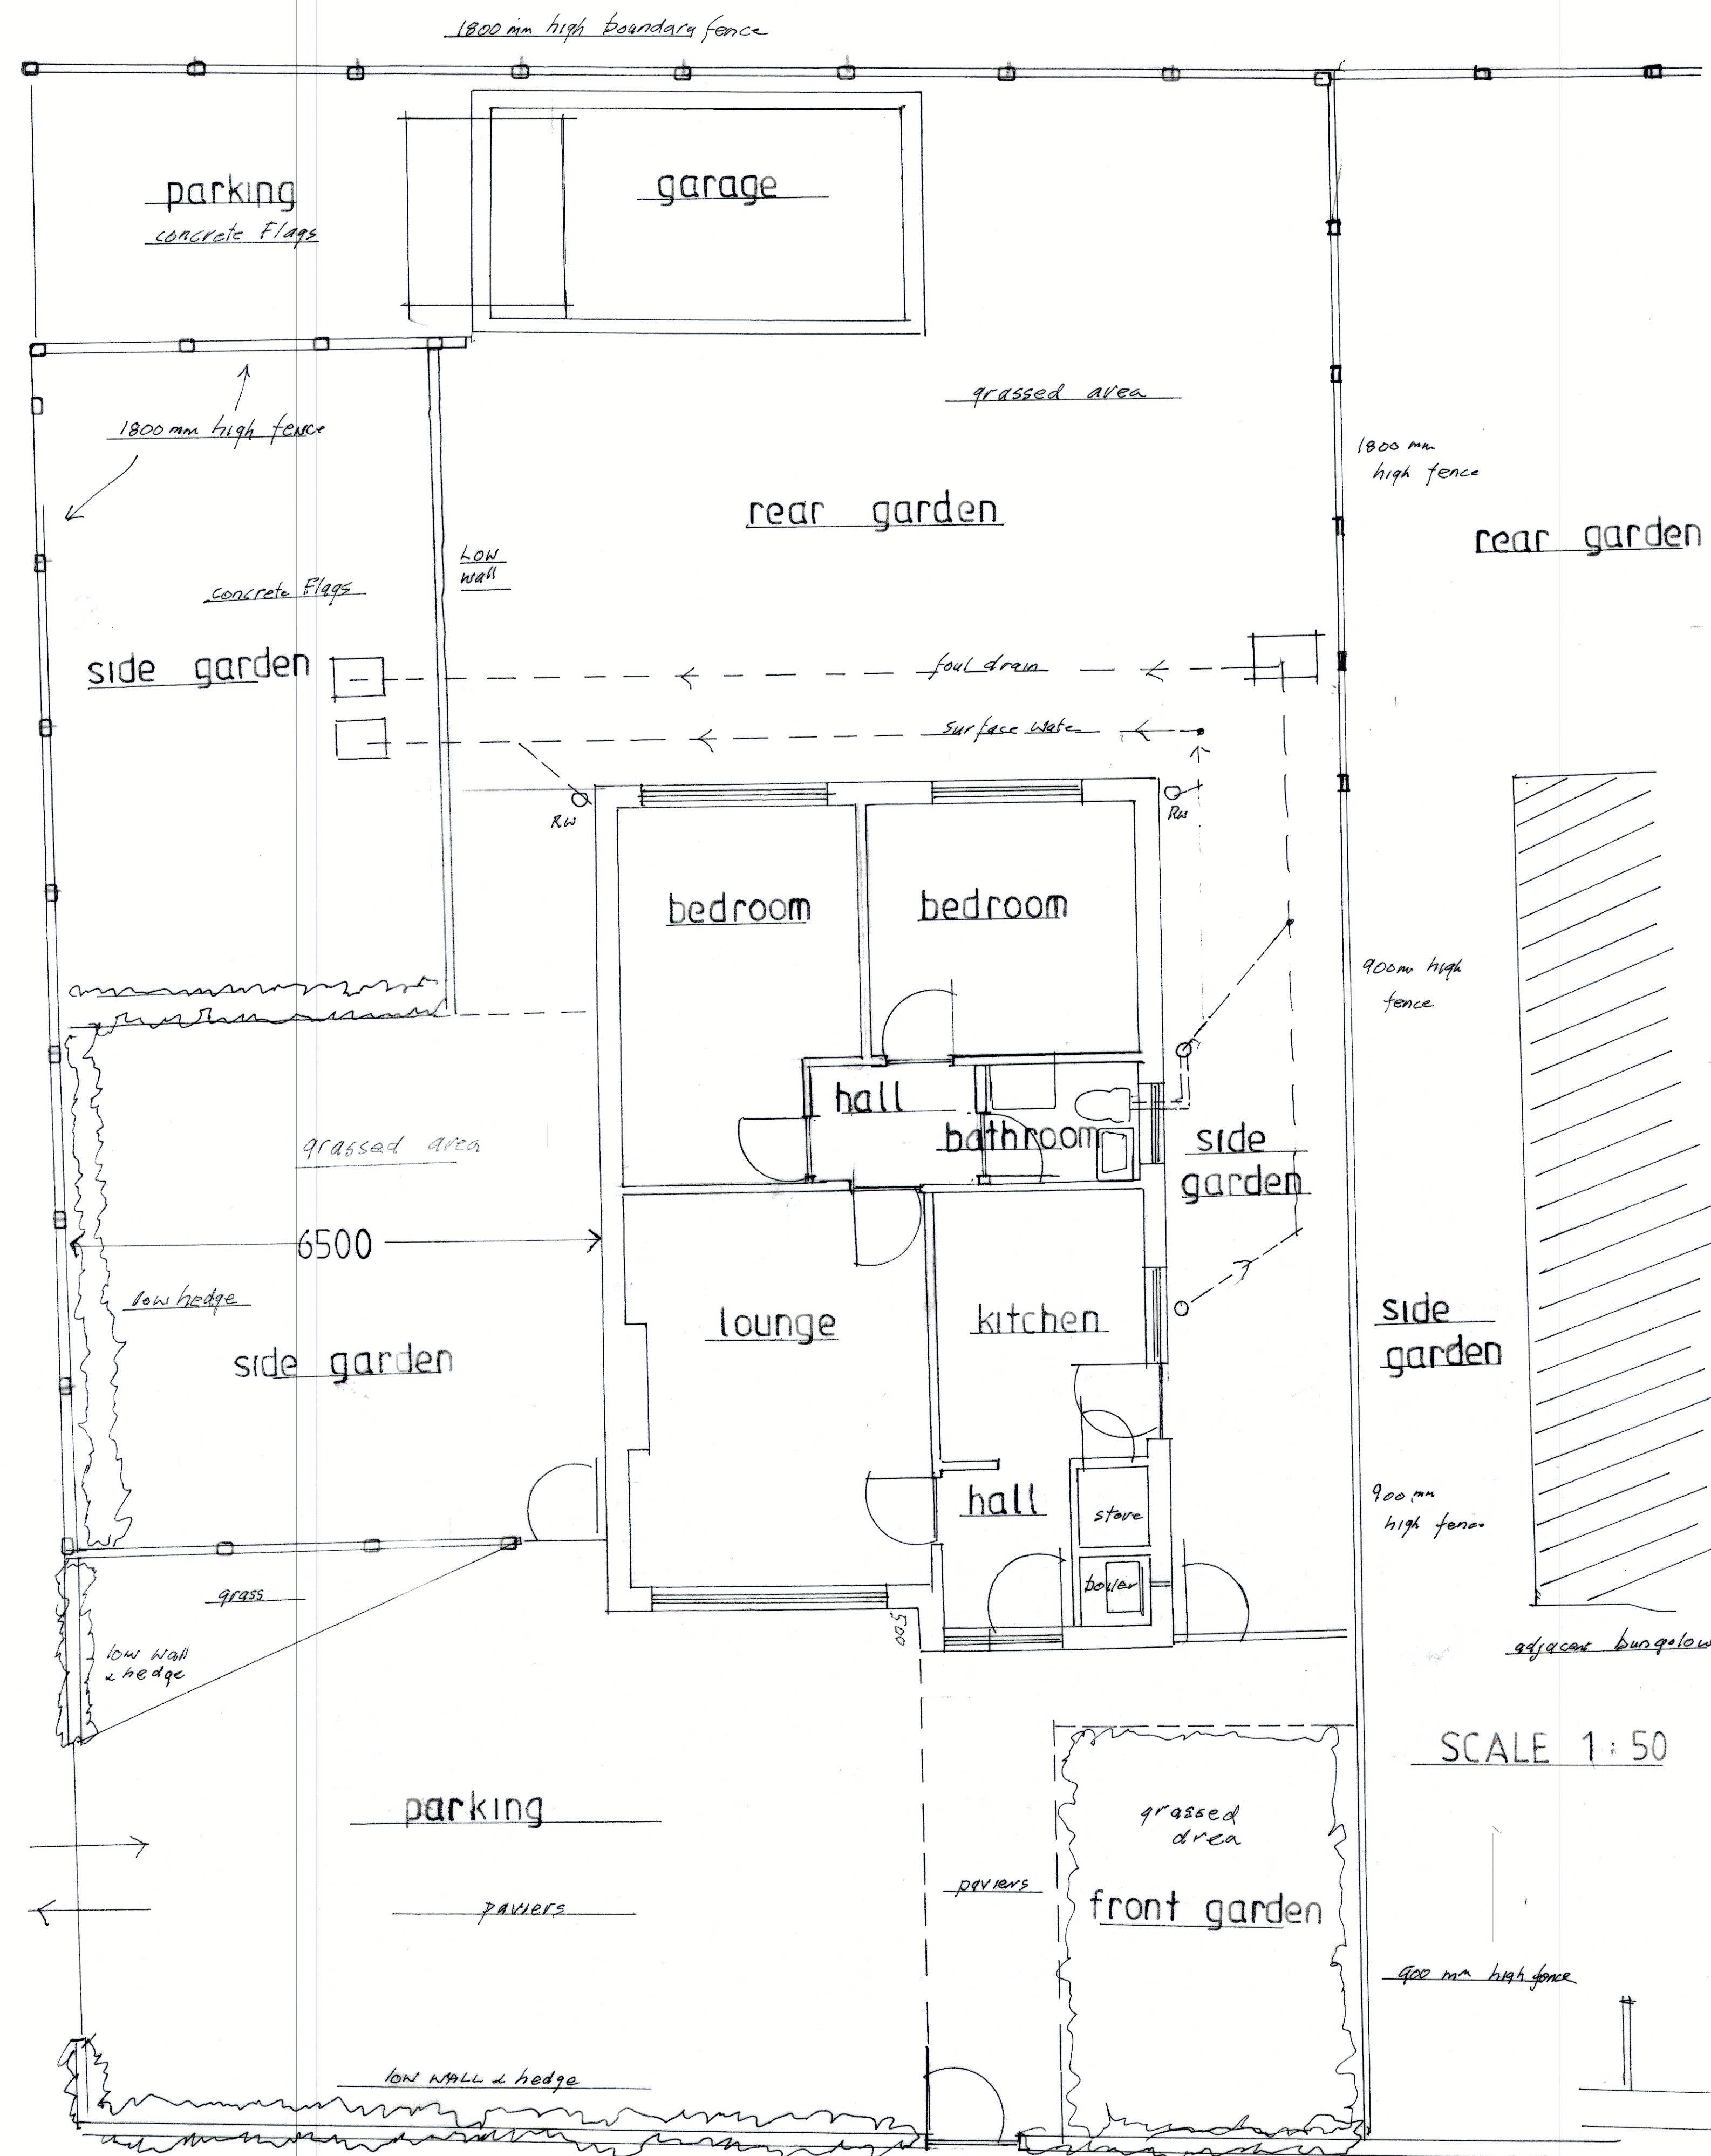

EXISTING FLOOR LAYOUT 18 PENNINE WAY L32 2BL

PLAN NO1 EXISTING LAYOUT AND ELEVATIONS FEBRUARY 2025